





Front Elevation

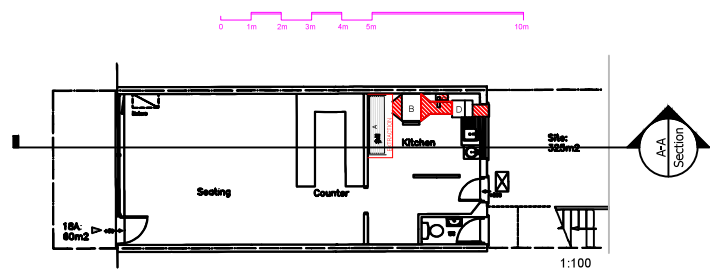

Proposed Plan Drawing
Scale 1:200

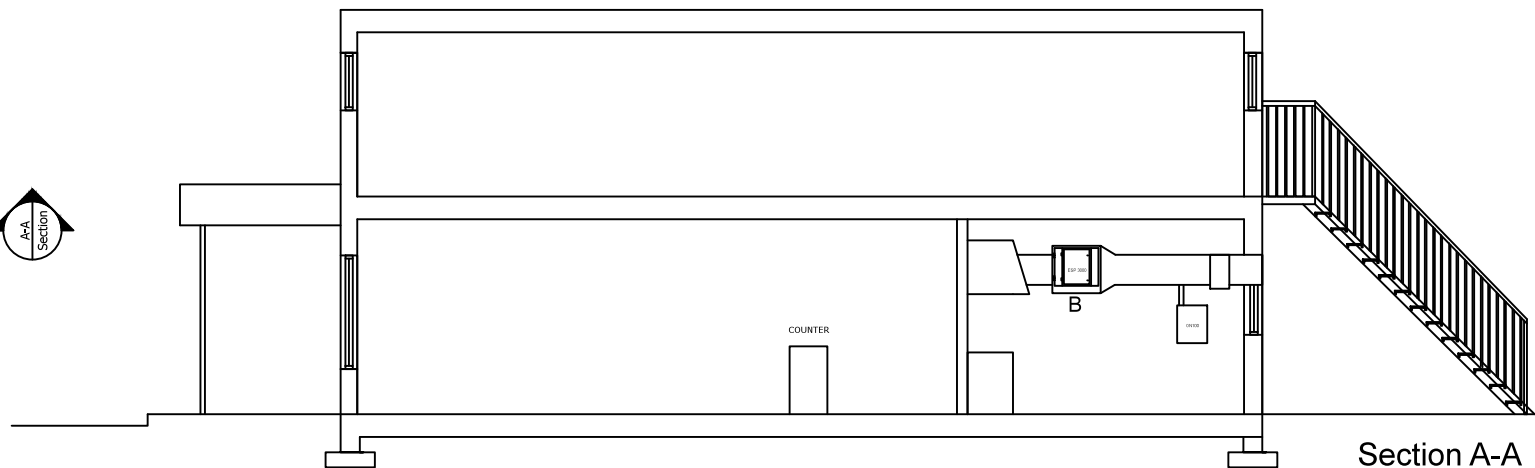

Section A-A

LEGEND & NOTICES	
A.	Cooking particulates and odours
B.	ESP - Particulate Control Unit ESP 3000E
C.	PURIFIED AIR - O.N. 100 ODOUR CONTROL UNIT
D.	HELIOS 560 FAN

RevNo	Revision note	Date	Itemref	Quantity	Title/Name, designation, material, dimension etc	Reference
01	Site Survey	04/08/2016	Designed by ABD	Checked by MHR	Approved by - date 12/09/2016	Filename 18AEGHI
01	Revised Drawing	12/09/2016	18A Elm Grove, Hayling Island, PO11 9EF			Date 15/08/2016
			SECTION & F. ELEVATION		Total Area 60sqm	Sheet 4/4
					Scale 1:50@A3	

Copyright© Narts Architecture is the subject of Intellectual Property Rights including copyright and design right and shall not be reproduced, copied, loaned or submitted to other party without the written consent of Narts Architecture.
Only figured dimensions to be taken Any Discrepancies to be reported to Narts Architecture prior to setting out or ordering of any materials.



NARTS

Voice of Turkish & Kurdish Food Industry in Britain

[f](#) [t](#) [/nartsbritain](#)

53 Stoke Newington High Street,
London N16 8EL

www.narts.org.uk | info@narts.org.uk

020 7241 3636

07940 414 890