



Do not scale from this drawing, except for planning purposes
Any discrepancies are to be reported immediately
This drawing remains the copyright of GOS Architecture

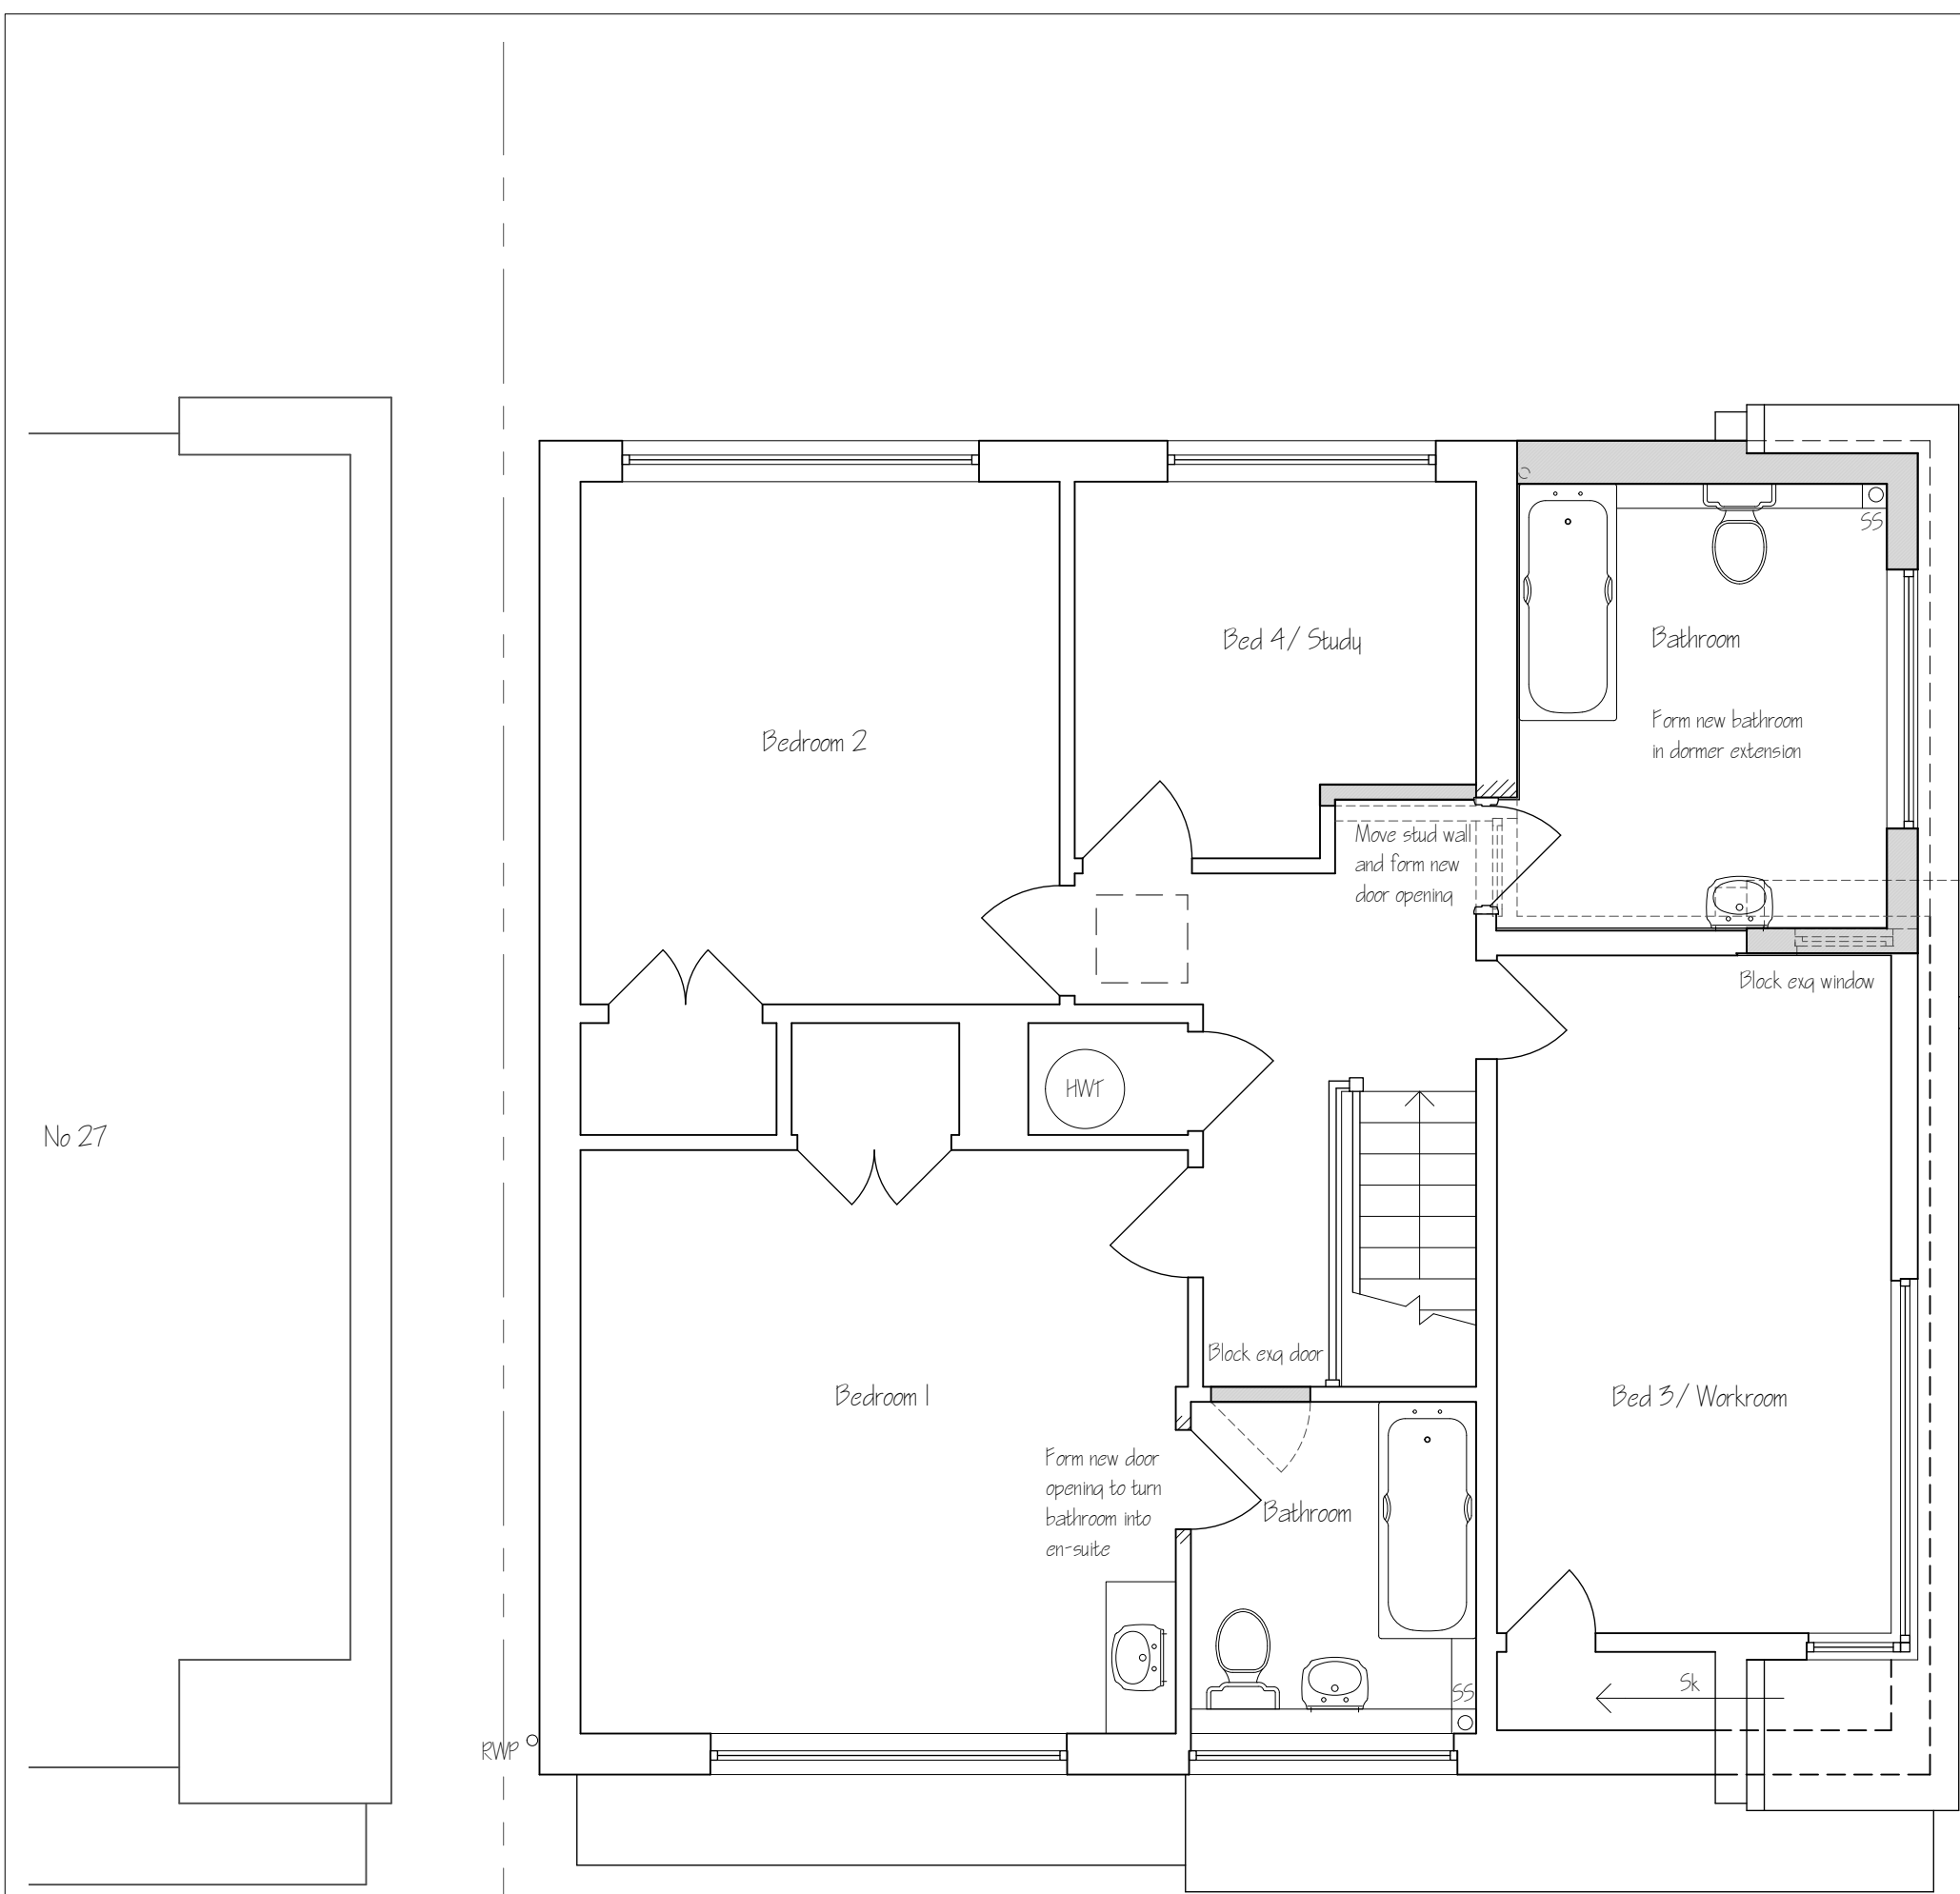

First Floor Plan

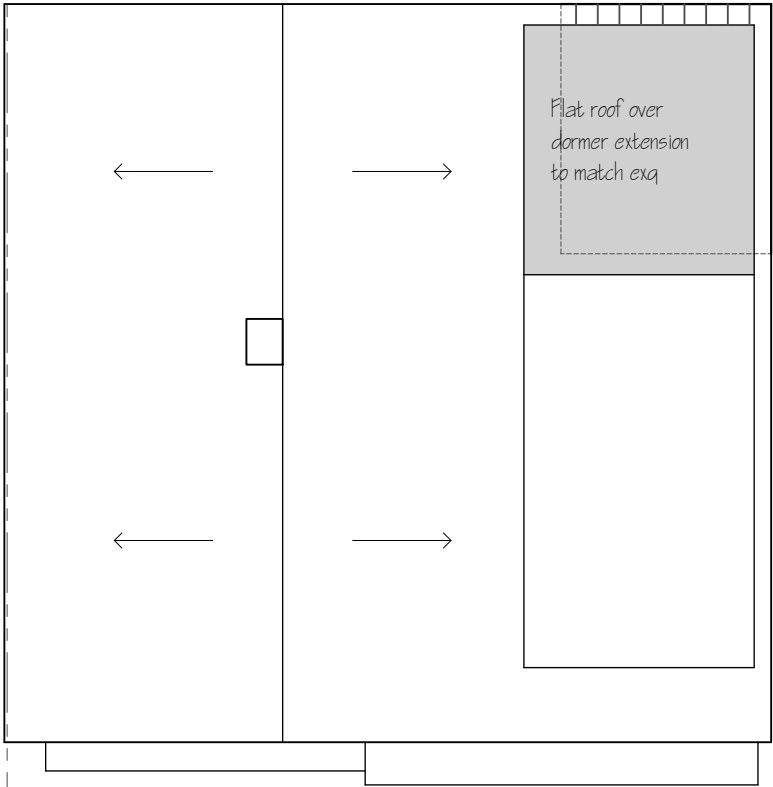

Roof Plan 1:100 Scale

No 27

Rev	Date	Description
-	26-03-16	Issued for planning

GOS Architecture

1 Mainline Business Centre
72 Station Road
Liss
Hampshire
GU33 7AD
07894 110 452
www.gosarchitecture.co.uk
graeme@gosarchitecture.co.uk

Date	Drawn By
18-03-16	GRH
Scale	Checked
1:50 @ A3 UNO	

Client
Morton

Project
29 Blenheim Gardens Emsworth Hampshire

Title
Extension Proposed First Floor & Roof Plans Planning Issue

Drawing No.
0162-05