


REV:	DATE:	AMENDMENTS:	DRAWN:	CHECKED:
A	11.03.16		ODS	SY

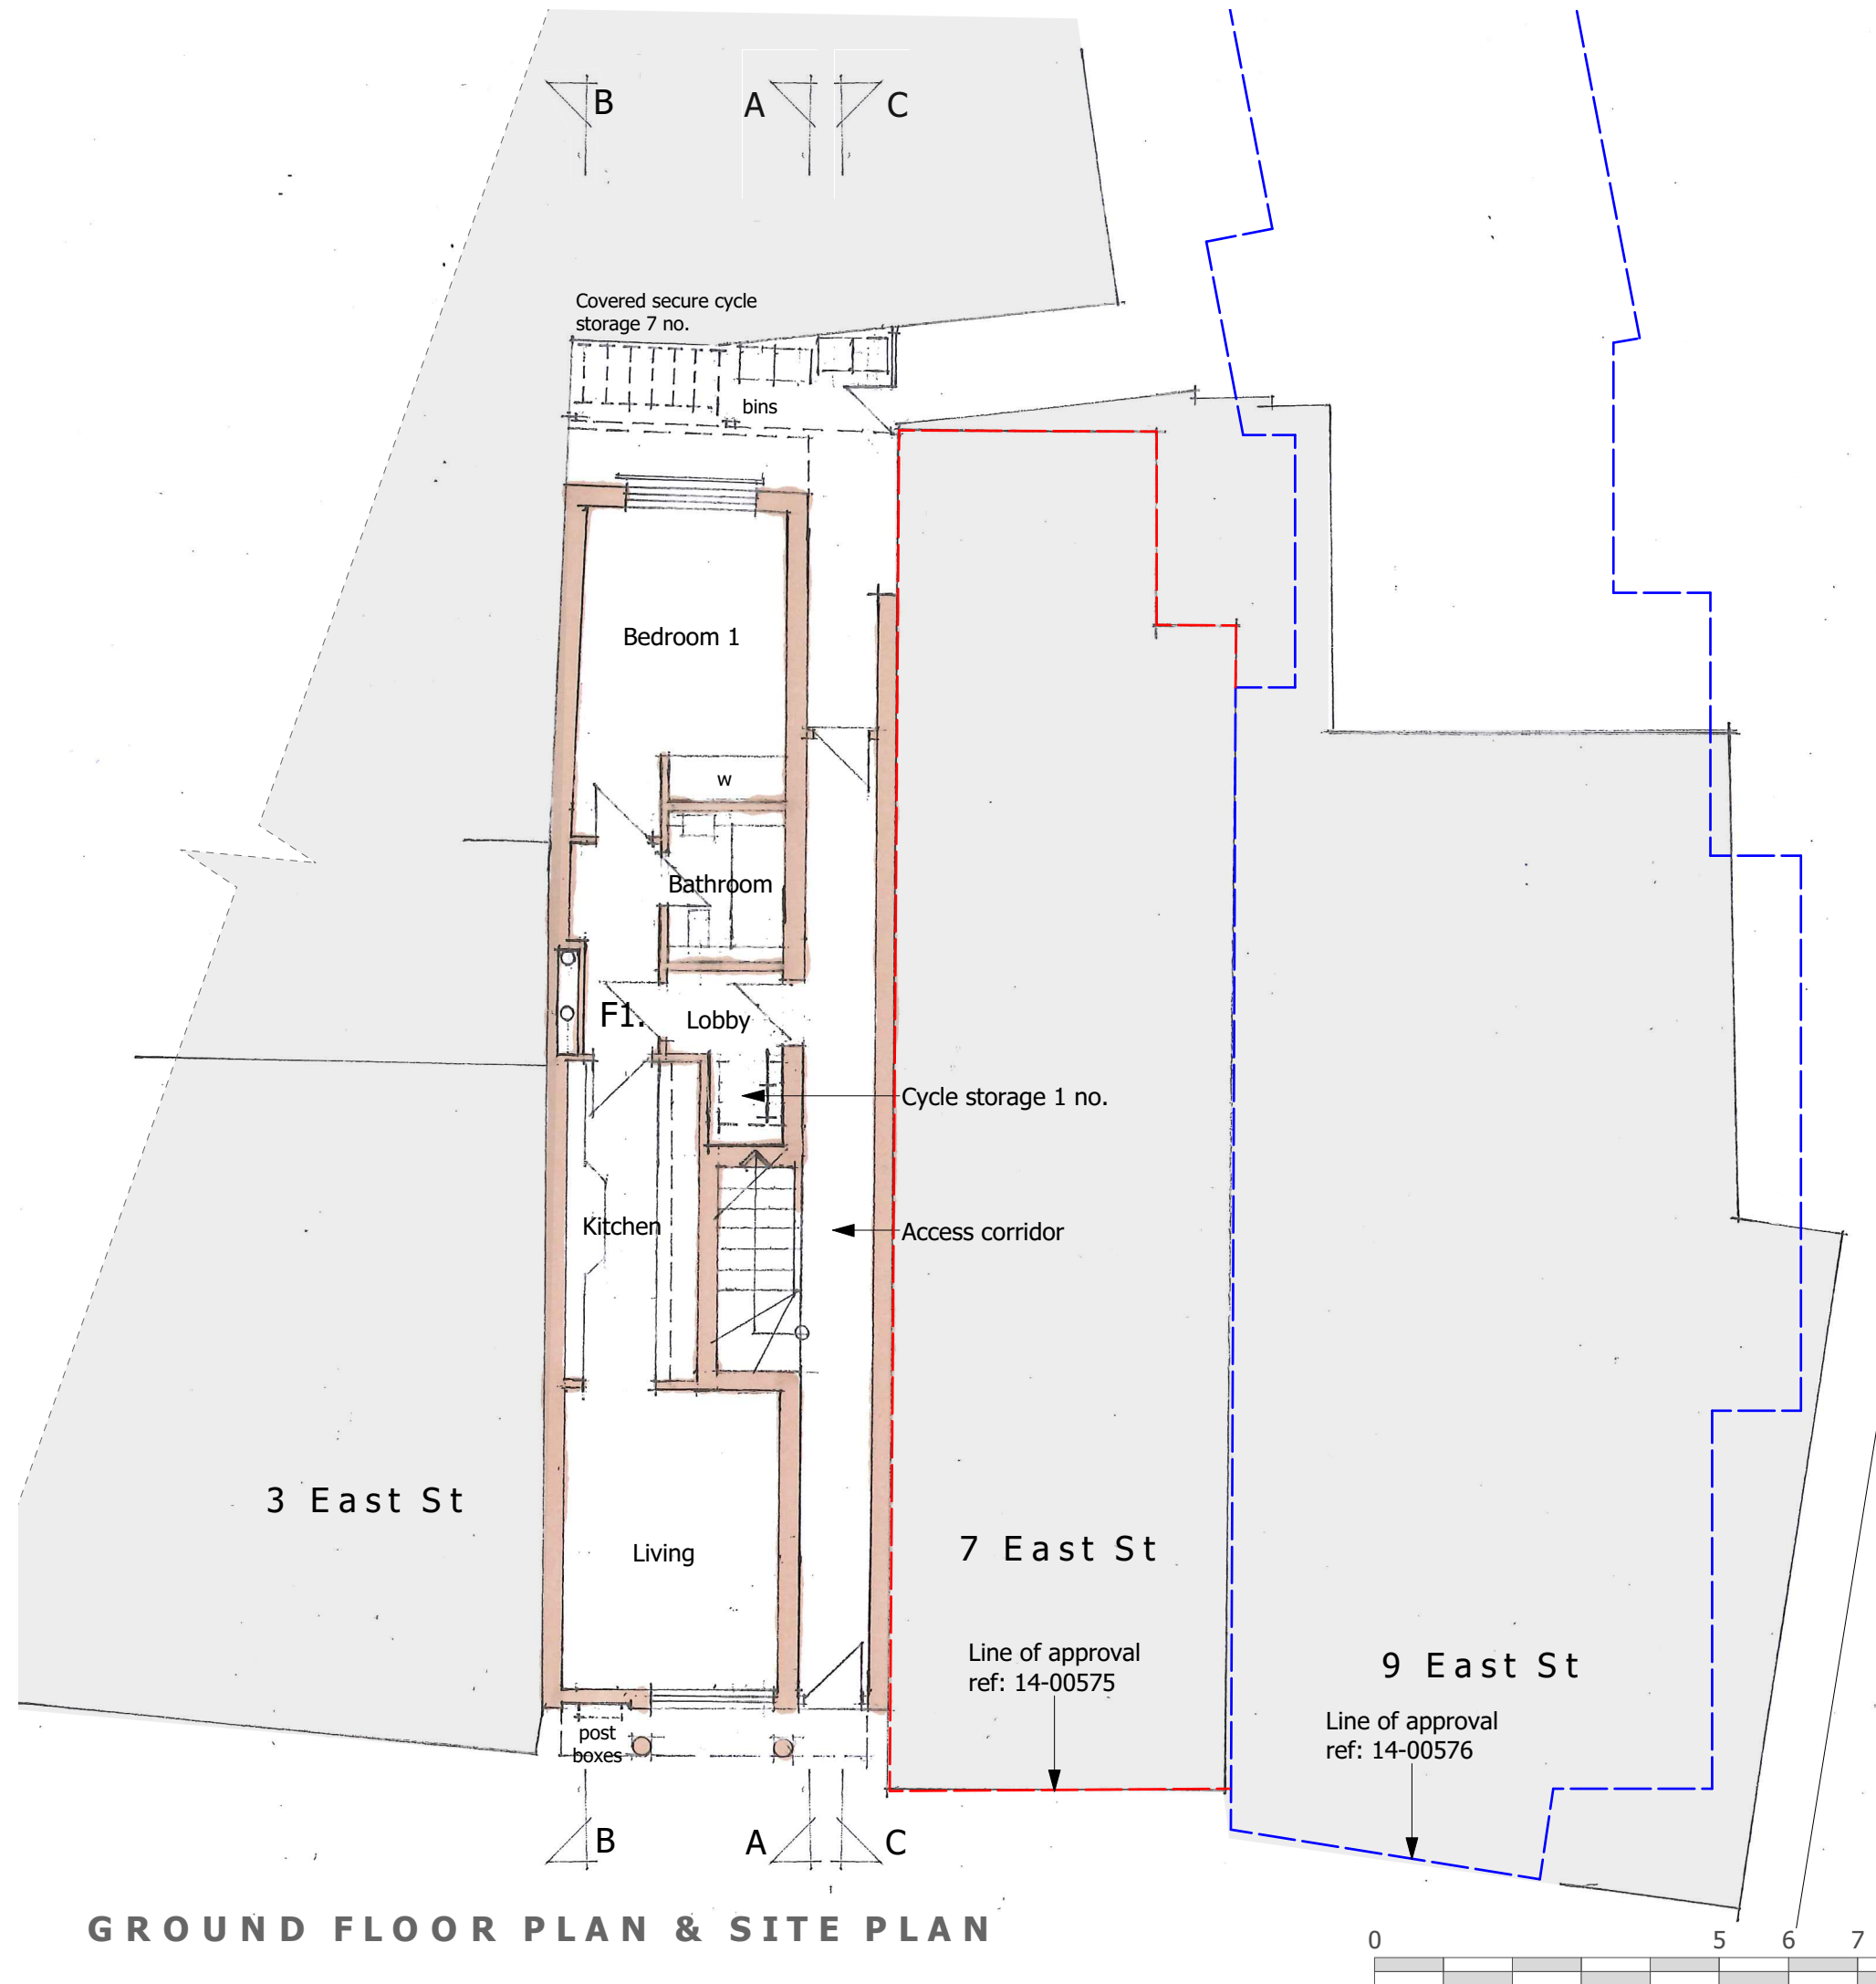

GROUND FLOOR PLAN & SITE PLAN

CLIENT:
Mr Paul Thomas

PROJECT:
5 East Street, Havant

DRAWING:
Ground Floor / Site Plan

SCALE: **1:100@ A3** DWG NO: **1922/P02**

DATE: **Mar '16** REV: **A**



● Grosvenor Court, Winchester Road, Ampfield, Winchester, Hants. SO51 9BD
Tel: 01794 368 698
○ 12 West Mills Yard, Kennet Road, Newbury, RG14 5LP
Tel: 01635 40184