


NOTES:

All dimensions to be checked on site and any discrepancy notified to the client immediately. All dimensions are to be used in preference to scaled dimensions.



This drawing is the property of The Martin Ralph Group and must not be reproduced, stored in a retrieval system, or transmitted in any form or by any means, electronic, mechanical, photocopying, recording, or by any information storage and retrieval system, without their permission.

It is essential that prior to commencement and during construction the contractor is made aware of any discrepancies and must discuss with the practice any inconsistencies, anomalies, non-industry standard features or other concerns.


For both pricing and construction purposes Structural, Mechanical and Electrical Engineers designs, calculations and sizes etc are to take preference over the layout drawings. Any discrepancies are to be brought to the immediate attention of The Martin Ralph Group.

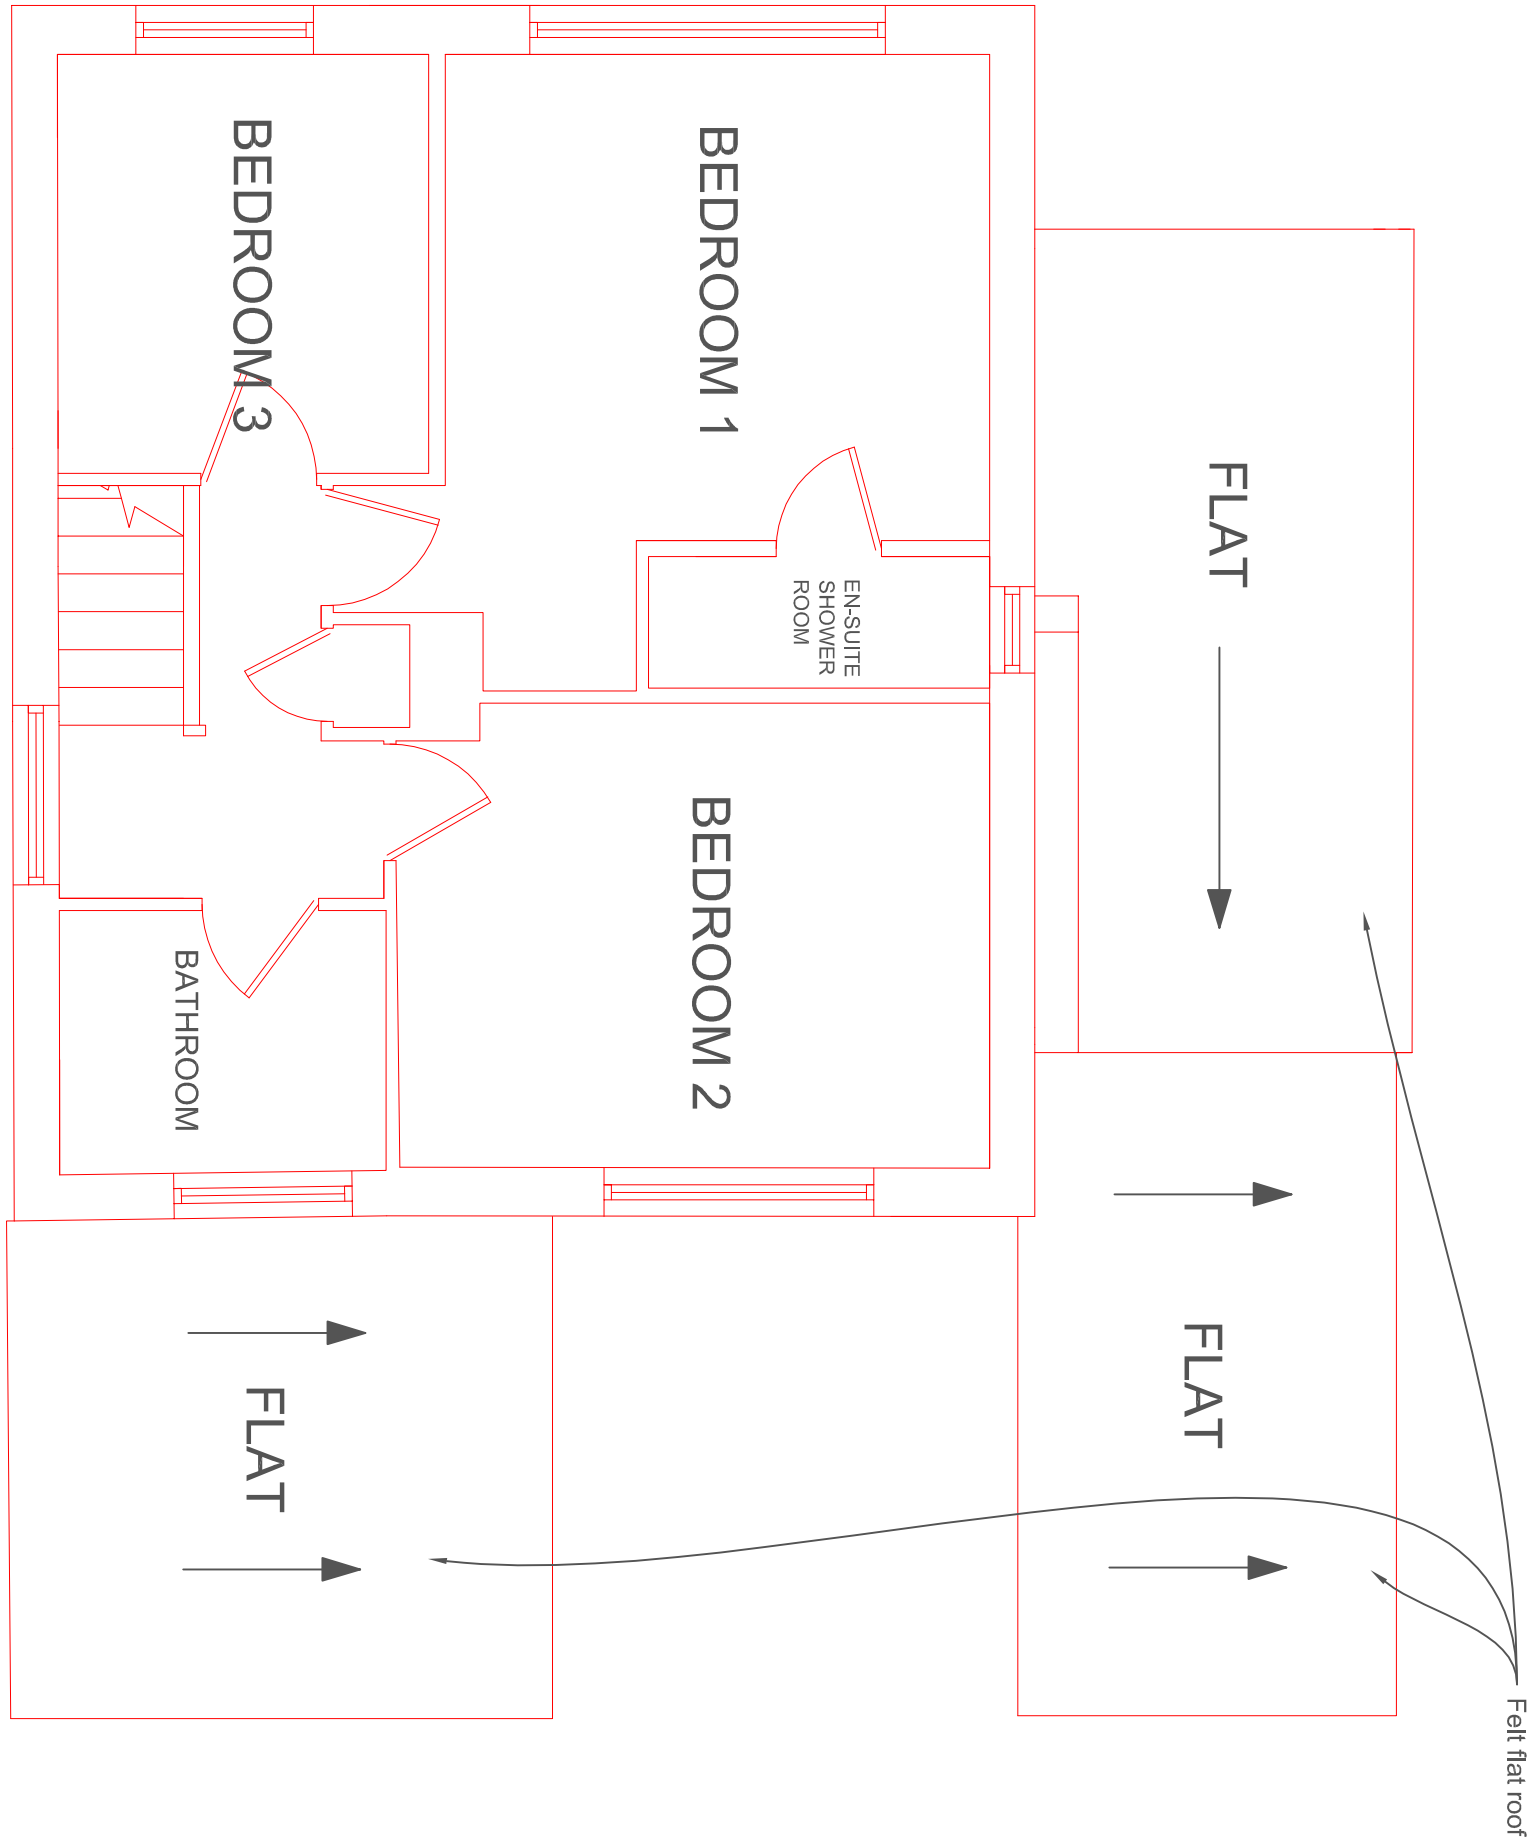


FIRST FLOOR PLAN
Scale 1:50

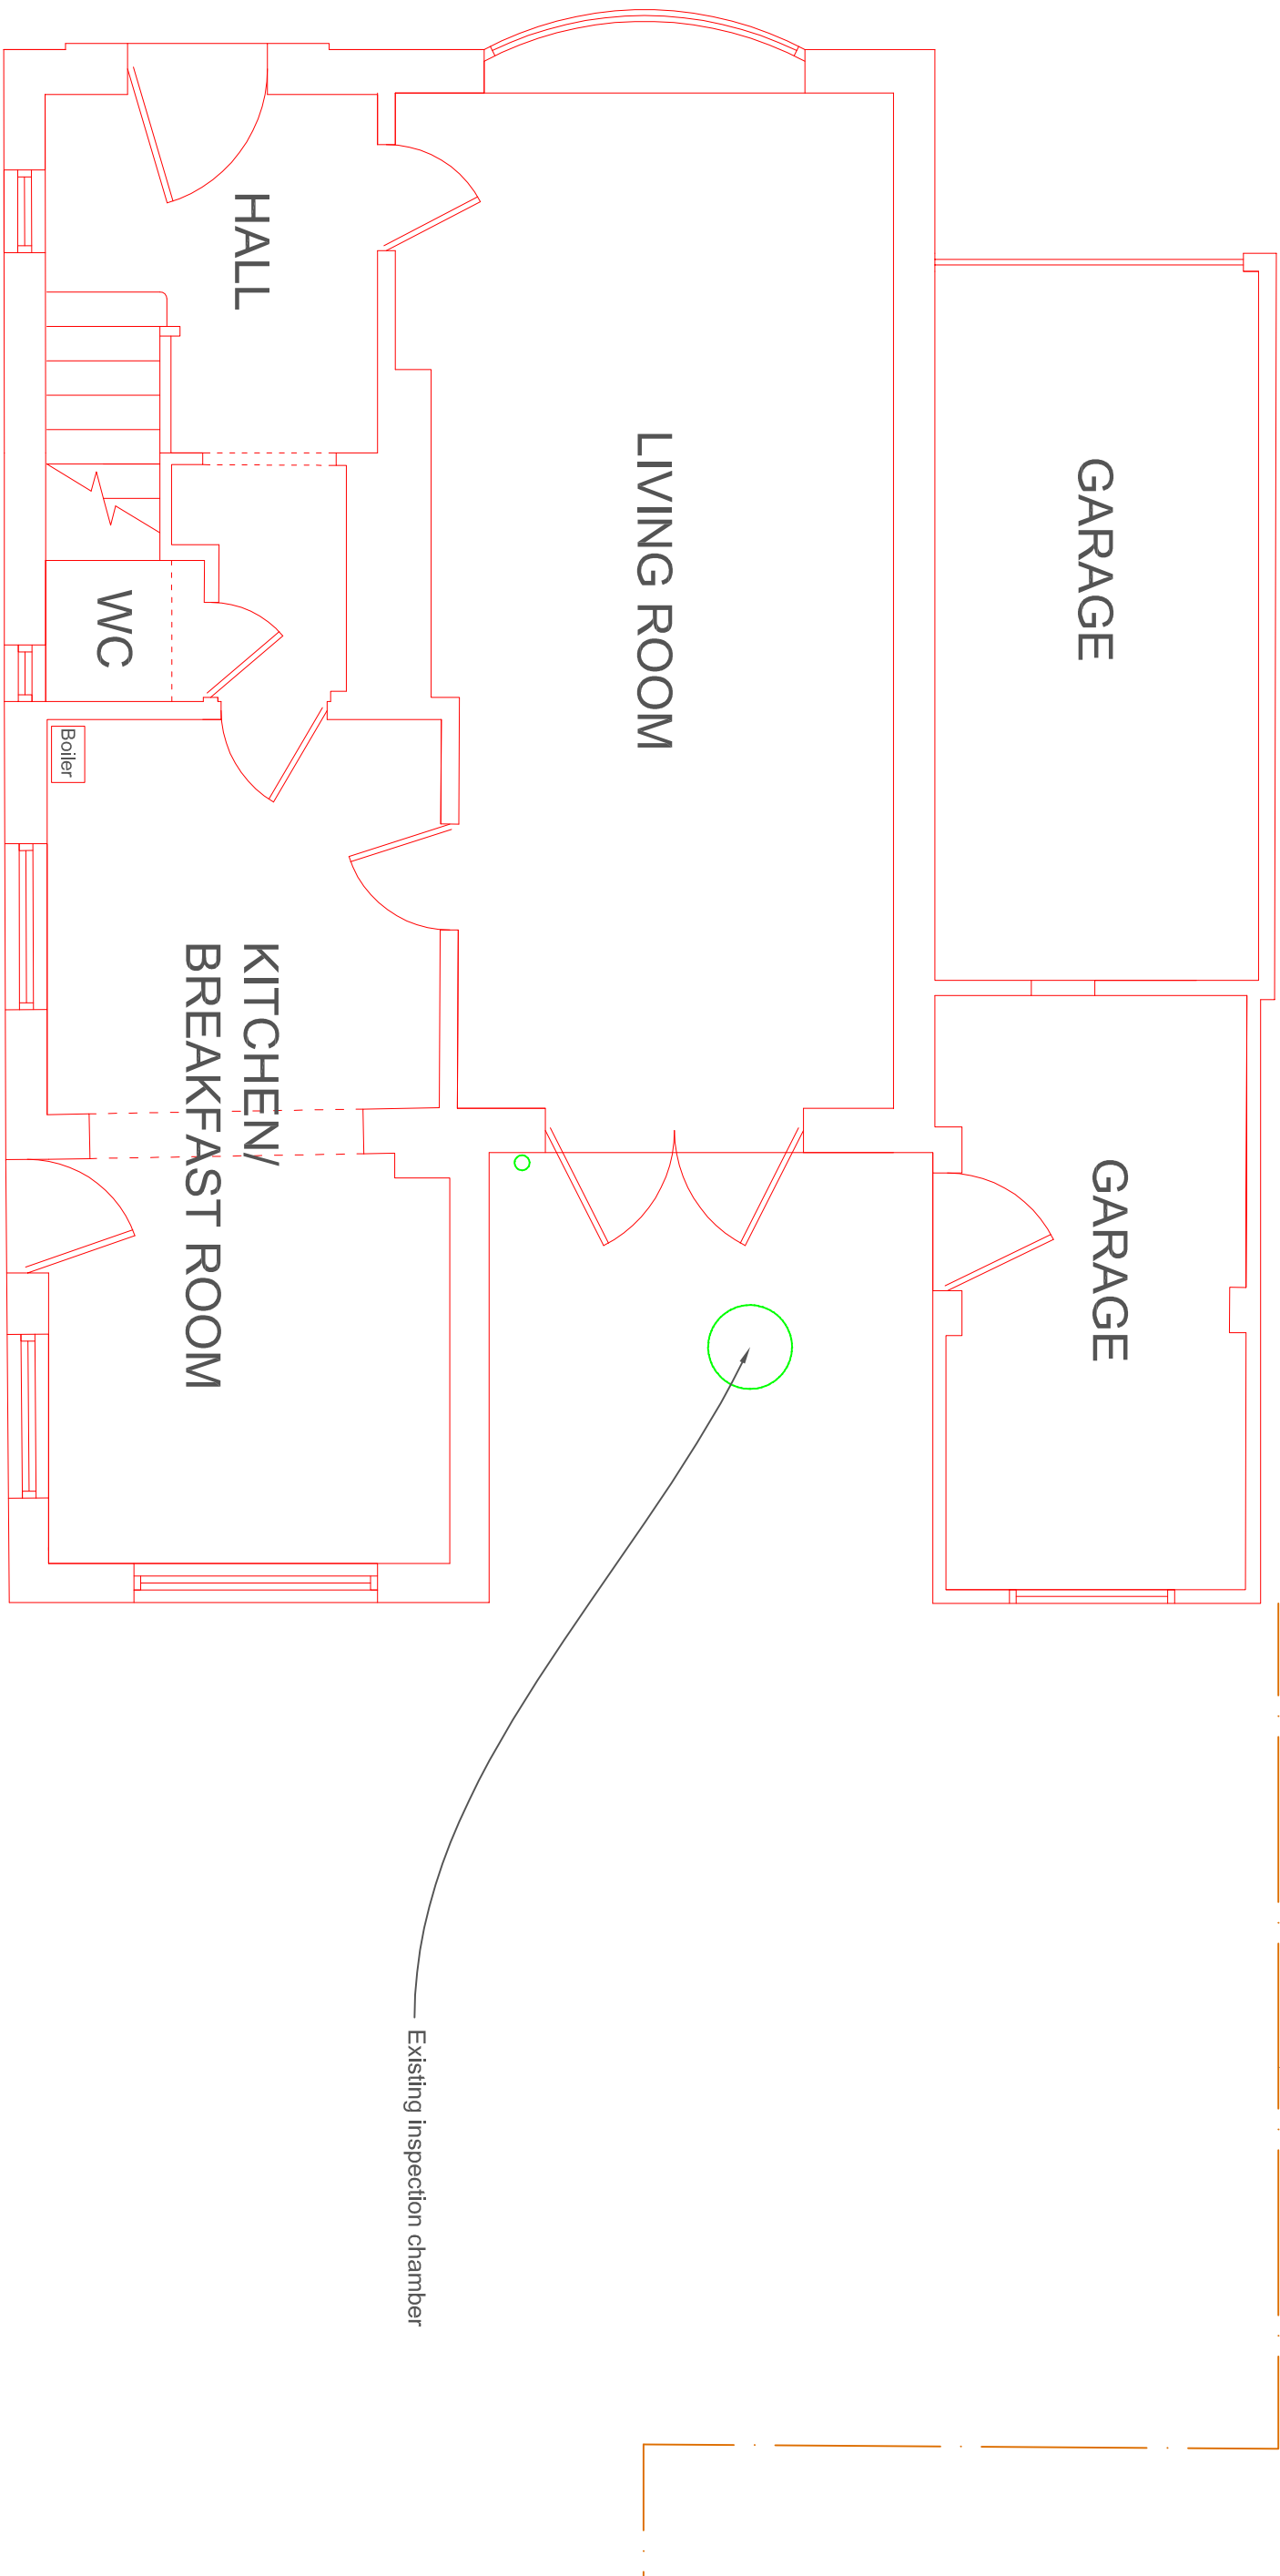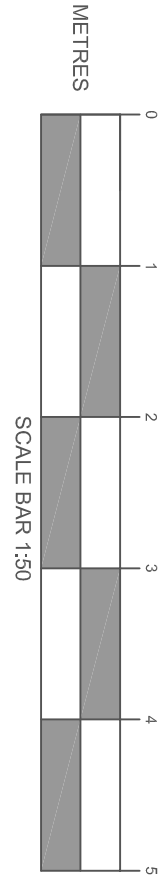


GROUND FLOOR PLAN
Scale 1:50

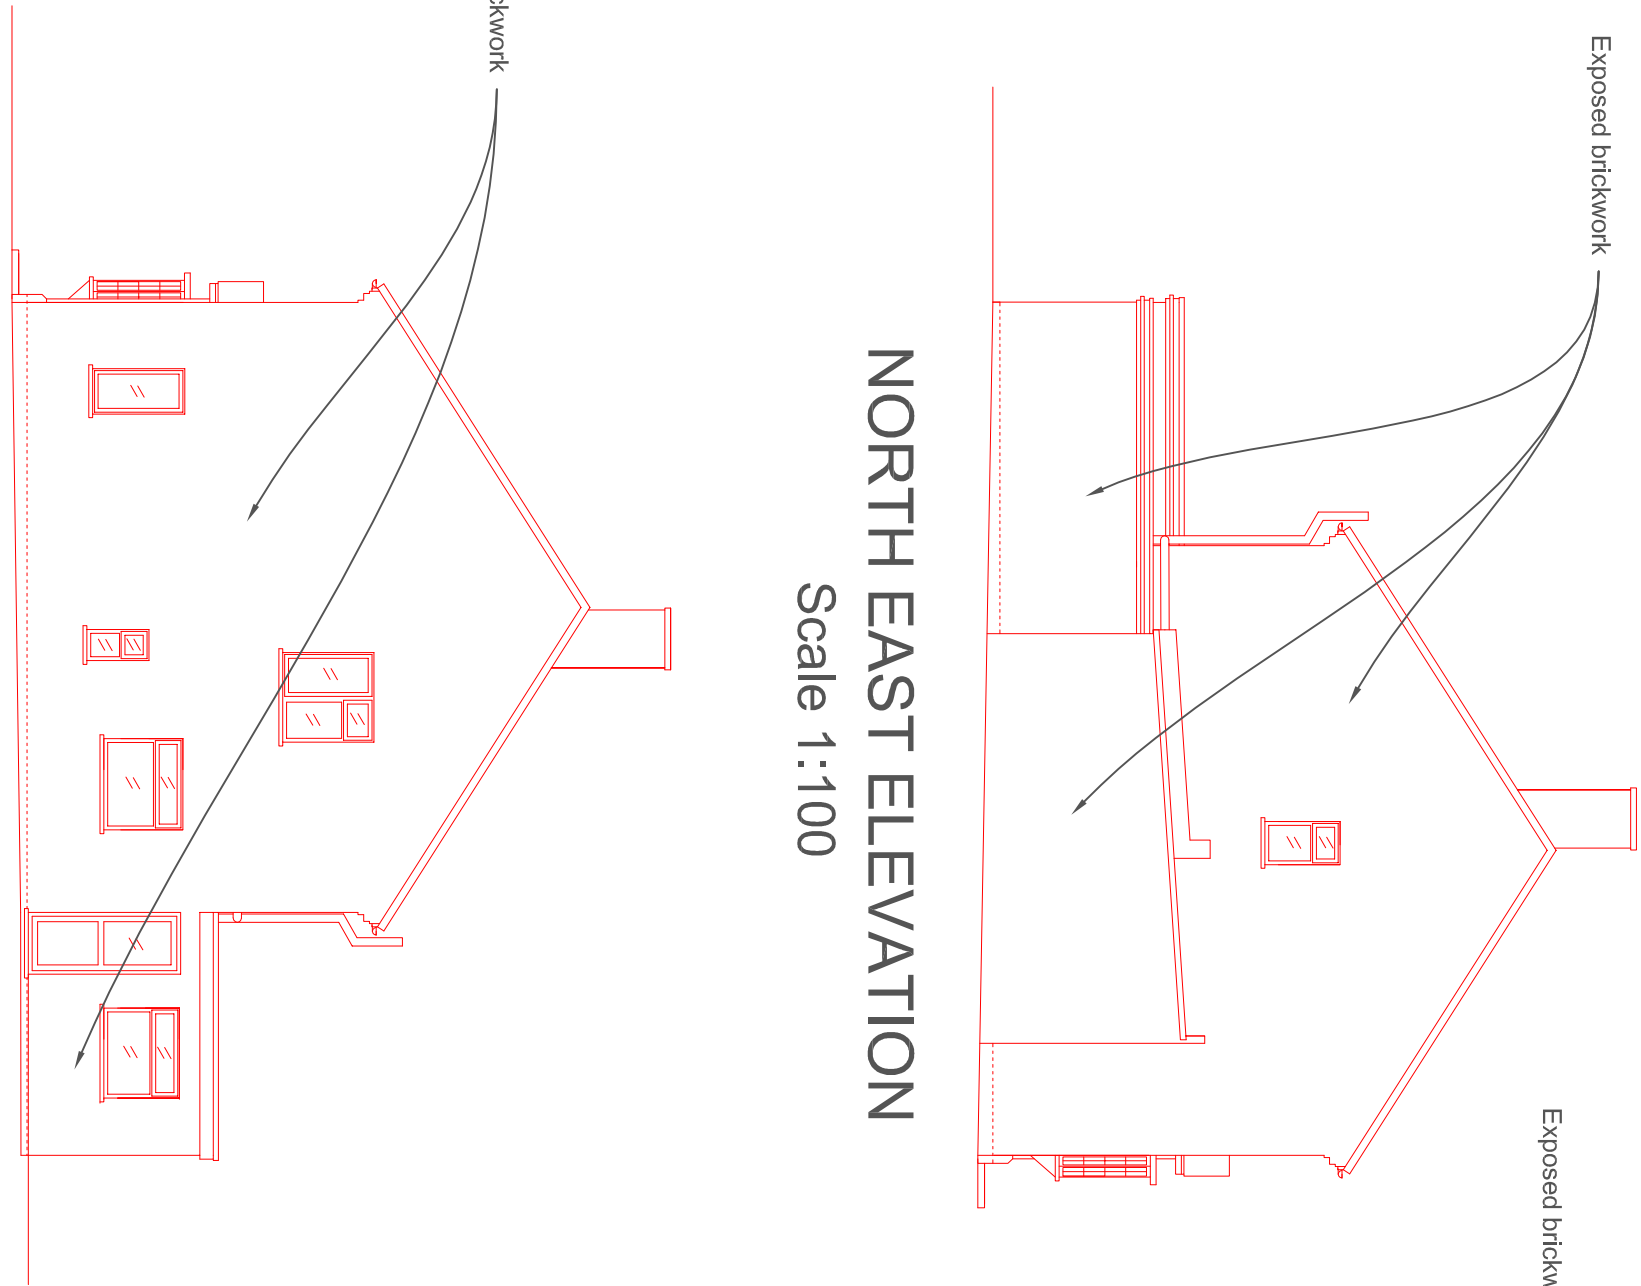


NORTH EAST ELEVATION
Scale 1:100

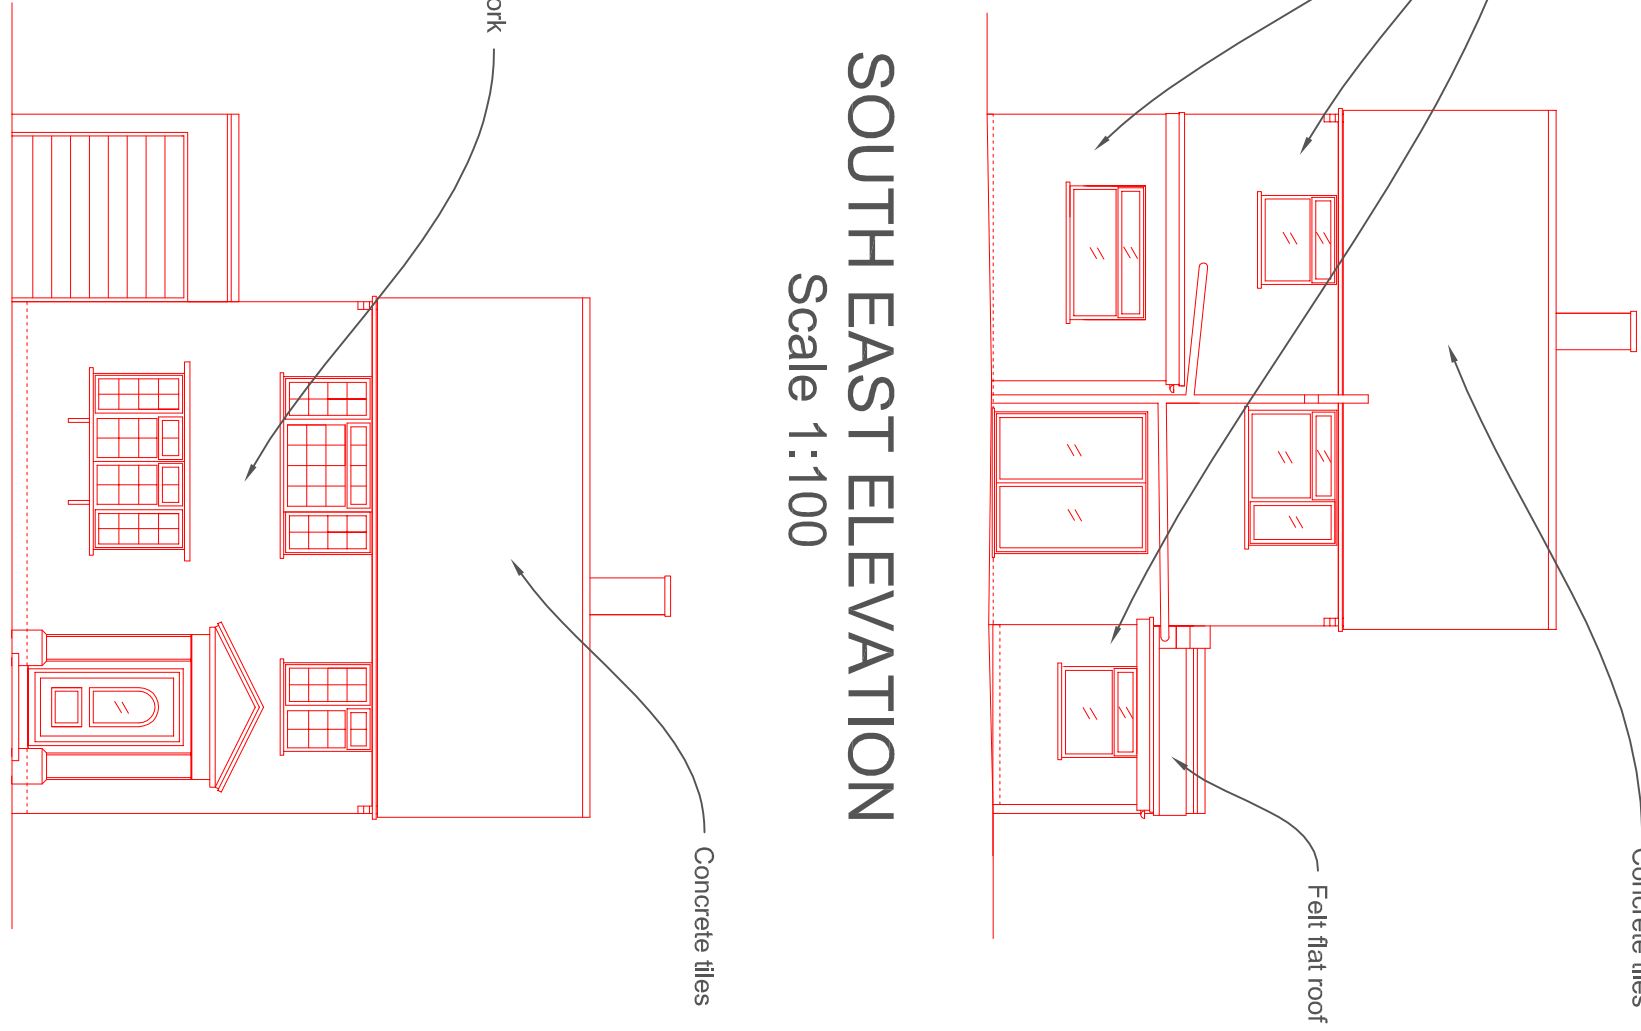



SOUTH EAST ELEVATION
Scale 1:100

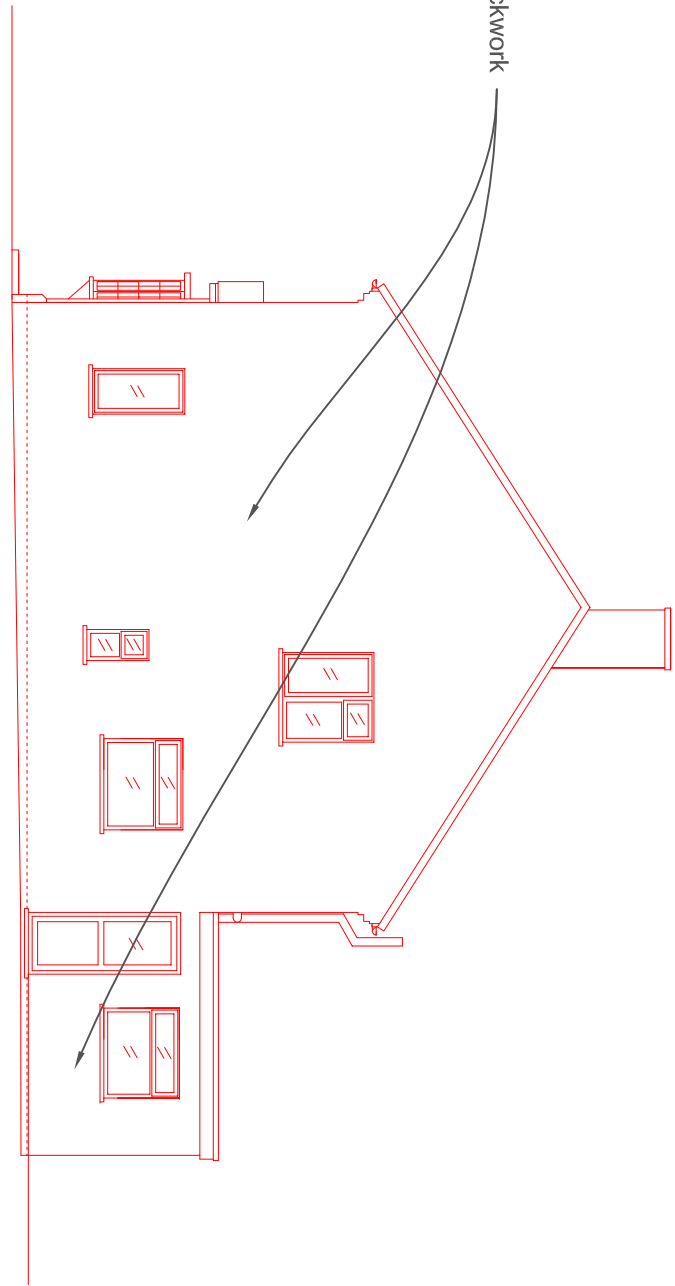

SOUTH WEST ELEVATION
Scale 1:100

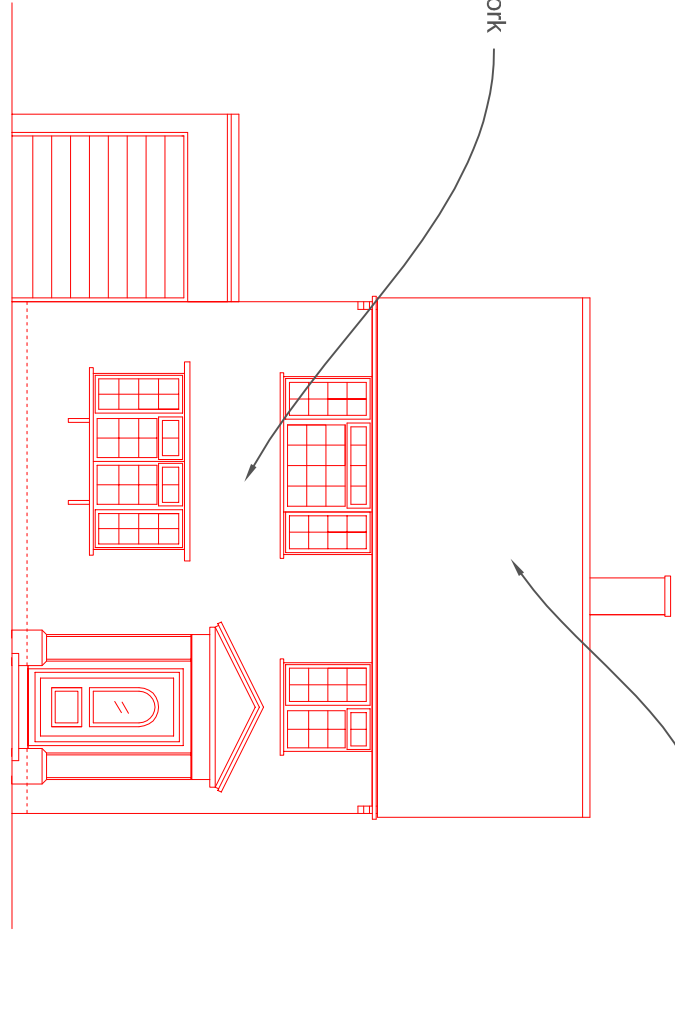

NORTH WEST ELEVATION
Scale 1:100

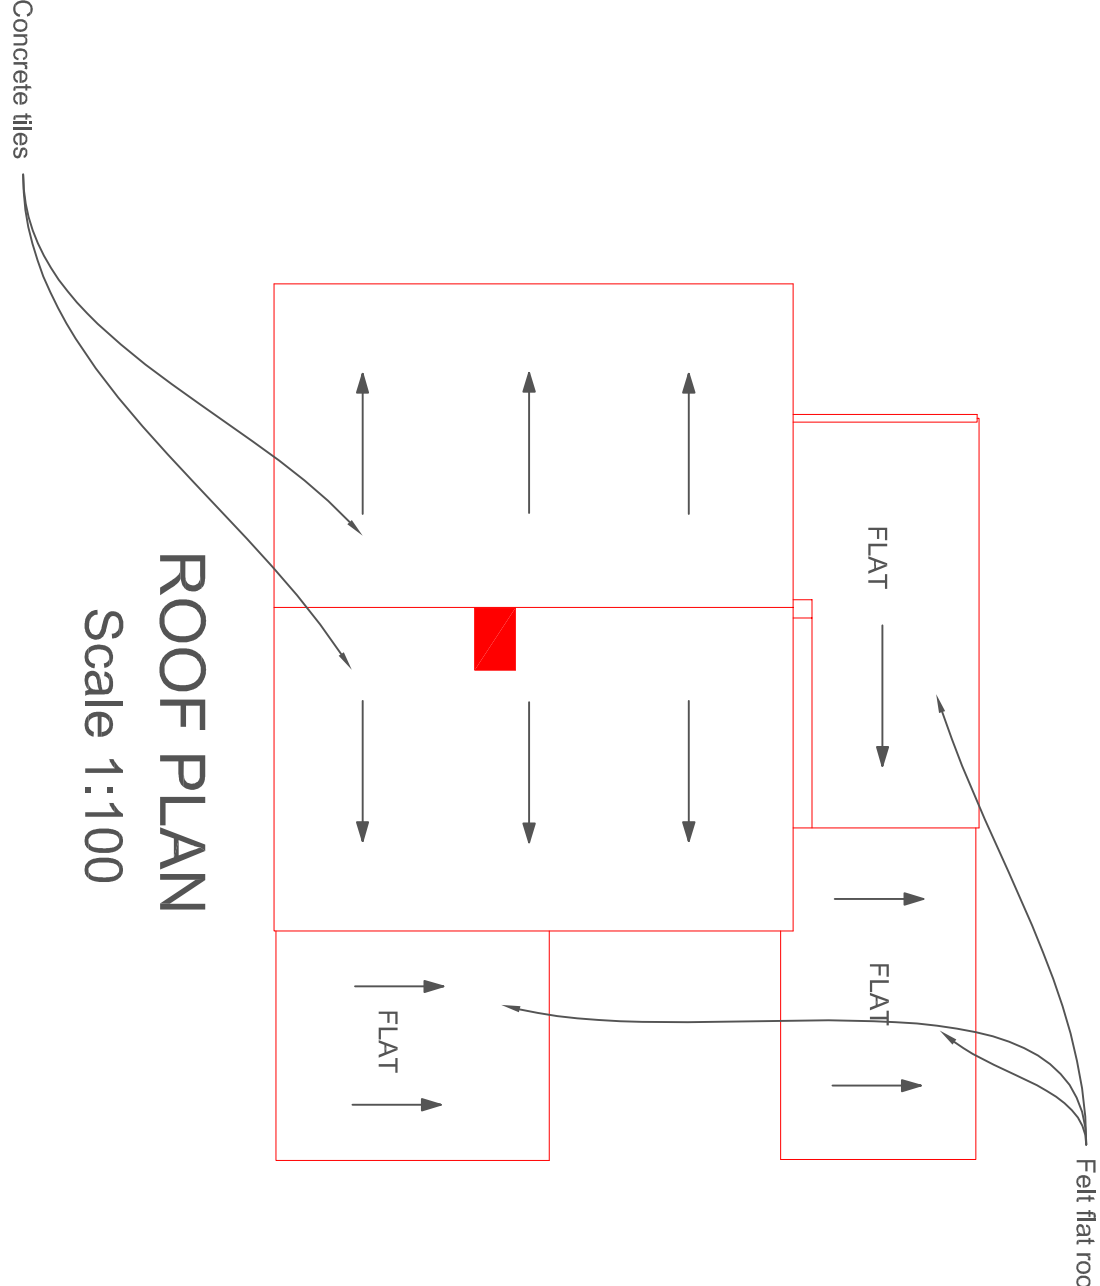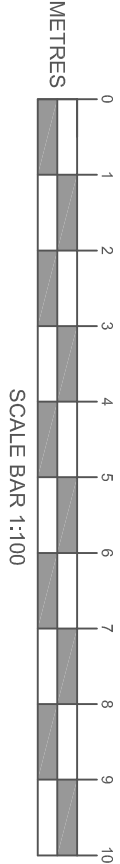

ROOF PLAN
Scale 1:100

AMENDMENTS		DATE
CLIENT		
Mr & Mrs Turner		
48 Roundway		
Waterlooville		
Hampshire		
PO7 7AD		
PROJECT		
48 Roundway		
Waterlooville		
Hampshire		
PO7 7AD		
DRAWING TITLE		REVISION
As existing drawings		
DATE		
11th March 2016		
SCALE		
1:50 & 1:100 @ A1		
DRAWING No.		
16/05/DANE/01		

MARTIN RALPH GROUP

CHARTERED SURVEYORS
ARCHITECTS & ENGINEERS

11 Dragon House
Bromfield Business Park
Purton
PO7 7SE
www.martinralph.co.uk
info@martinralph.co.uk
T: 023 8225 7711
F: 023 8225 7712