


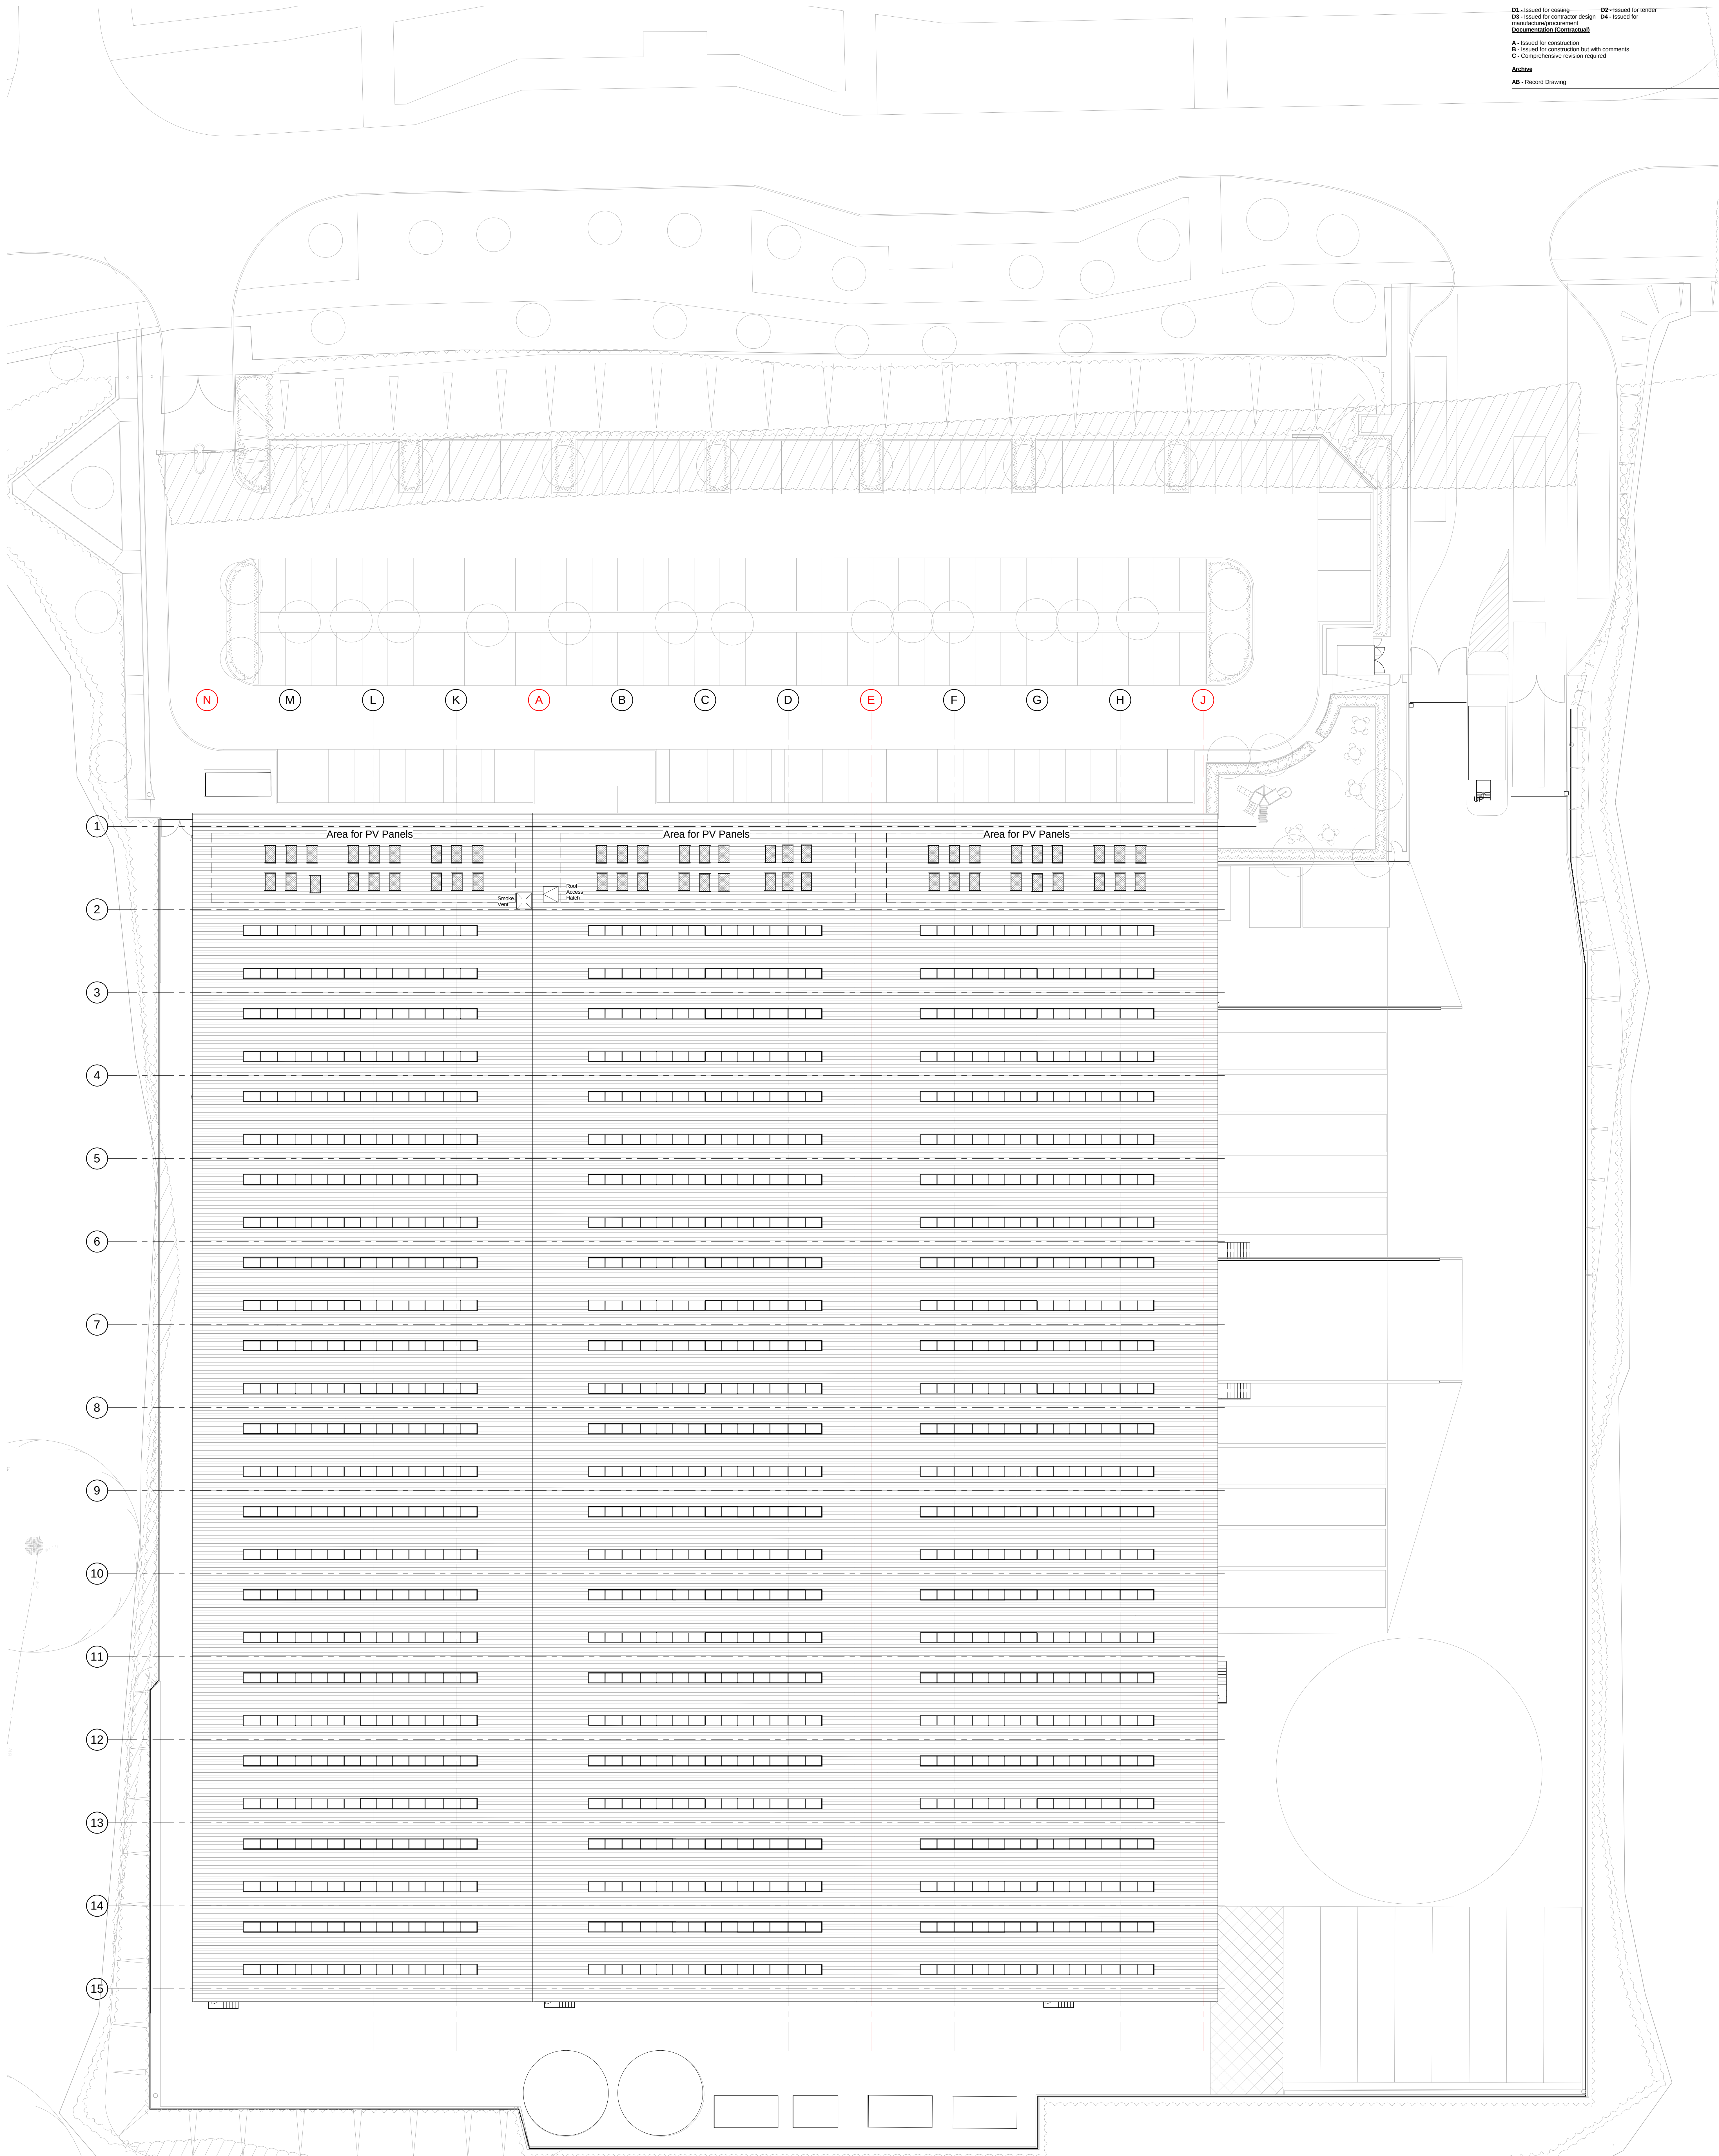

1 04 - Roof Phase 2
1 : 200

PR	JR	SL	07.10.15	Indicative PV Panel arrangement shown
PR	JR	SL	06.10.15	Site from Eire Over East Division GL1.1.2 reinstated
PV	JR	SL	01.10.15	Background landscape updated, roof hatch and smoke vent added
PS	JR	SL	29.09.15	Updated Site Plan
PS	JR	SL	23.09.15	Building relocated to provide perimeter access for fire vehicle
PA	JR	SL	07.09.15	Amendments following comments FF 04.09.15
P1	JR	SL	02.09.15	Amendments following comments FF 02.09.15
P2	JR	SL	28.08.15	Issued for pre-planning review

rev 1 by dcd date 28/08/15 description



BAM Design
Architectural
Interior Design
3D Visualization
Facilities Design
Structural Engineering
Environmental Services
Building Information Modelling

Coverlet Business Park
Cotton Way, St Albans
Herts AL1 1AB
01753 60600
design@bam.co.uk
www.bam.co.uk

PROJECT B8 Warehouse, Plot 2
Dunsbury Hill Farm

100 Roof GA Plan - Phase 2

SCALE 1 : 200 @ A0
date 10/08/15
DW
SL
4487
S2
DWG NO. BAMD- Z2- RF- DR- A- 11013 P9