
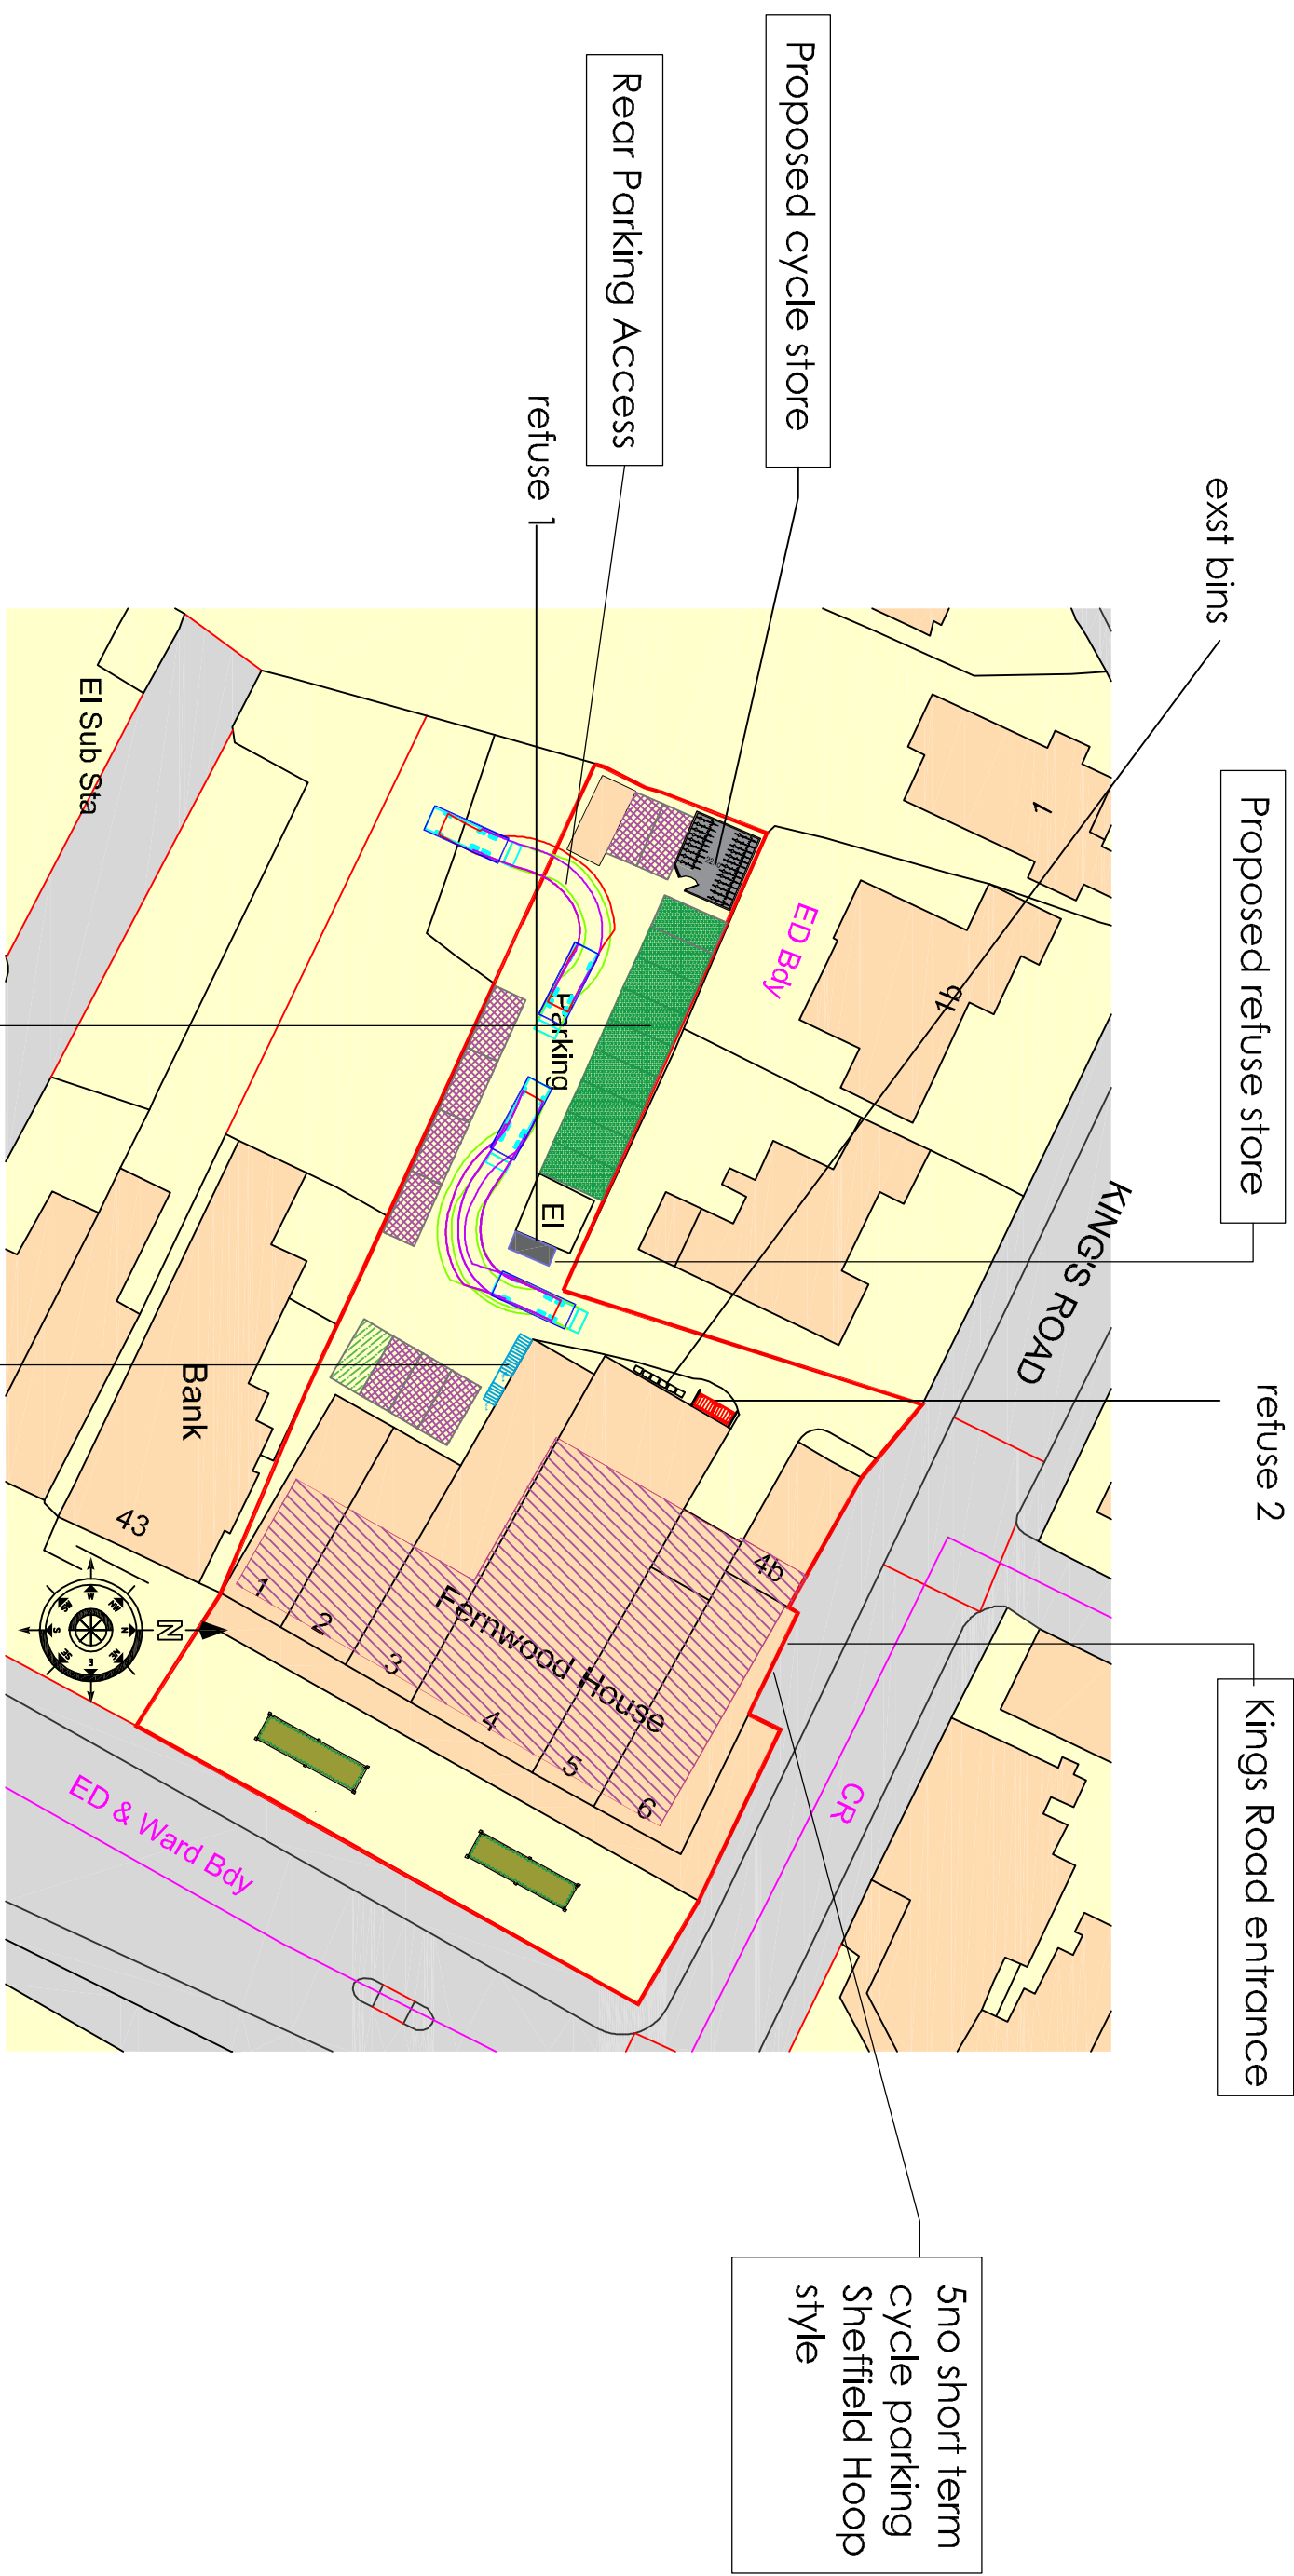
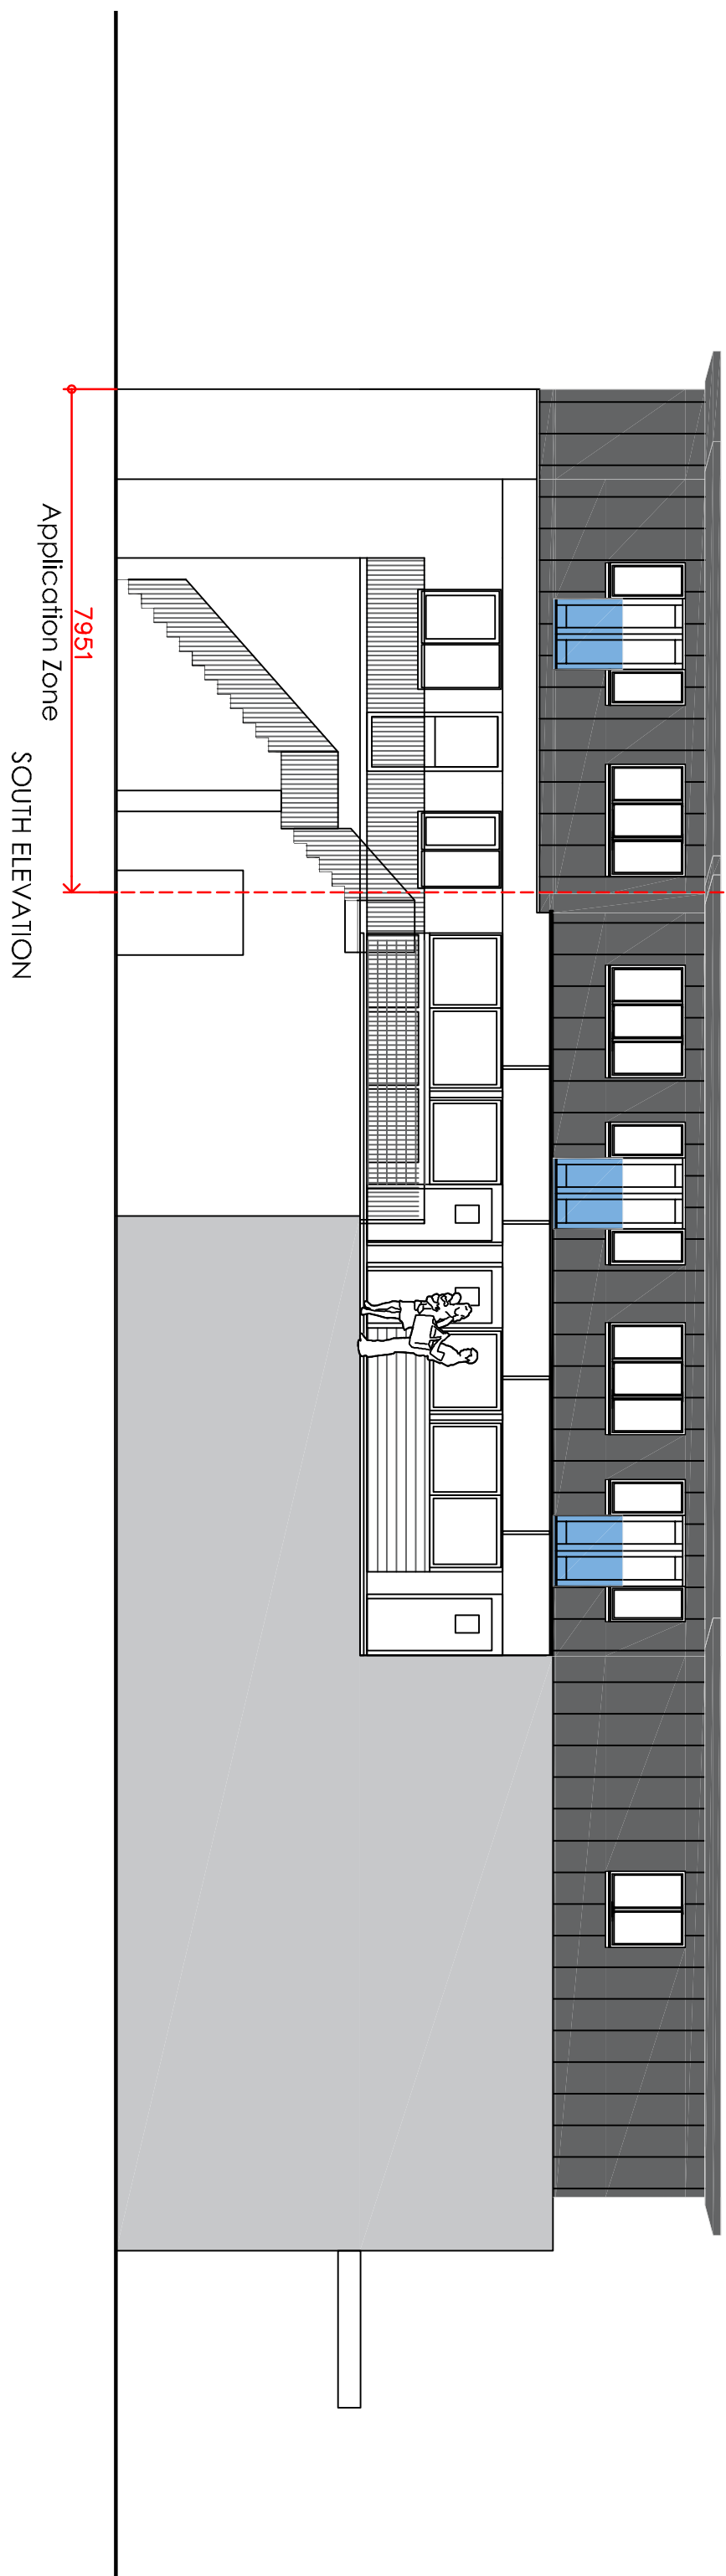
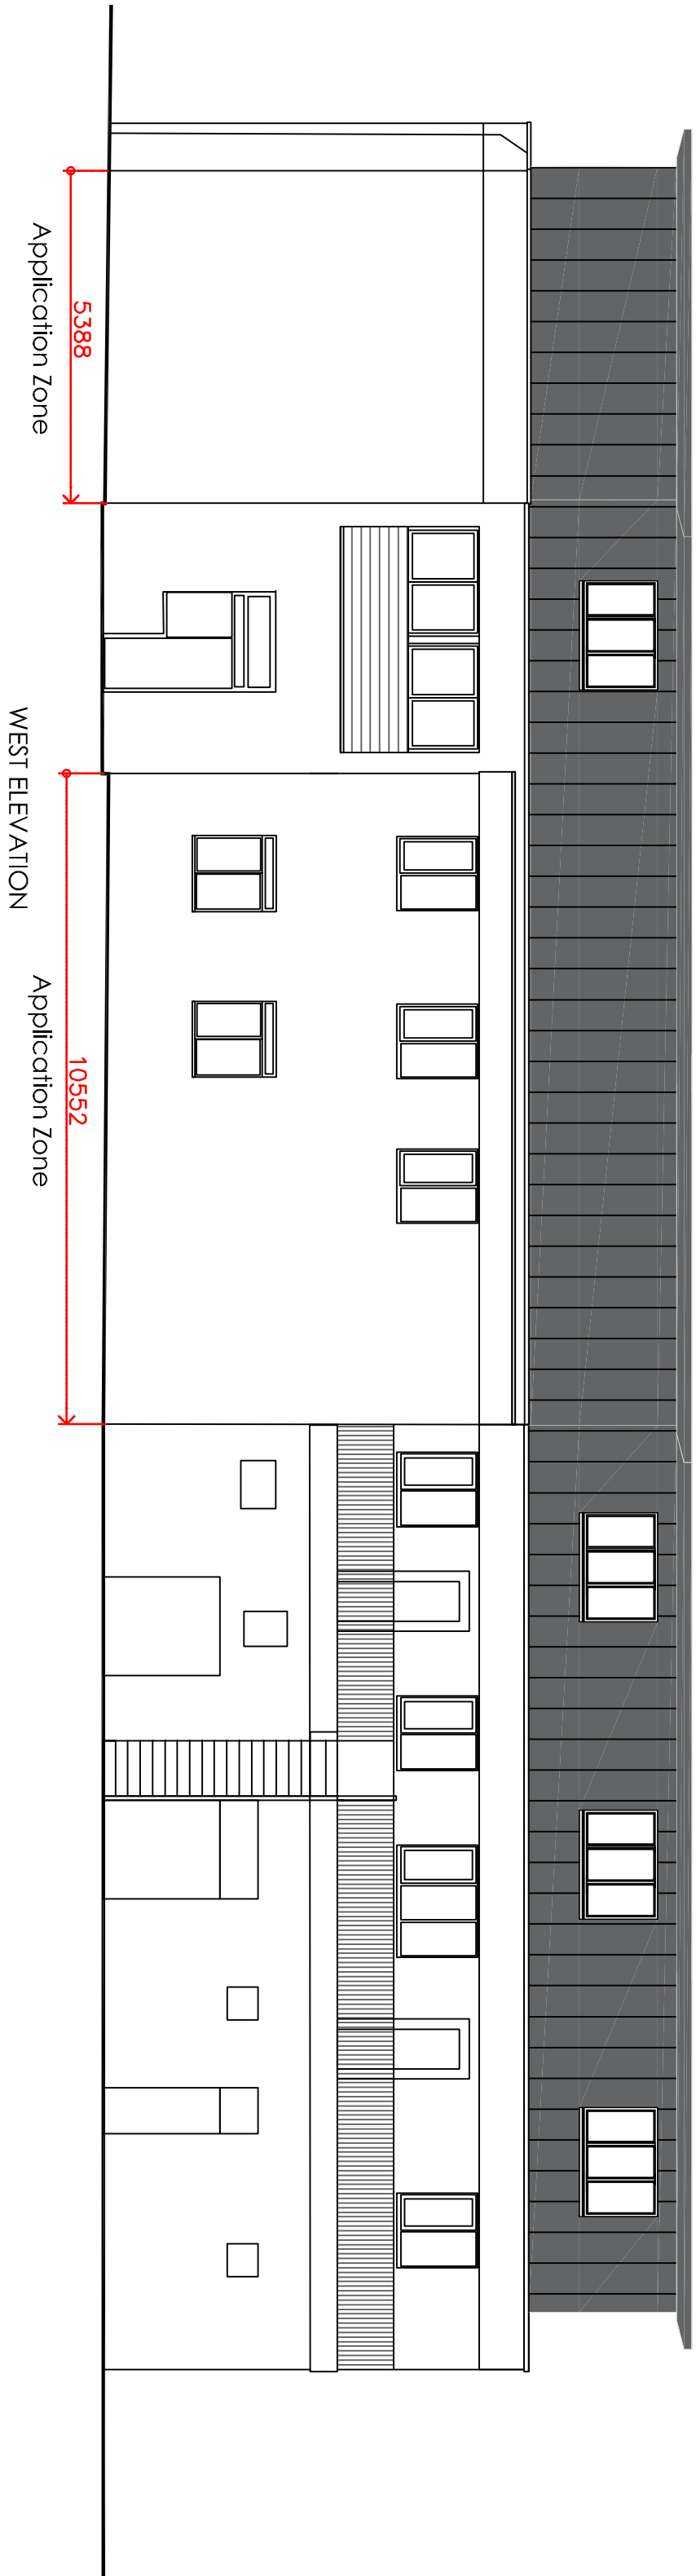


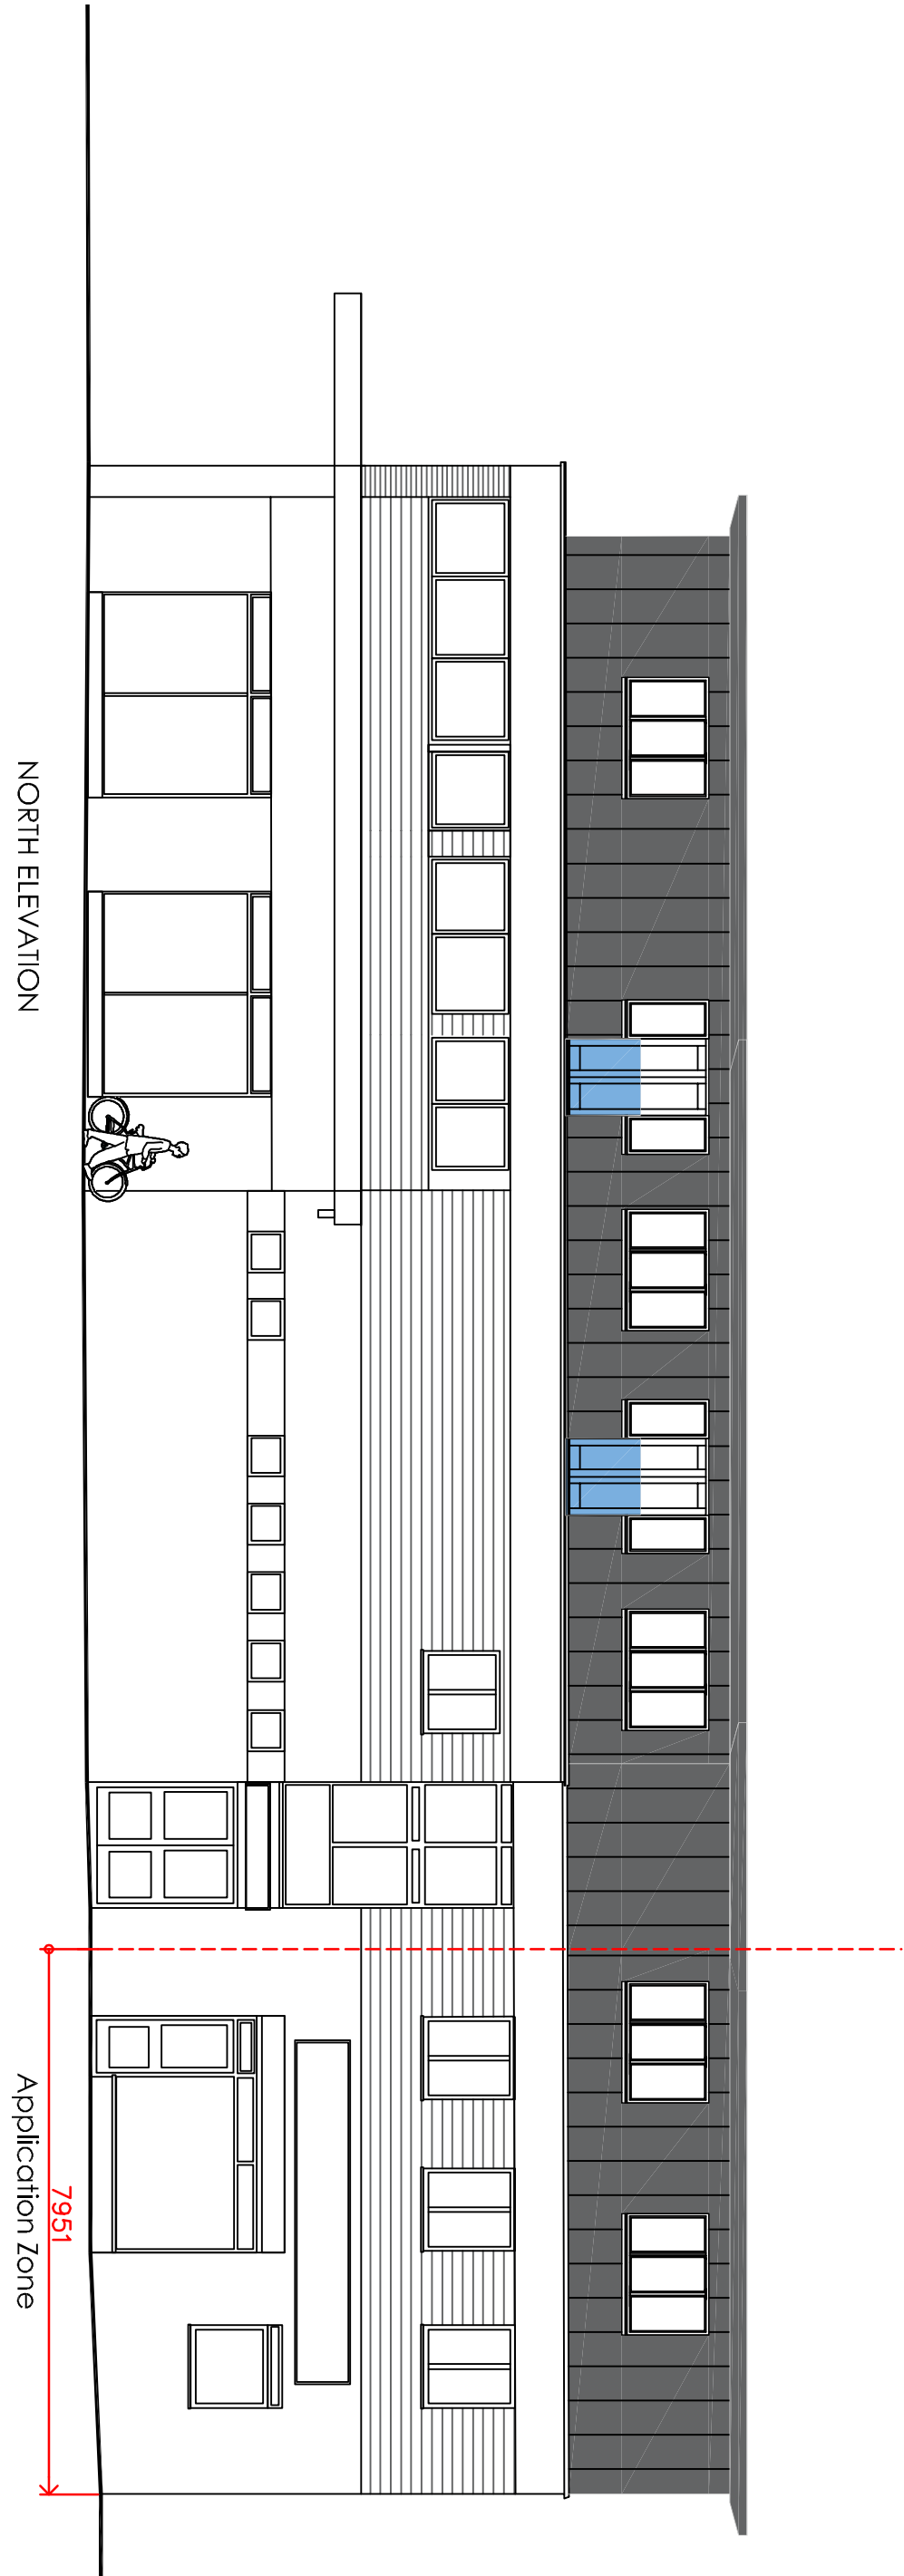


Ordnance Survey, (c) Crown Copyright 2019.
All rights reserved. Licence number 100022432


Proposed parking spaces 1 to 9

Stairs to rear entrance

Key:

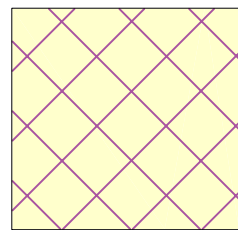


Existing Flats Parking
10 no

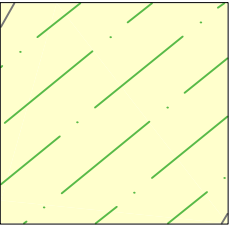

Existing Retail Parking

Materials

- A - Double glazed windows colour white
- B - Vertical cladding colour Grey
- C - Double glazed doors colour white
- D - Fascia and soffit plastic colour Grey

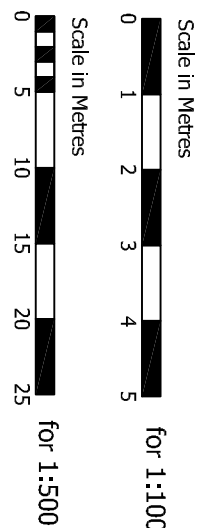

Revision	Description	Date	By

Project:
Fernwood House
London Rd,
Waterlooville
PO7 7HG

Proposed Elevations & Site Plan

Chris Flint Associates Ltd
CHARTERED SURVEYORS - PROJECT MANAGERS
DEVELOPMENT CONSULTANTS

Drawing No	Date	SHEET SIZE	Approved By	Date
CF	23/04/21	A1		
Drawing No	Revision	Scale		
CFA	FULL	R1	02	1-100

PLANNING

2 Emerald Close Waterlooville, Hants PO7 8NZ
tel: 023 92 432484 fax: 023 92 338554
Email: info@flintassociates.co.uk