
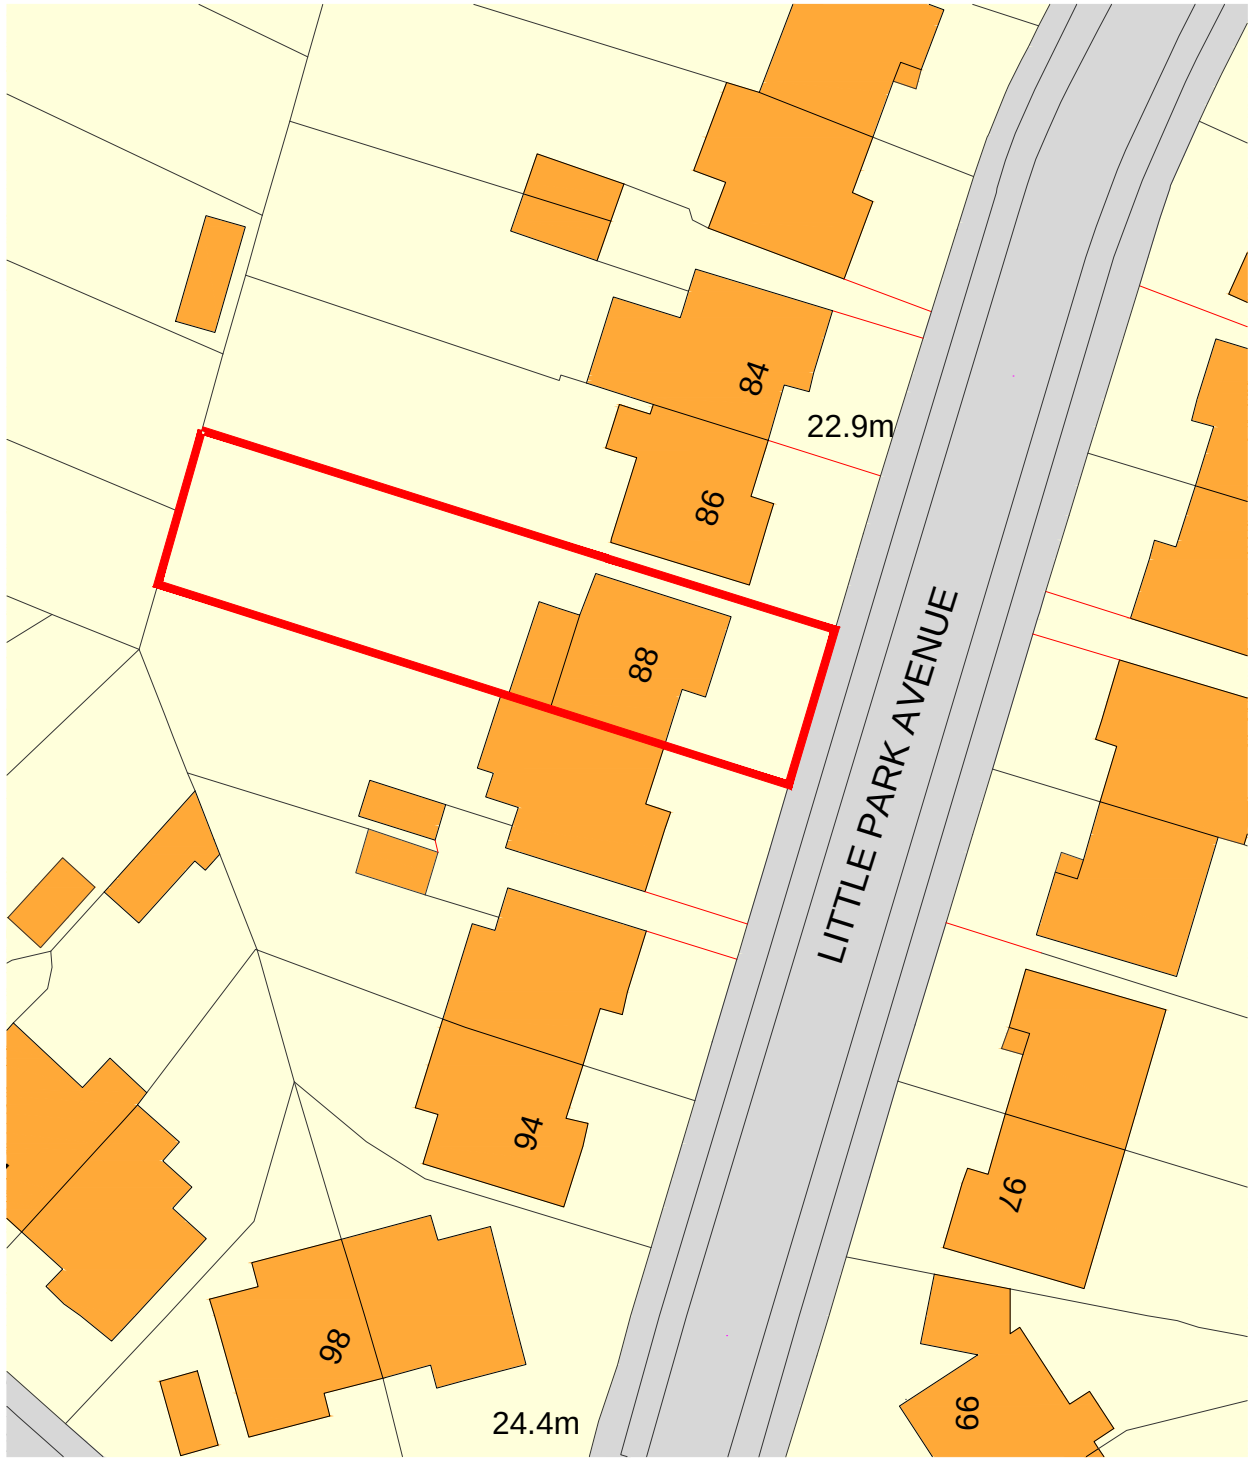


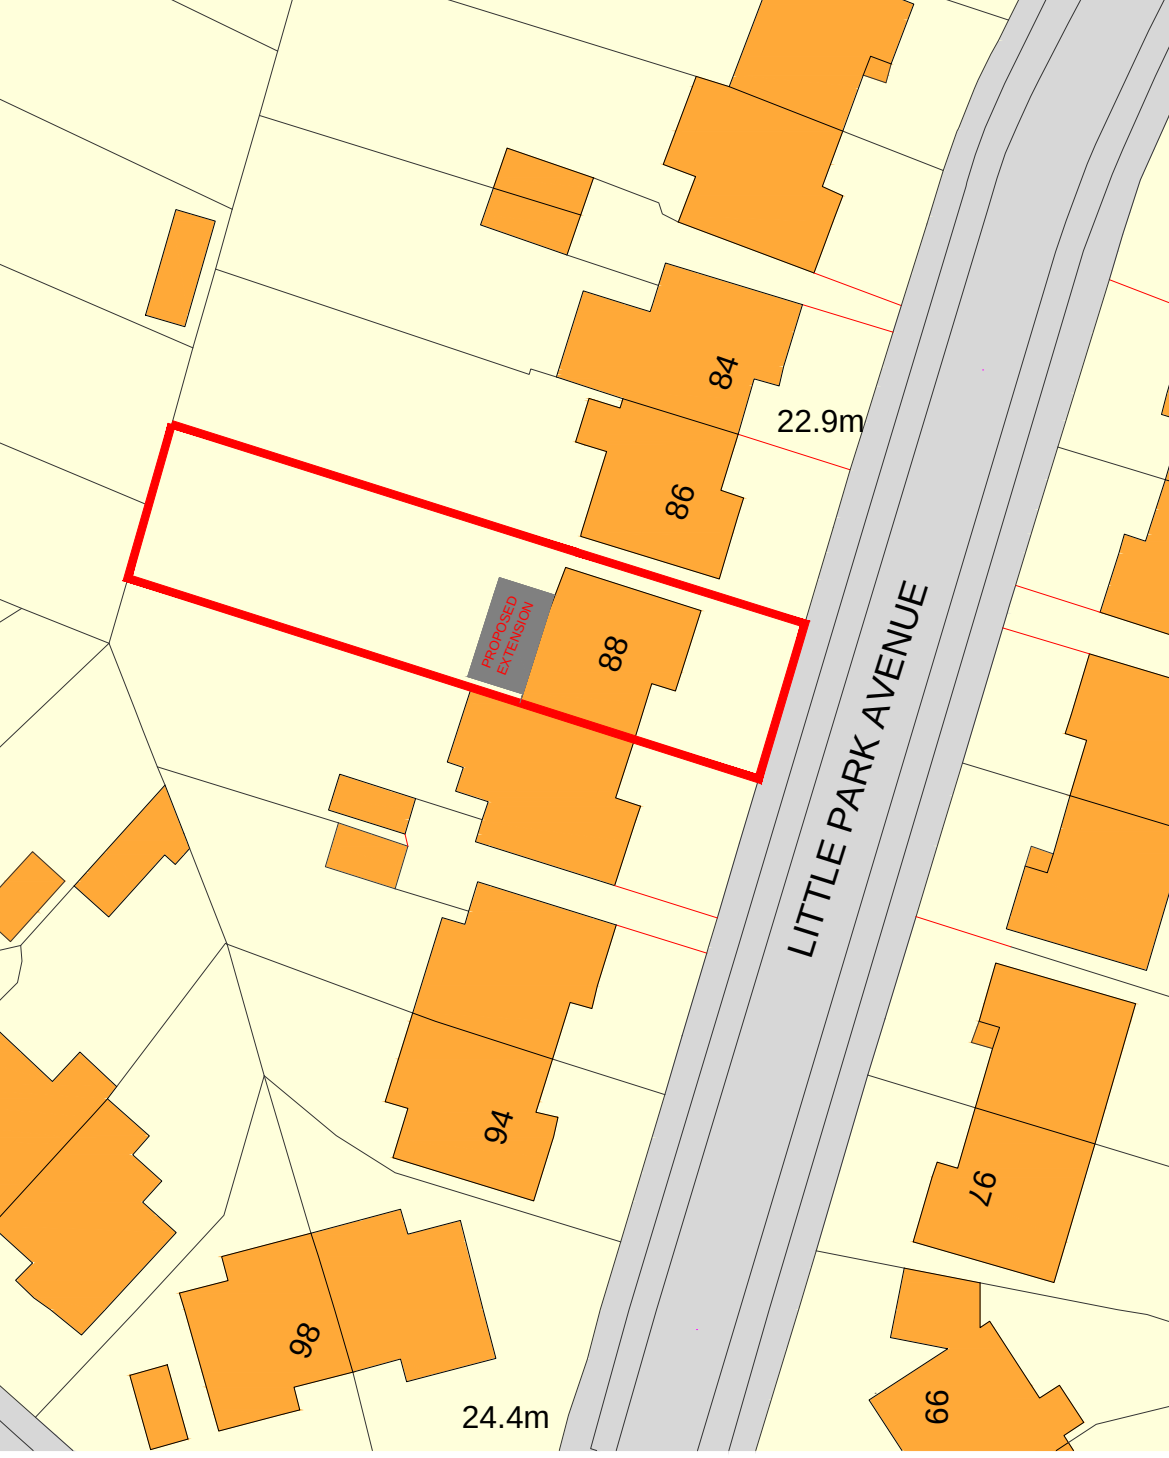

Ordnance Survey, (c) Crown Copyright 2016. All rights reserved. Licence number 100022432

Ordnance Survey, (c) Crown Copyright 2016. All rights reserved. Licence number 100022432

EXISTING SITE PLAN @ 1 : 500

PROPOSED BLOCK PLAN @ 1 : 500

NOTES

- 01 All new and existing building work dimensions are critical to the construction process.
- 02 All drawings marked preliminary are not to be built or manufactured from.
- 03 This drawing is subject to copyright of **home owner** reproduction only with written authority.
- 04 Please report any discrepancies.
- 05 All structural work where mentioned on this drawing is subject to a qualified structural and civil engineer calculations before building work commences.
- 06 These plans may be subject to "Planning & Building Regulation Approval" or any other statute in law before the commencement of building works.

PRELIMINARY

DRAFT

EXISTING AND PROPOSED BLOCK PLANS

ANDY KAY & CARRIE KAY
88 LITTLE PARK AVENUE
BEDHAMPTON
PO9 3QZ

DRAWN:AJ

-

SCALE @ A3: AS SHOWN

DATE: 24.06.16

DWG NO: BLOCK PLANS - 00