




East Elevation CC

Existing Building Prop. Canopy Proposed Classroom Extension Proposed Shared Teaching Space Proposed Classroom Extension Prop. Canopy Existing YR R and KS1 Play Area



Section AA

Existing Building Prop. Canopy Proposed Classroom Extension Proposed Shared Teaching Space Proposed Classroom Extension Prop. Canopy Existing YR R and KS1 Play Area

 


1:50 @ A1
1:100 @ A3

Key:

- 1 - White render roof canopy
- 2 - PPC aluminium roof trim grey
- 3 - White render walls
- 4 - PPC Aluminium Glazing Grey/White Door
- 5 - PPC Aluminium Louvres Grey
- 6 - White Steel Column
- 7 - Timber Fence to Yr R & KS1 Play Area
- 8 - Rooflight

- White Rendered Walls and Canopy over
- White Polyseter Powder Coated Aluminium Doors
- White Steel Columns
- Grey Polyester Powder Coated Aluminium Window Frames, Louvres and Roof trims

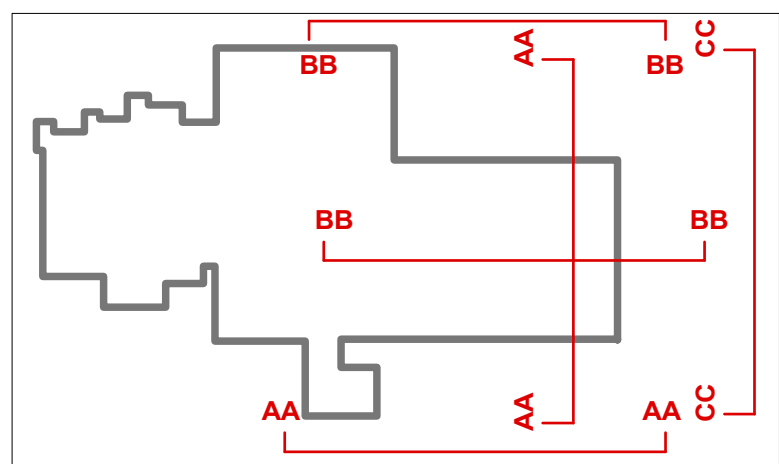

Notes

1 This drawing is © copyright Hampshire County Council 2015. No unauthorised reproduction of any kind is permitted.

2 No Dimensions to be scaled from this drawing

3 This map is reproduced from Ordnance Survey material with the permission of Ordnance Survey on behalf of the controller of Her Majesty's Stationary Office © Crown copyright. Unauthorised reproduction infringes Crown Copyright and may lead to prosecution or civil proceedings. (100019180), (2015)

rev	description	date	by
P1	Planning Submission	14/10/16	AH

Hampshire County Council

HCC Property Services,
Three Minsters House,
76 High Street, Winchester SO23 8UL.
tel: (01962) 847801

PROJECT
P11226
Emsworth Primary School

SHEET CONTENTS
Proposed 0.5FE Exapnsion
Proposed Elevation & Section

SCALE
1:50@A1
1:100@A3

DATE
21/07/16

DRAWN
AH

CHKD

DRAWING No.
P11226 A 3001

FILE REF.
P11226 - A - 3001

REVISION
P1

Planning