



FRONT ELEVATION

Note : wall area left clear to elevations are in facing brickwork


SIDE ELEVATION

REAR ELEVATION


SIDE ELEVATION



Ground Floor Plan

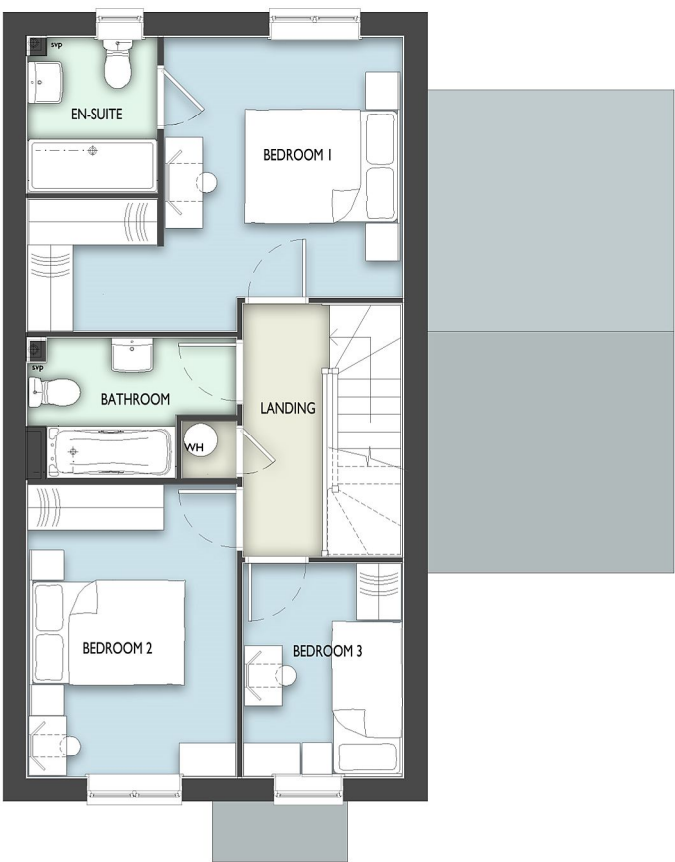


First Floor Plan

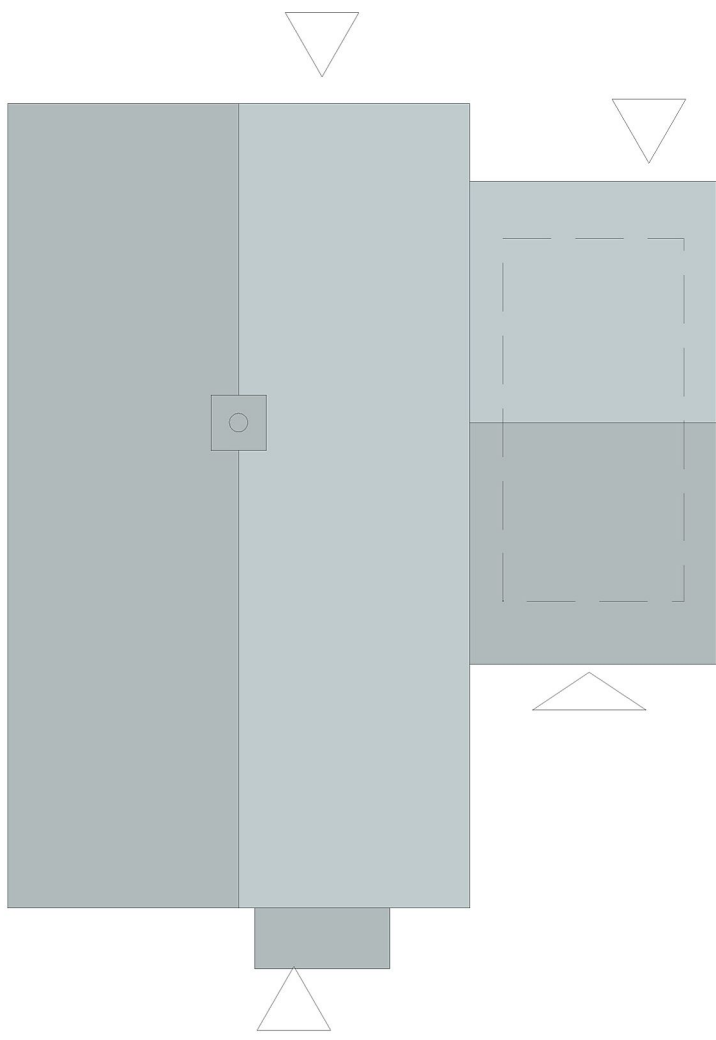

Roof Plan

Plot 7
3 Bedroom 2 storey house.
97.14 sq.m. / 1044 sq.ft.

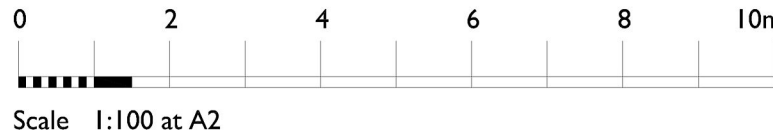

urban pulse design

The Studio, Unit 17, Vicarage Farm, Winchester Road,
Fairoak, Hampshire, SO50 7HD
023 8069 7010

enquiries@urbanpulsedesign.co.uk www.urbanpulsedesign.co.uk

PROJECT
East Leigh House
Bartons Road
Havant
Mildren Homes

Project type: Resident1 + Comer'al Drawing classification: Work stage: Floor Plans/Elevations

DRAWING TITLE
Plot 7
Floor Plans
And Elevations

MILDREN
HOMES

SCALE: 1:100 SHEET SIZE: A2 SHEET NO: 1 of 1 DRAWN: ML CHKD: DATE: 28/09/2016 CAD FILE:

Detail Planning

14-1096-066