

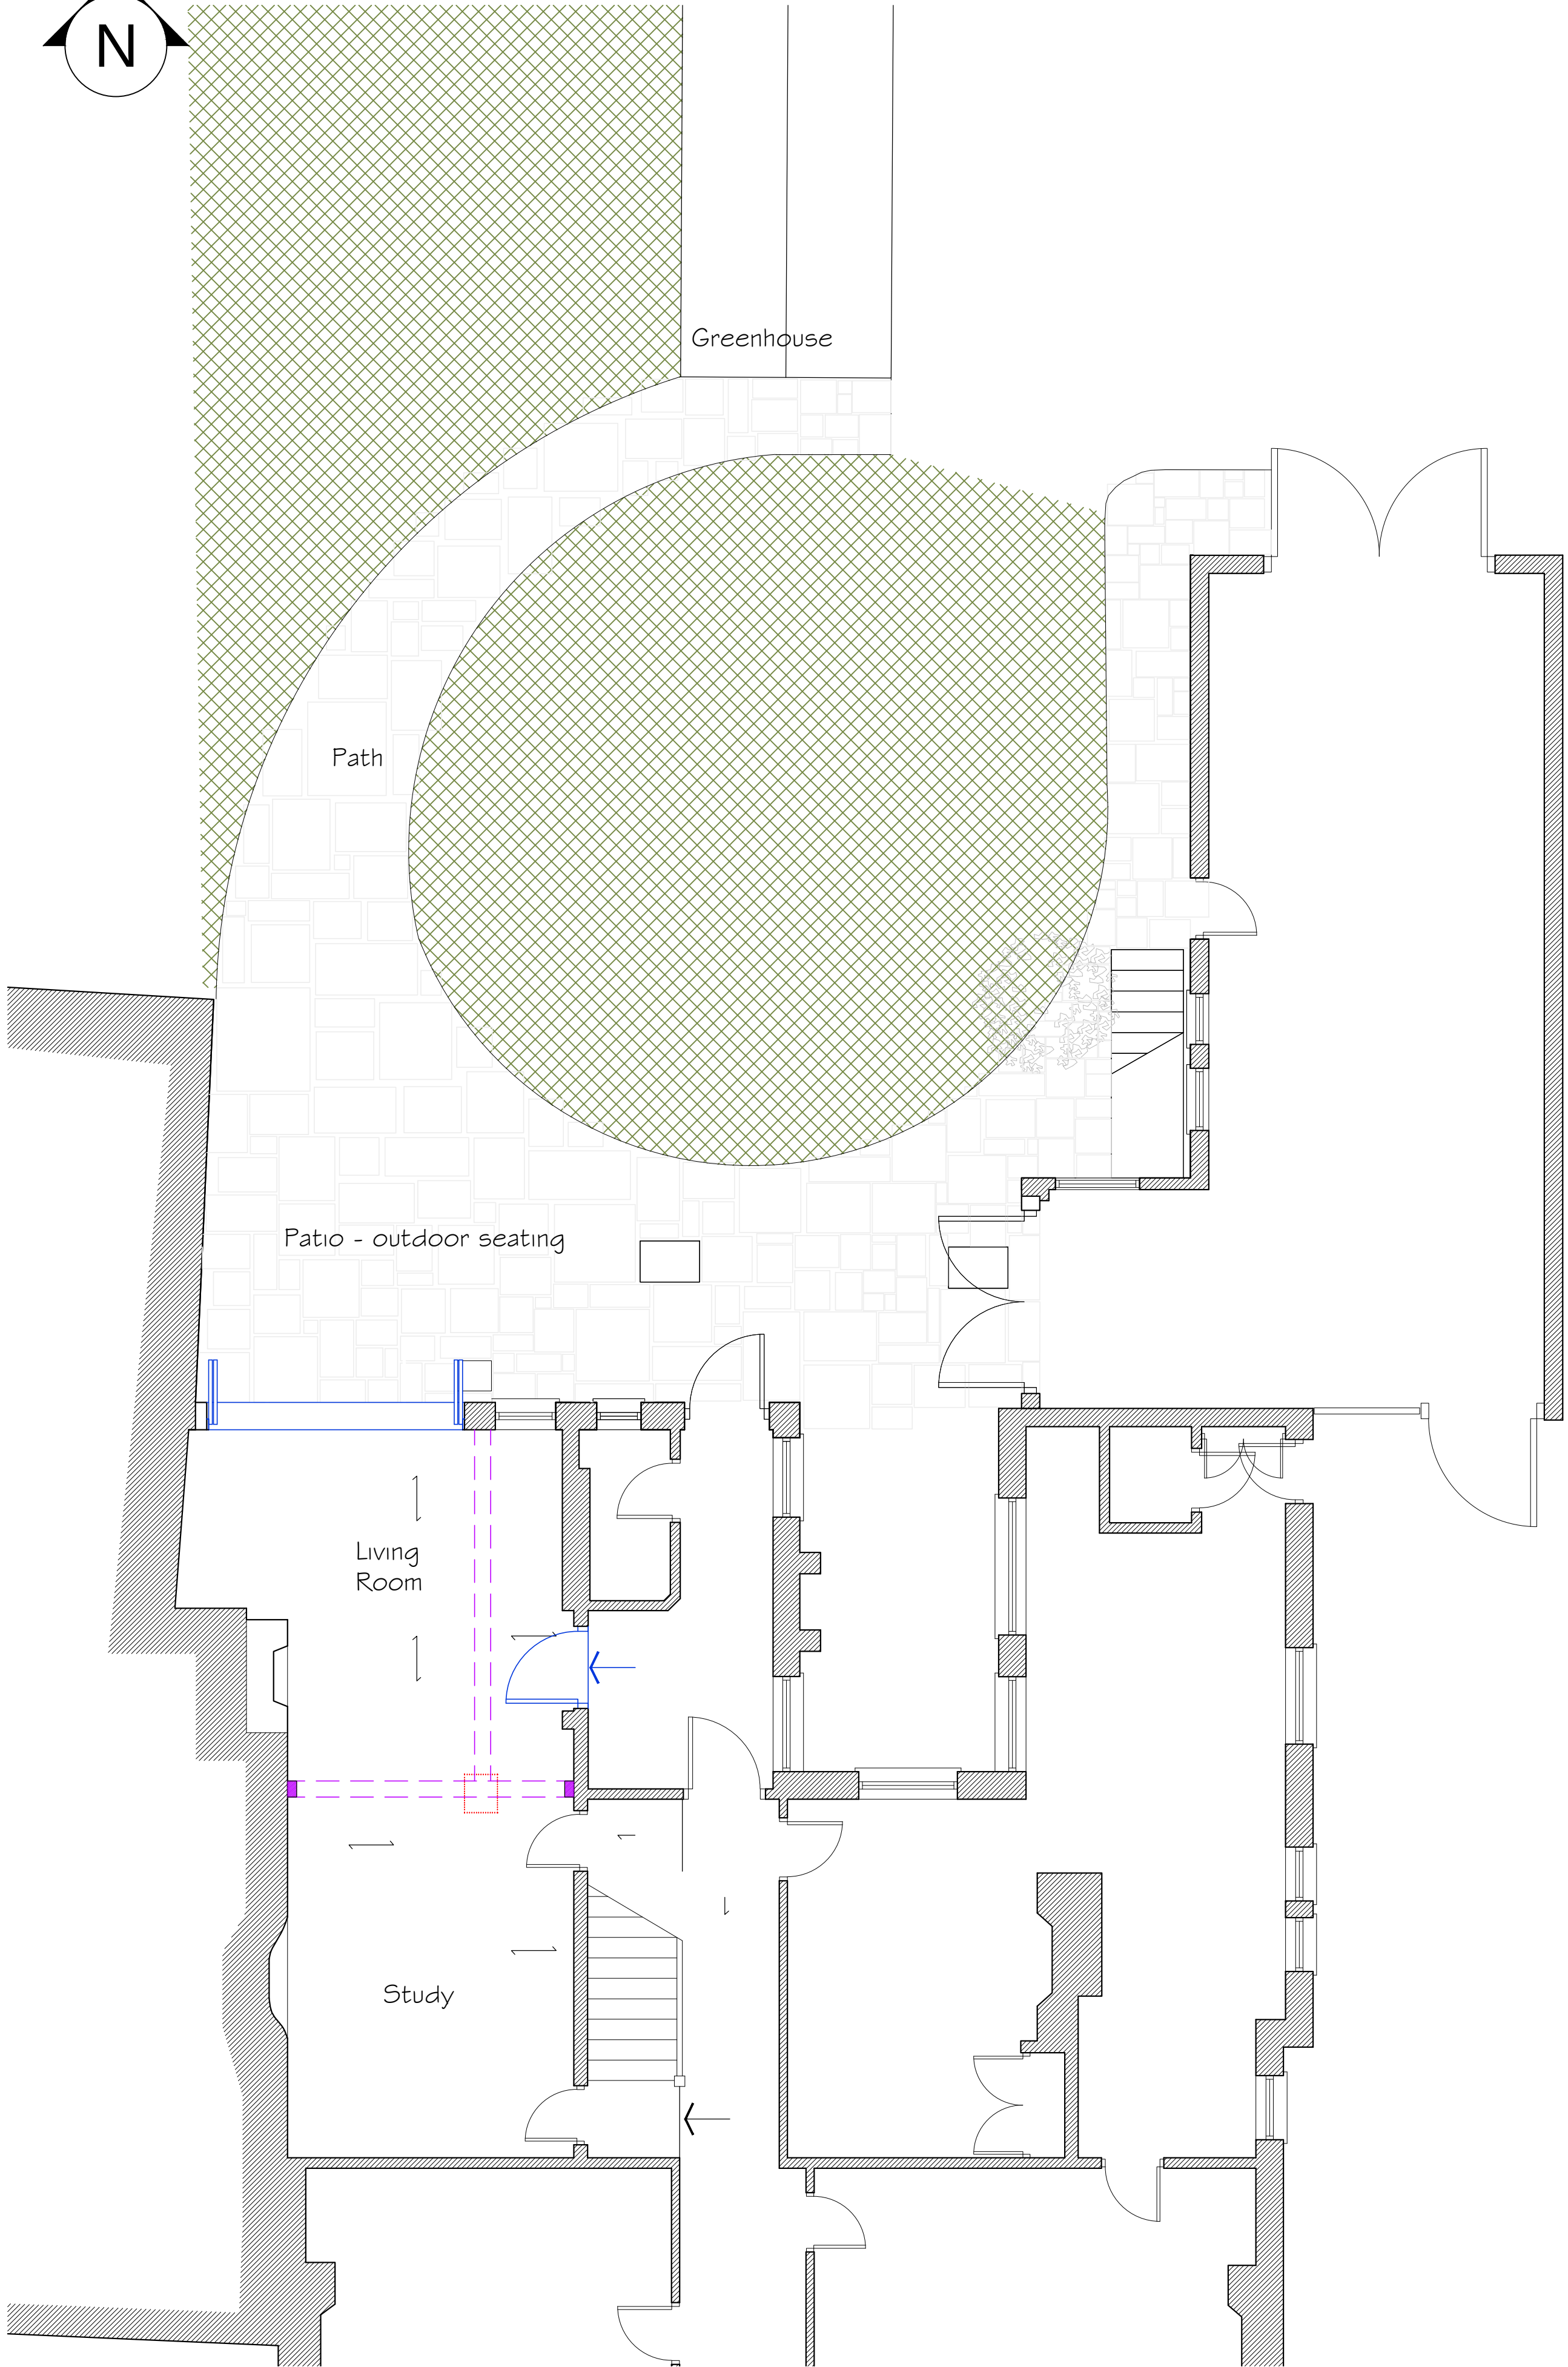


8 King Street_Proposed


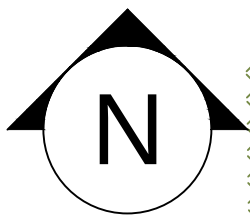


Proposed Ground Floor Plan
1:50

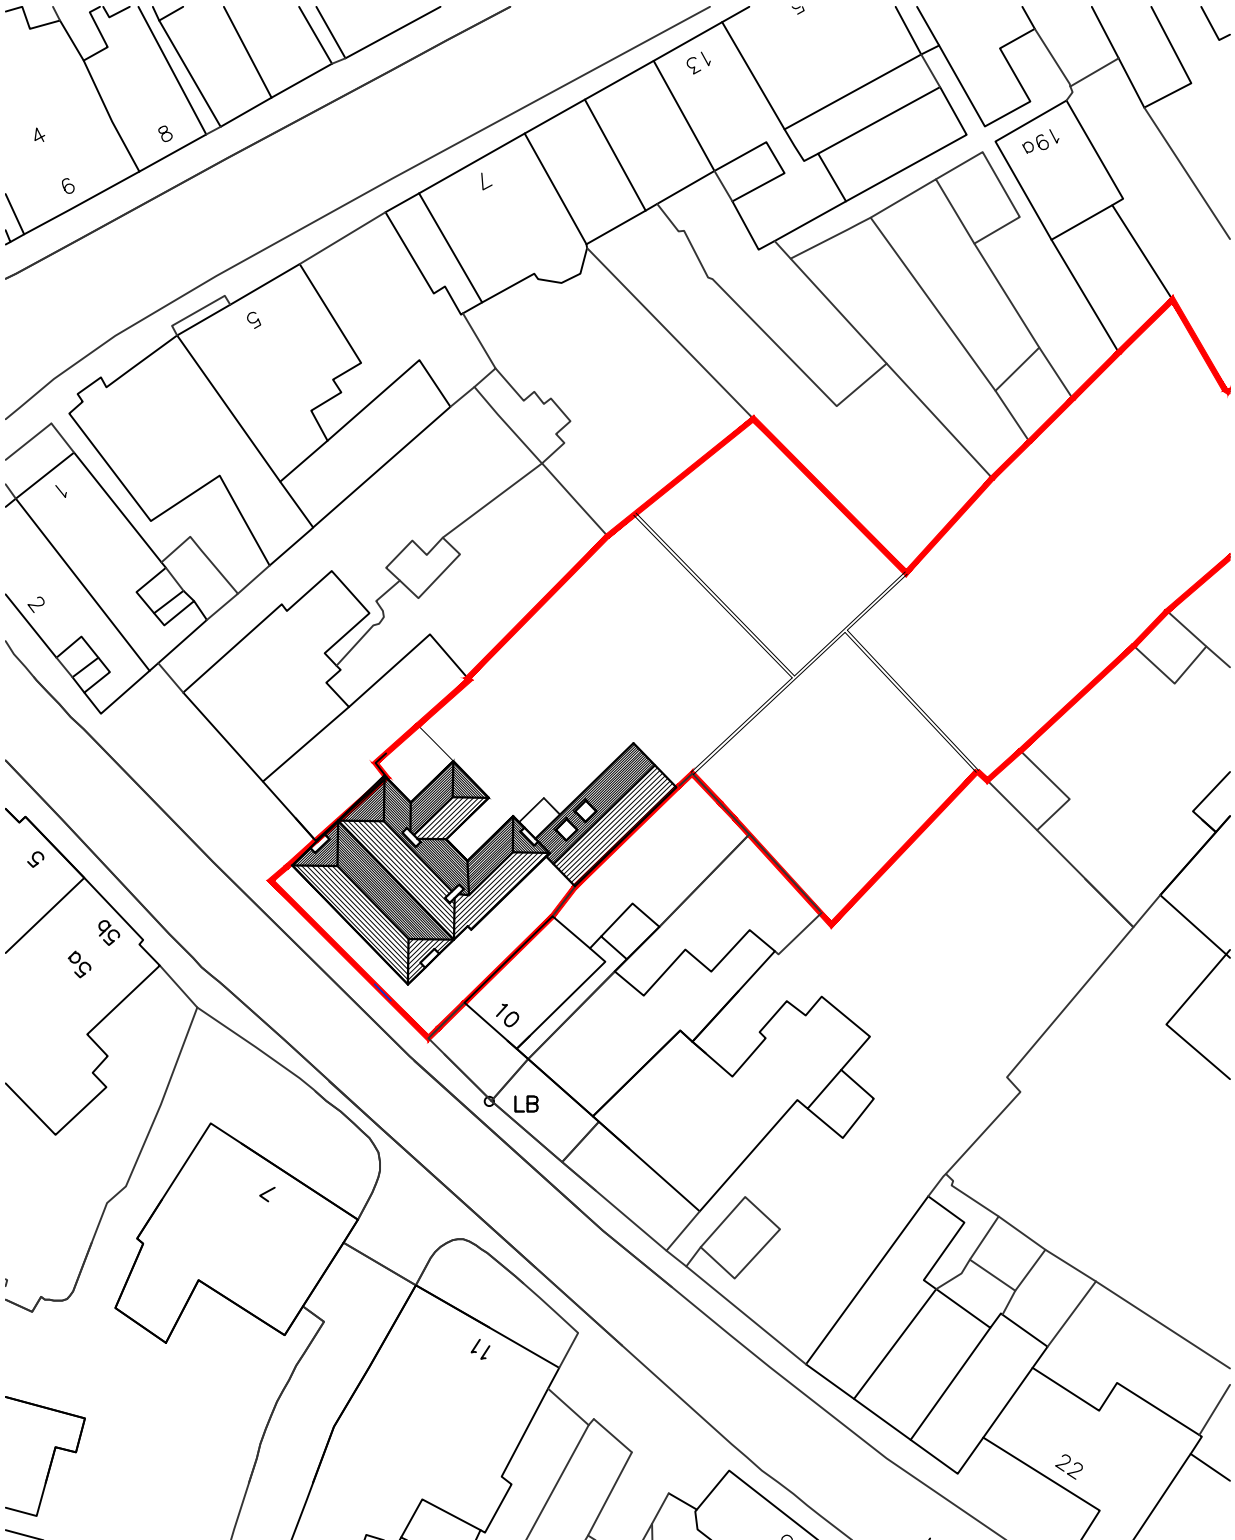



Ordnance Survey (c) Crown Copyright 2011. All rights reserved. Licence number 100020449

Site Block Plan
1:500

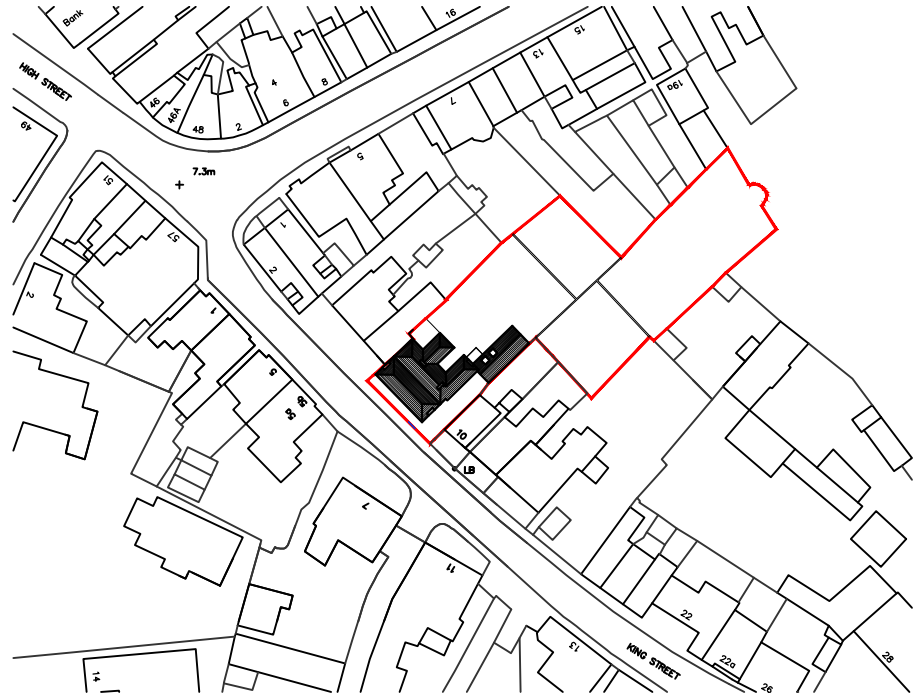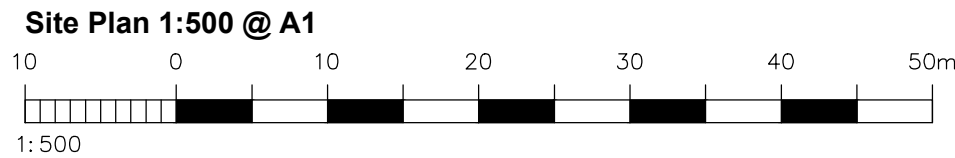


Ordnance Survey (c) Crown Copyright 2011. All rights reserved. Licence number 100020449

Location Plan
1:1250

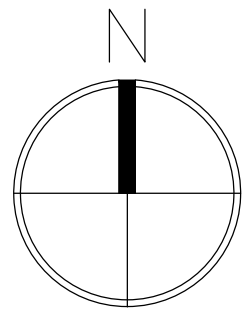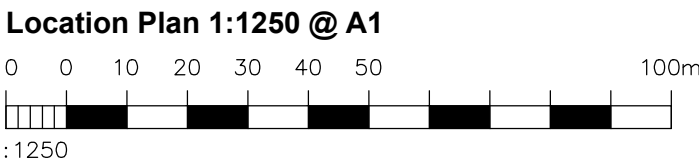

Proposed North Elevation
1:50

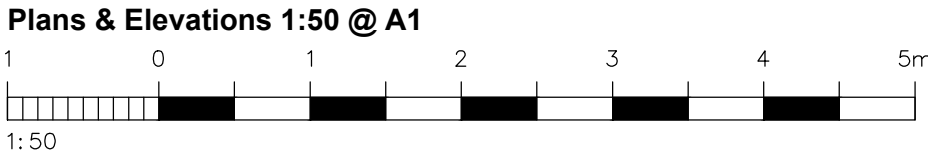

NOTES:
Dimensions to be checked on site before commencing work. Any discrepancies shall be reported to the architect immediately.
Do not scale from these drawings except for planning purposes.
Use figured dimensions only.
Where applicable this drawing is to be read in conjunction with other consultants' drawings.
All drawings to be read in conjunction with specification and all other drawings including structural engineer and mechanical and electrical drawings / specification

REV	DATE	AMENDMENT	DRAWN

Helyer Davies Architects Ltd
1 The Old Flour Mill,
Emsworth, PO10 7BT
01243 370 715
www.hdarchitects.co.uk mail@hdarchitects.co.uk

CLIENT
Mr John Harris Burland

PROJECT
**Alteration and Refurbishment
8 King Street,
Emsworth,
Hampshire,
PO10 7AZ**

DRAWING	SCALE
Plans	1:50 at A1
Elevations	1:50 at A1

DATE	July 2016	DRAWN	NW
DRAWING NUMBER	16097-03	REVISION	