



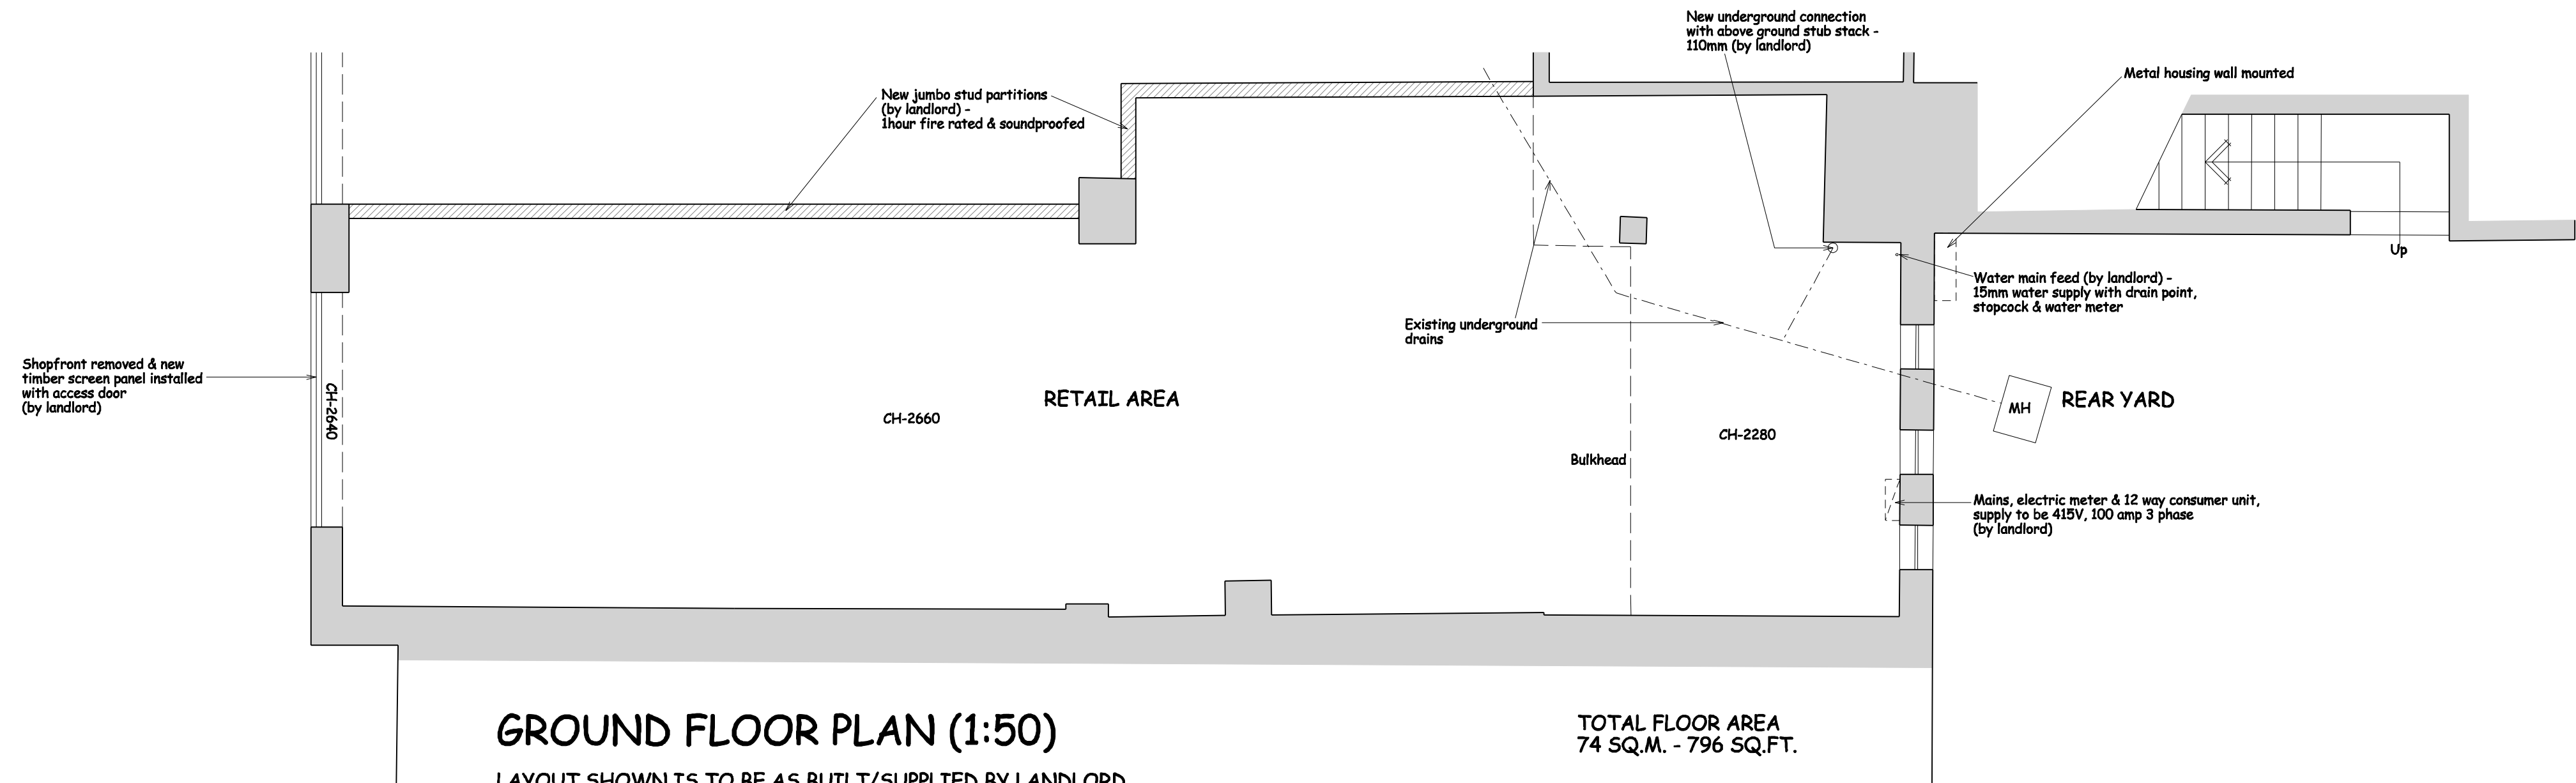


GROUND FLOOR PLAN (1:50)

LAYOUT SHOWN IS TO BE AS BUILT/SUPPLIED BY LANDLORD
READY FOR CORAL FITOUT WORKS


TOTAL FLOOR AREA
74 SQ.M. - 796 SQ.FT.

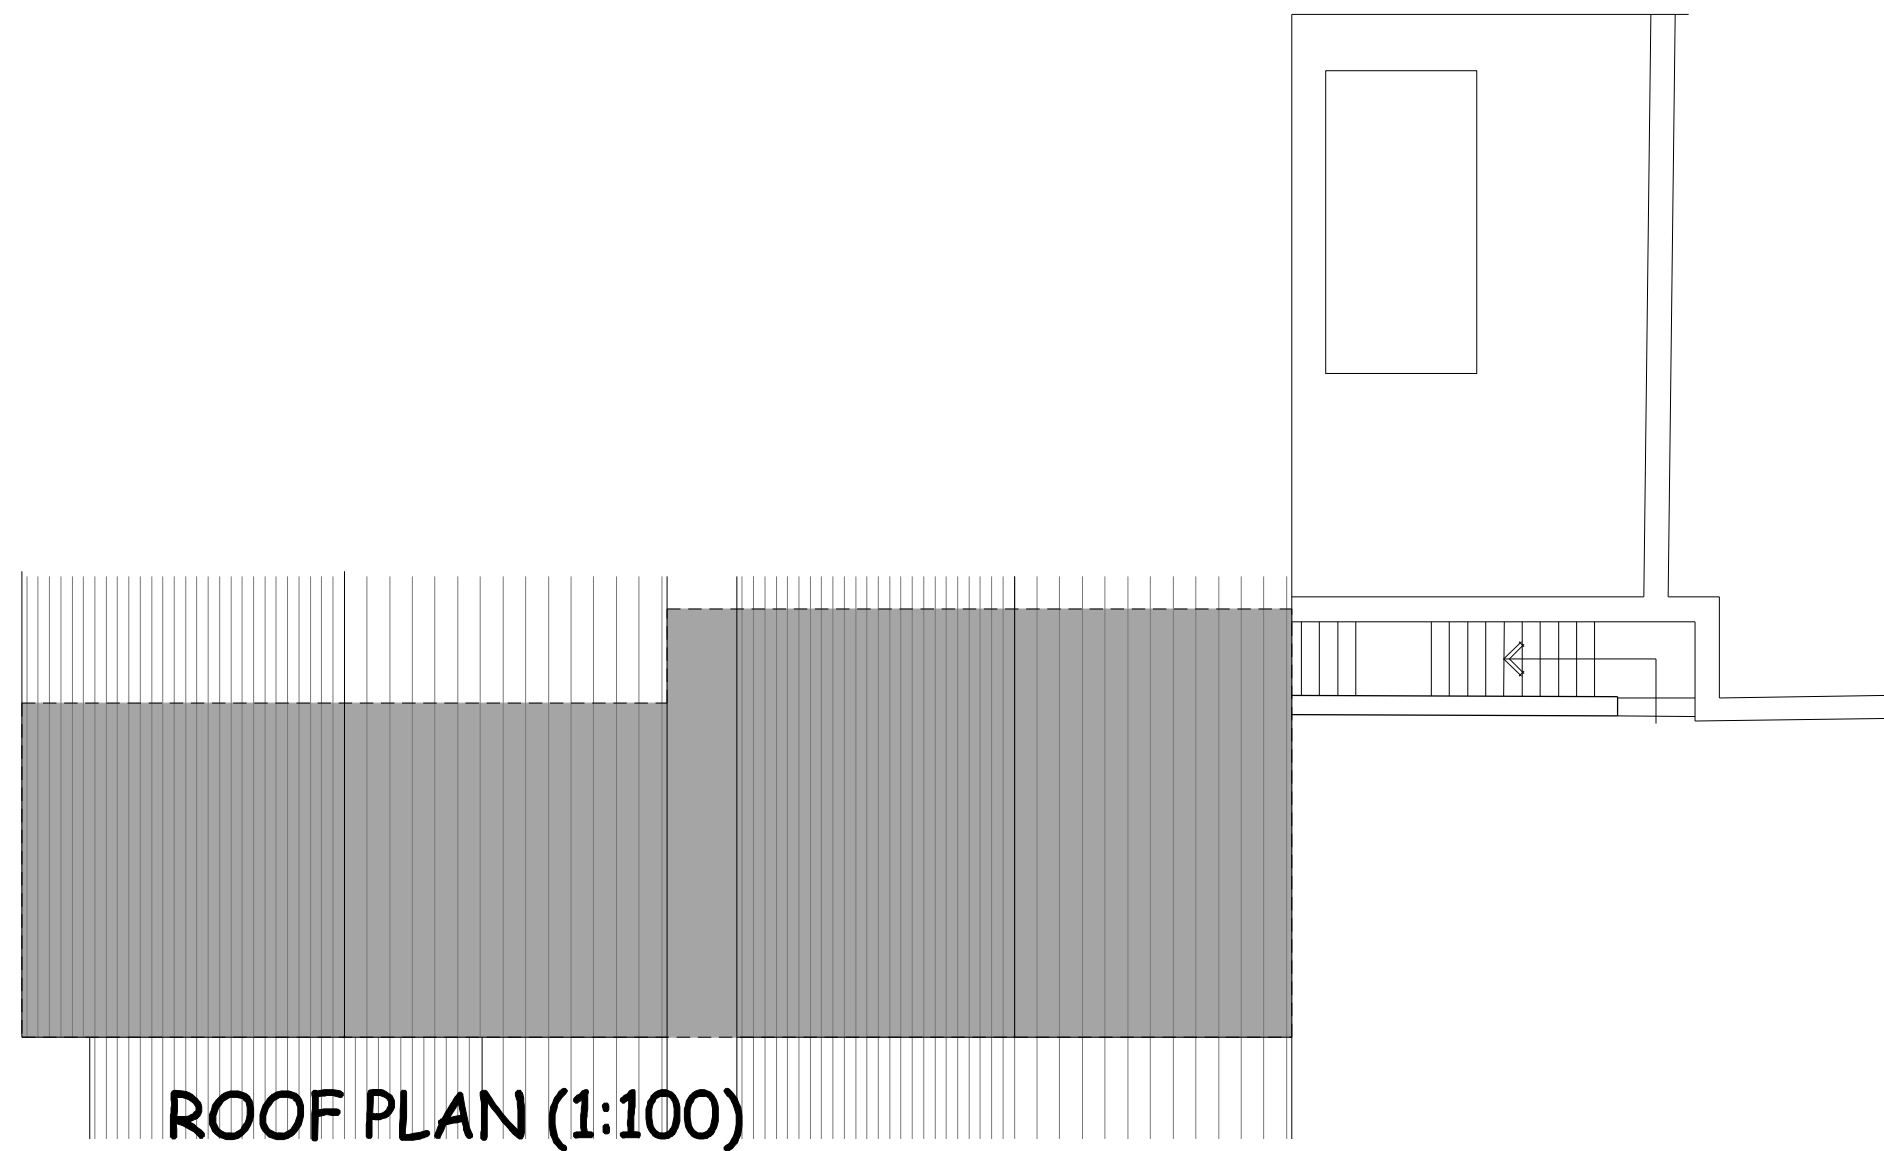

ROOF PLAN (1:100)

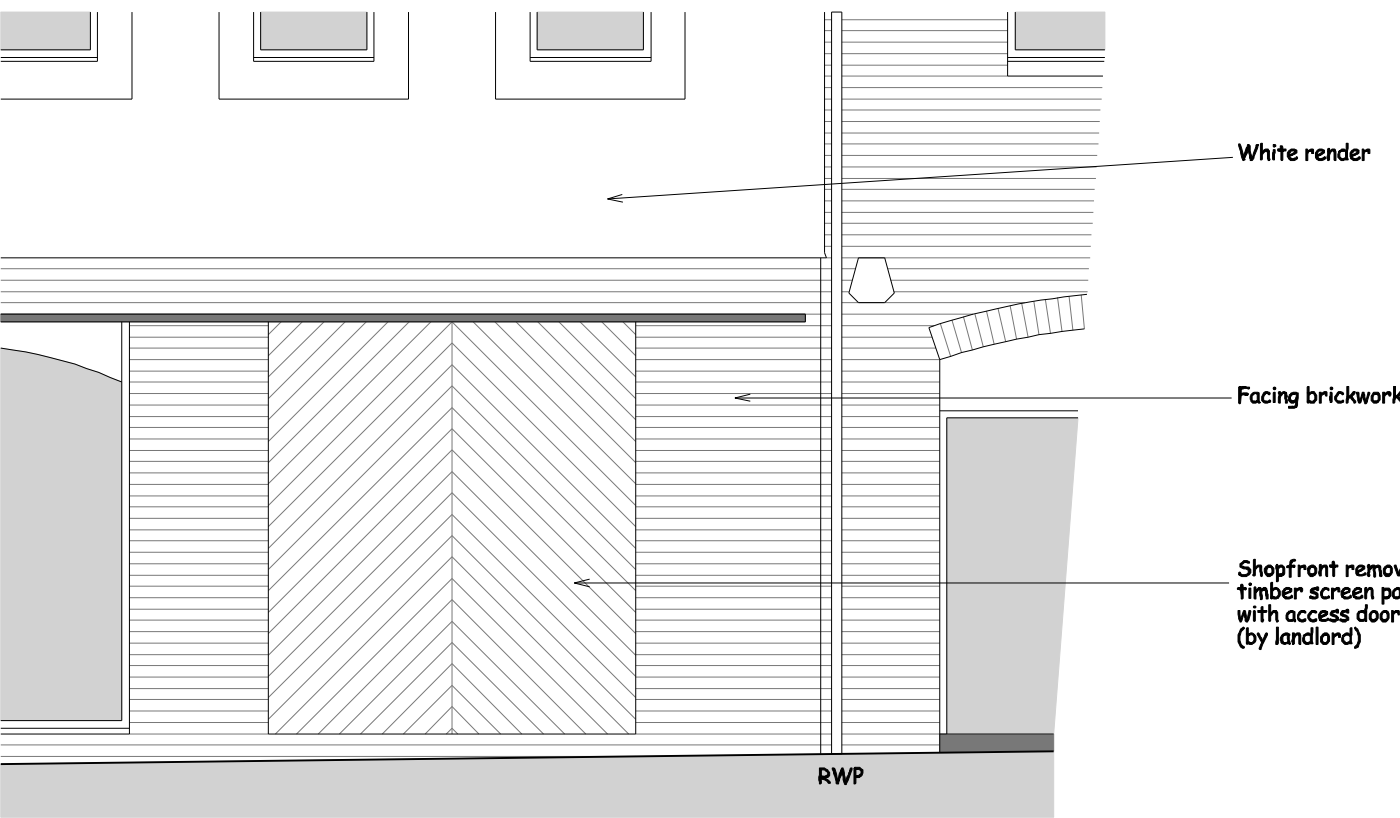

FRONT ELEVATION (1:50)

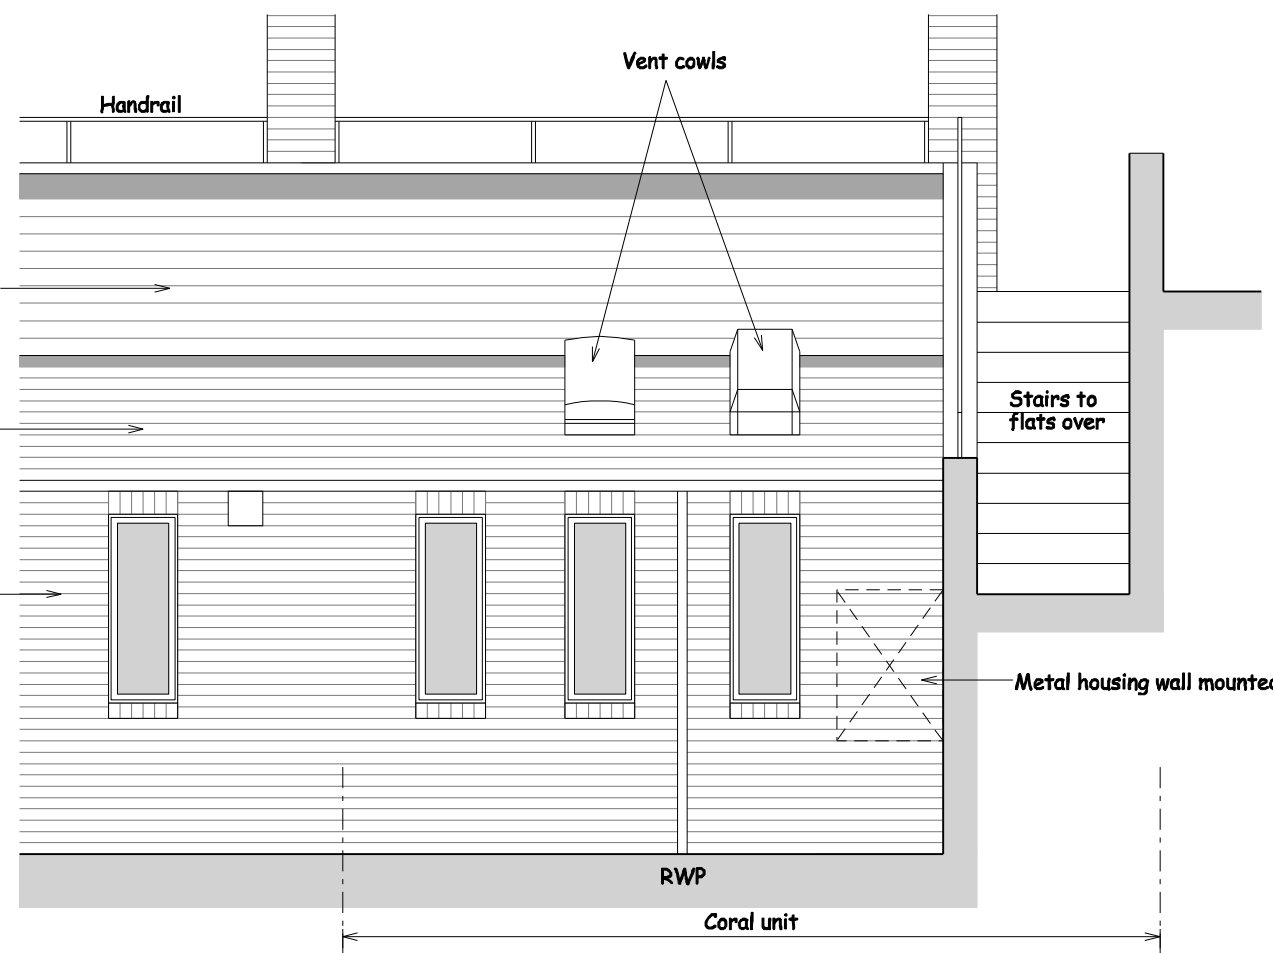

REAR ELEVATION (1:50)

Sat dish on wall bracket



CORAL
One Stratford Place, Montfichet Road, London, E20 1EJ

GENERAL NOTES
DO NOT SCALE FROM THIS DRAWING, ALL
DIMENSIONS TO BE CHECKED ON SITE.

C	Rear elevation added from photos	RR	06.04.16
B	Front elevation added from photos & roof plan added	RR	18.01.16
A	Amended to include landlords shellworks	RR	18.01.16
Rev	Amendment	By	Date

RRDS Ltd.
Studio 1, 1st Floor The Ffrwm,
High Street, Caerleon, Newport NP23 1AG
Email: design@rrds.net
Telephone: 01873 881165 Fax: 01873 881343

Project Name & Address:
Proposed Licensed Betting Office
10-12 High Street,
Emsworth

Title:
Plans & Front Elevation As Existing
including Shellworks by Landlord

Drawn by: RPR
Date: November 2015
Scale: 1:50 @ A1
Drawing No: COR1822/AS01 C

THIS DRAWING ALSO INDICATES
SCOPE OF LANDLORDS WORKS

**DRAWING PREPARED FROM
SUPPLIED INFORMATION**