




NOTES:
Dimensions to be checked on site before commencing work. Any discrepancies shall be reported to the architect immediately.
Do not scale from these drawings except for planning purposes. Use figured dimensions only.
Where applicable this drawing is to be read in conjunction with other consultants' drawings.

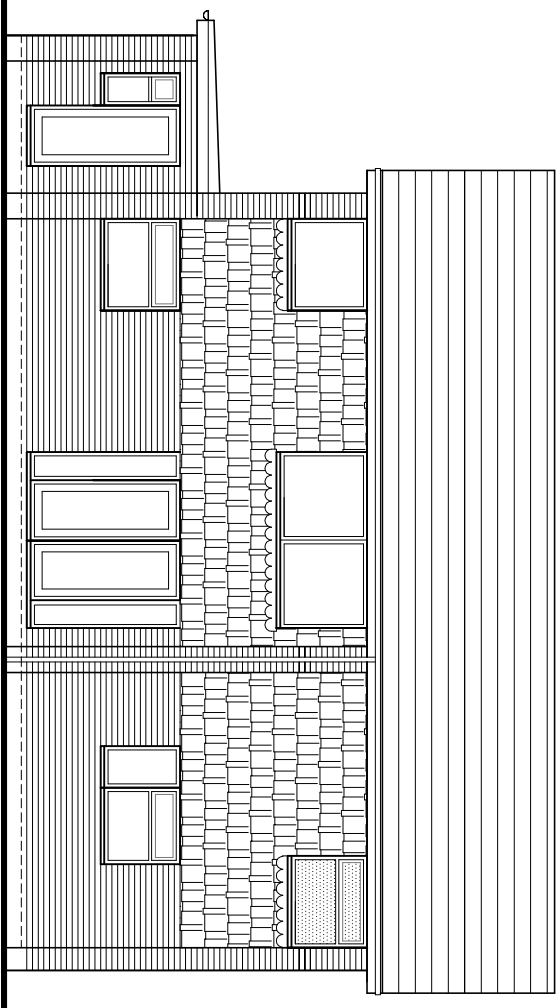


North (rear) elevation

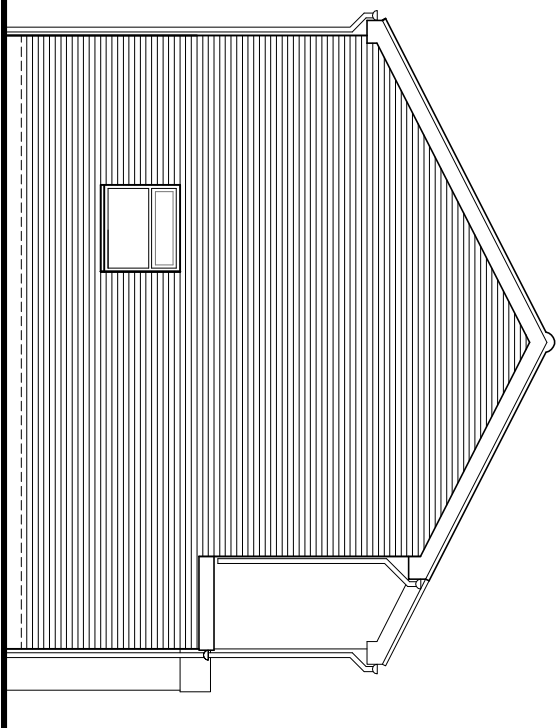

West (side) elevation

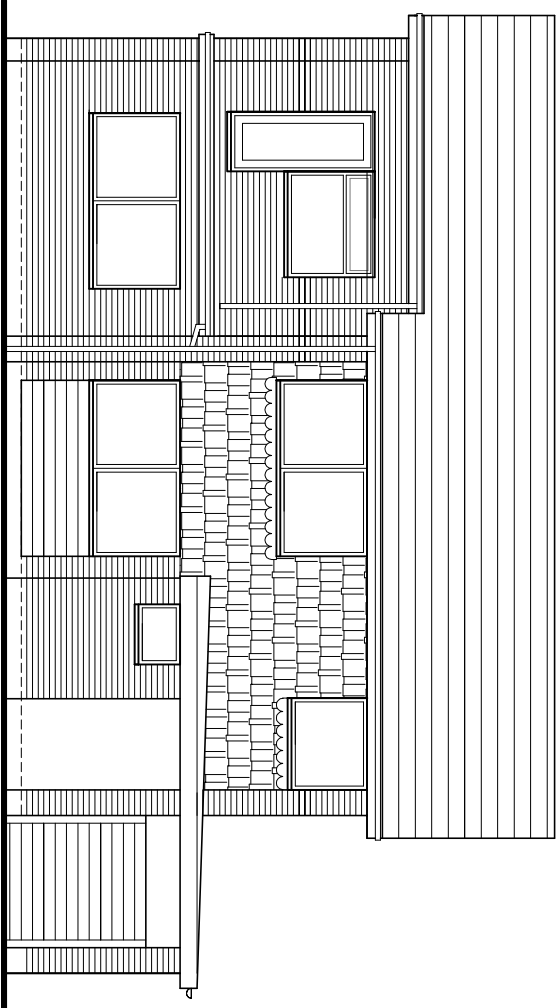


South (front) elevation

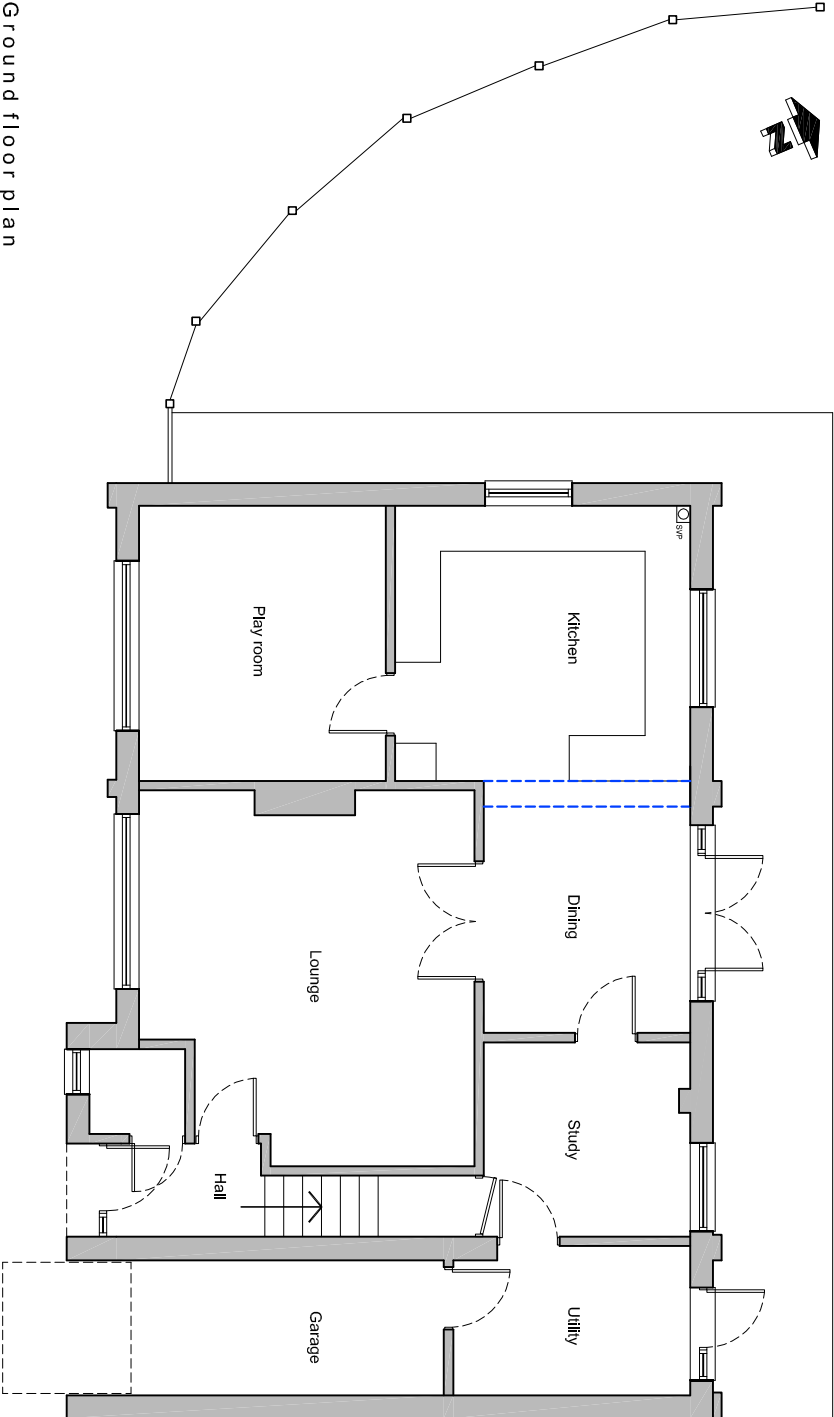


Ground floor plan

Existing ground floor & elevations scale 1:100

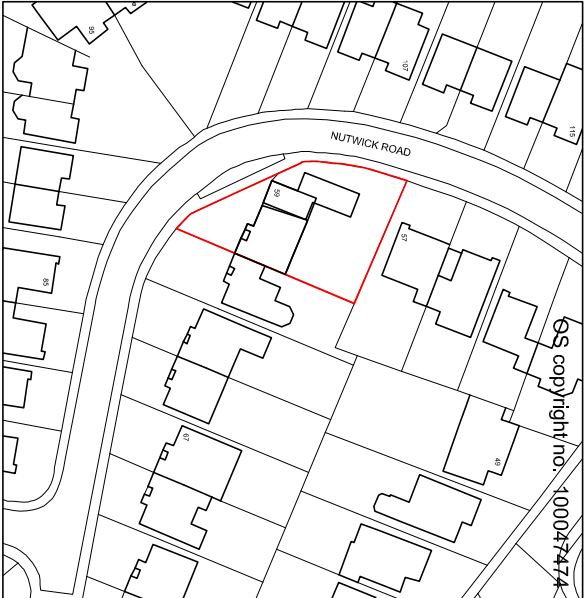

Location plan

scale 1:1250

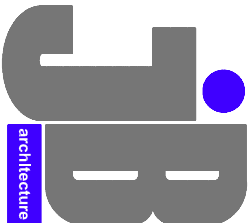

JIMMY BESSANT ARCHITECTURE
TEL: 01243 373620 M: 07769904282
E: jimmy@jb-architecture.co.uk
Web: www.jb-architecture.co.uk

For
MR & MRS COCKS
Project
**PROPOSED ANNEXE
AT 59 NUTWICK ROAD
HAVANT
PO9 2UQ**

Title
EXISTING PLANS & ELEVATIONS

Date	Drawn	Scale	Checked
SEPT 2015	JB	1:100 @ A3	-
Job Number	Drawing Number	Revision	
PL 62.15	SK12		