

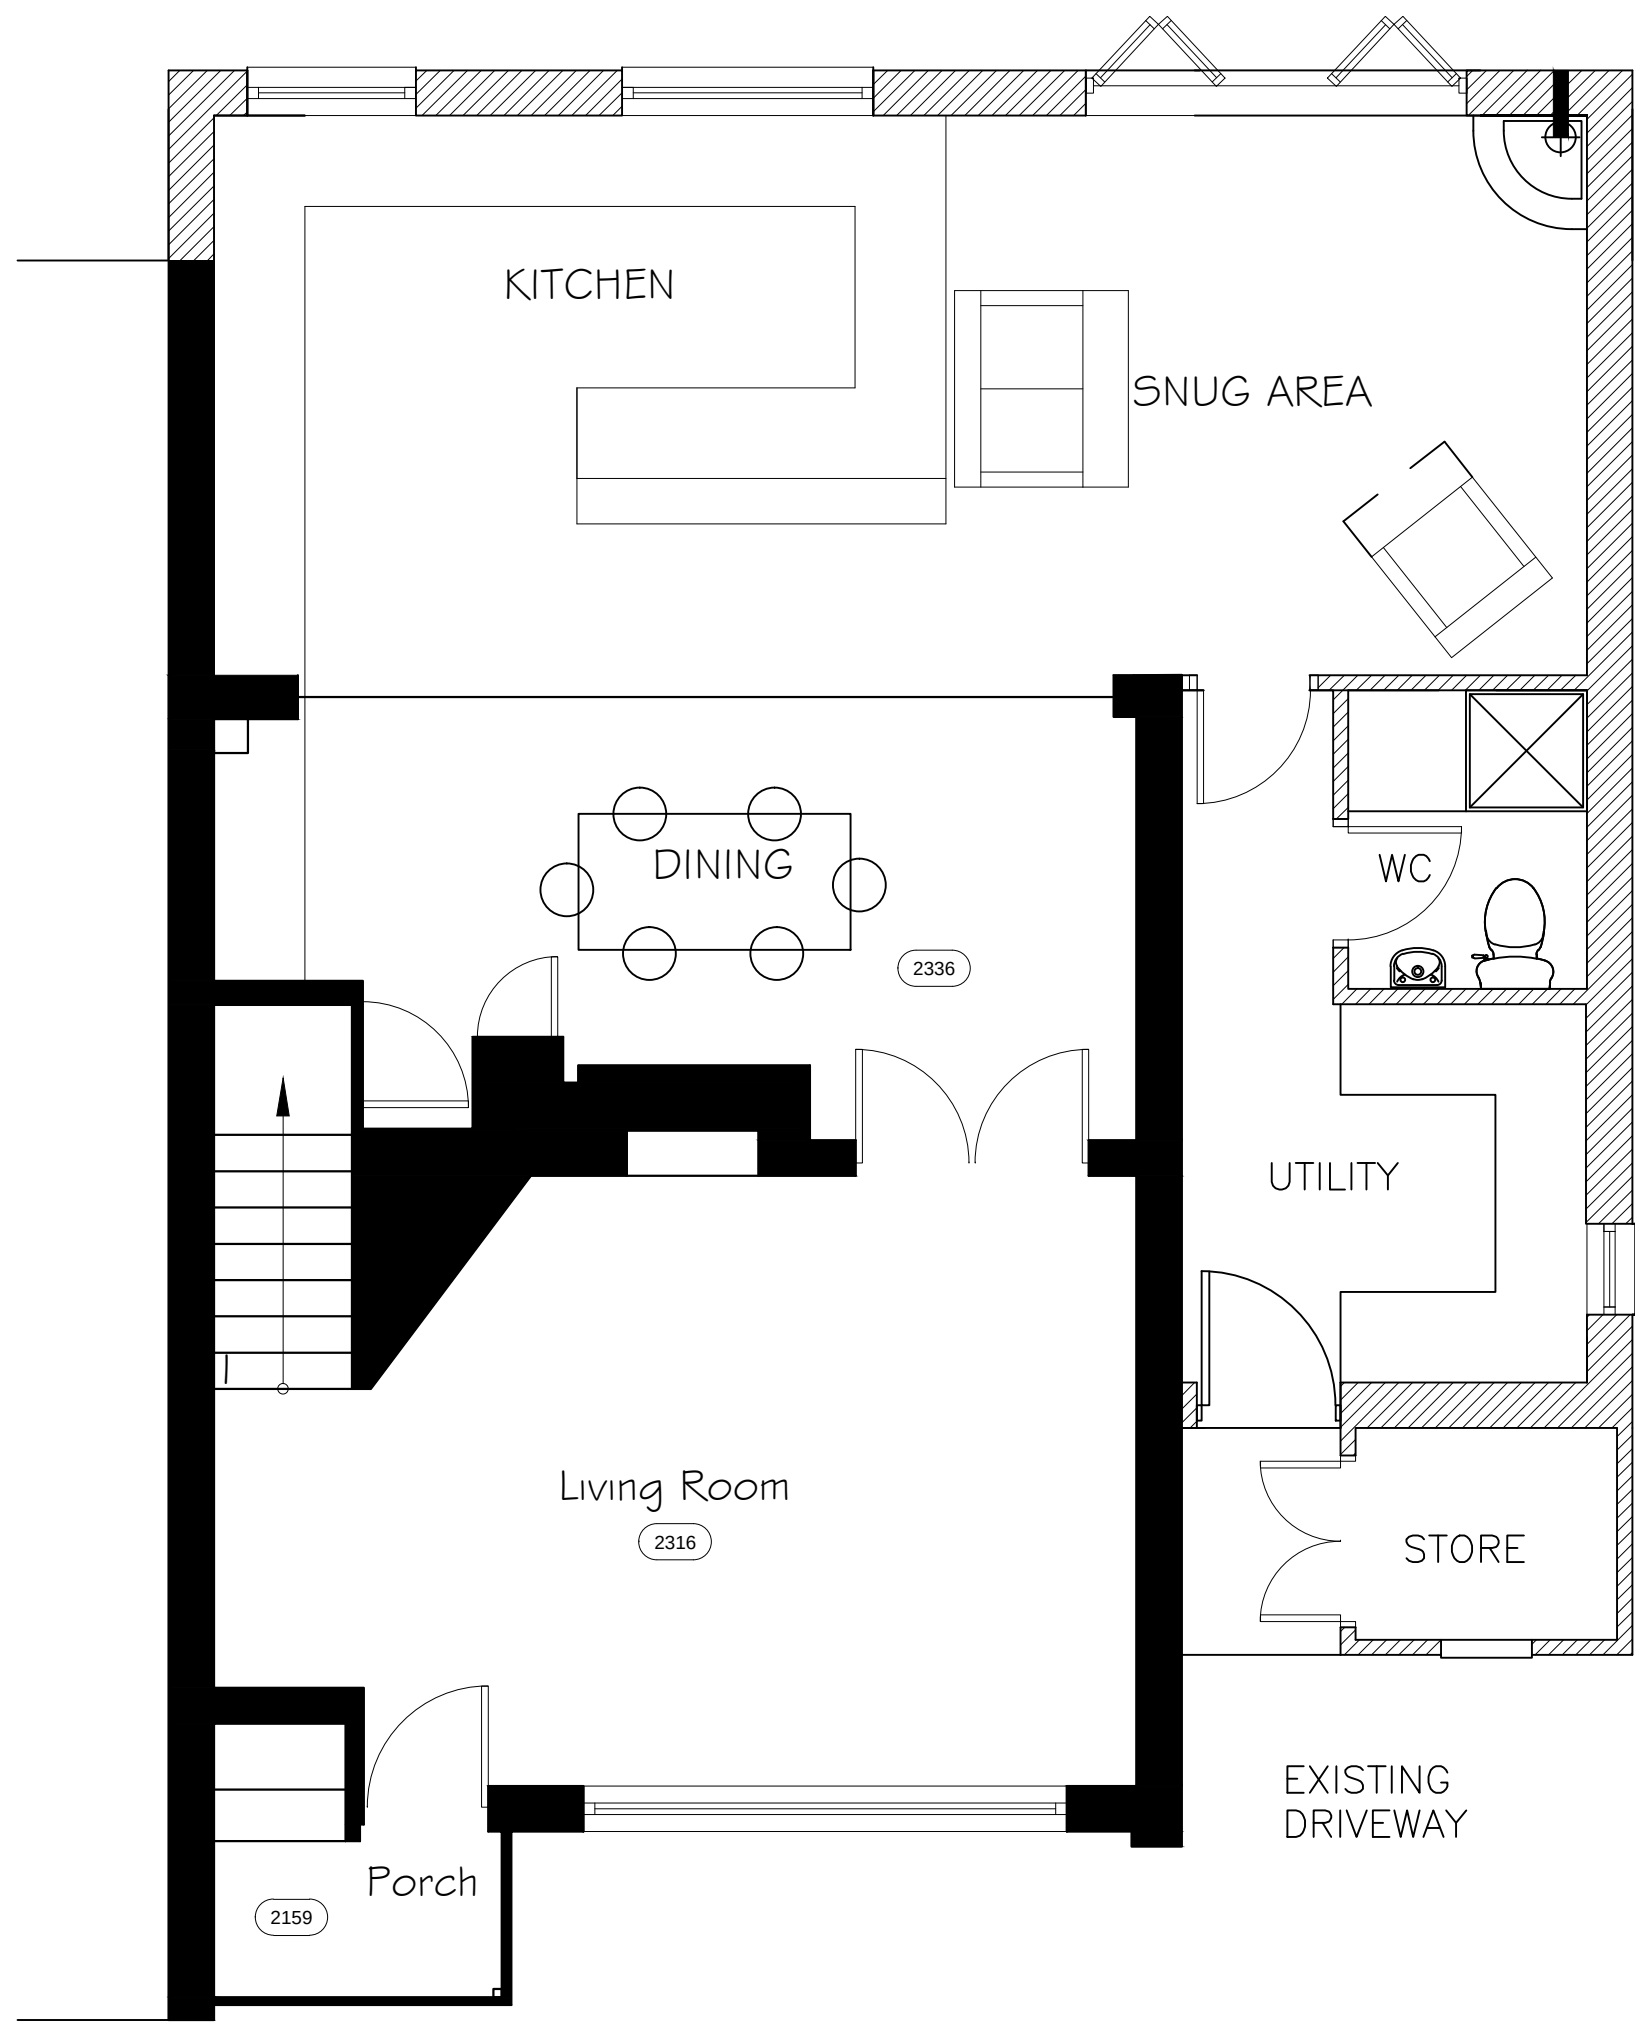


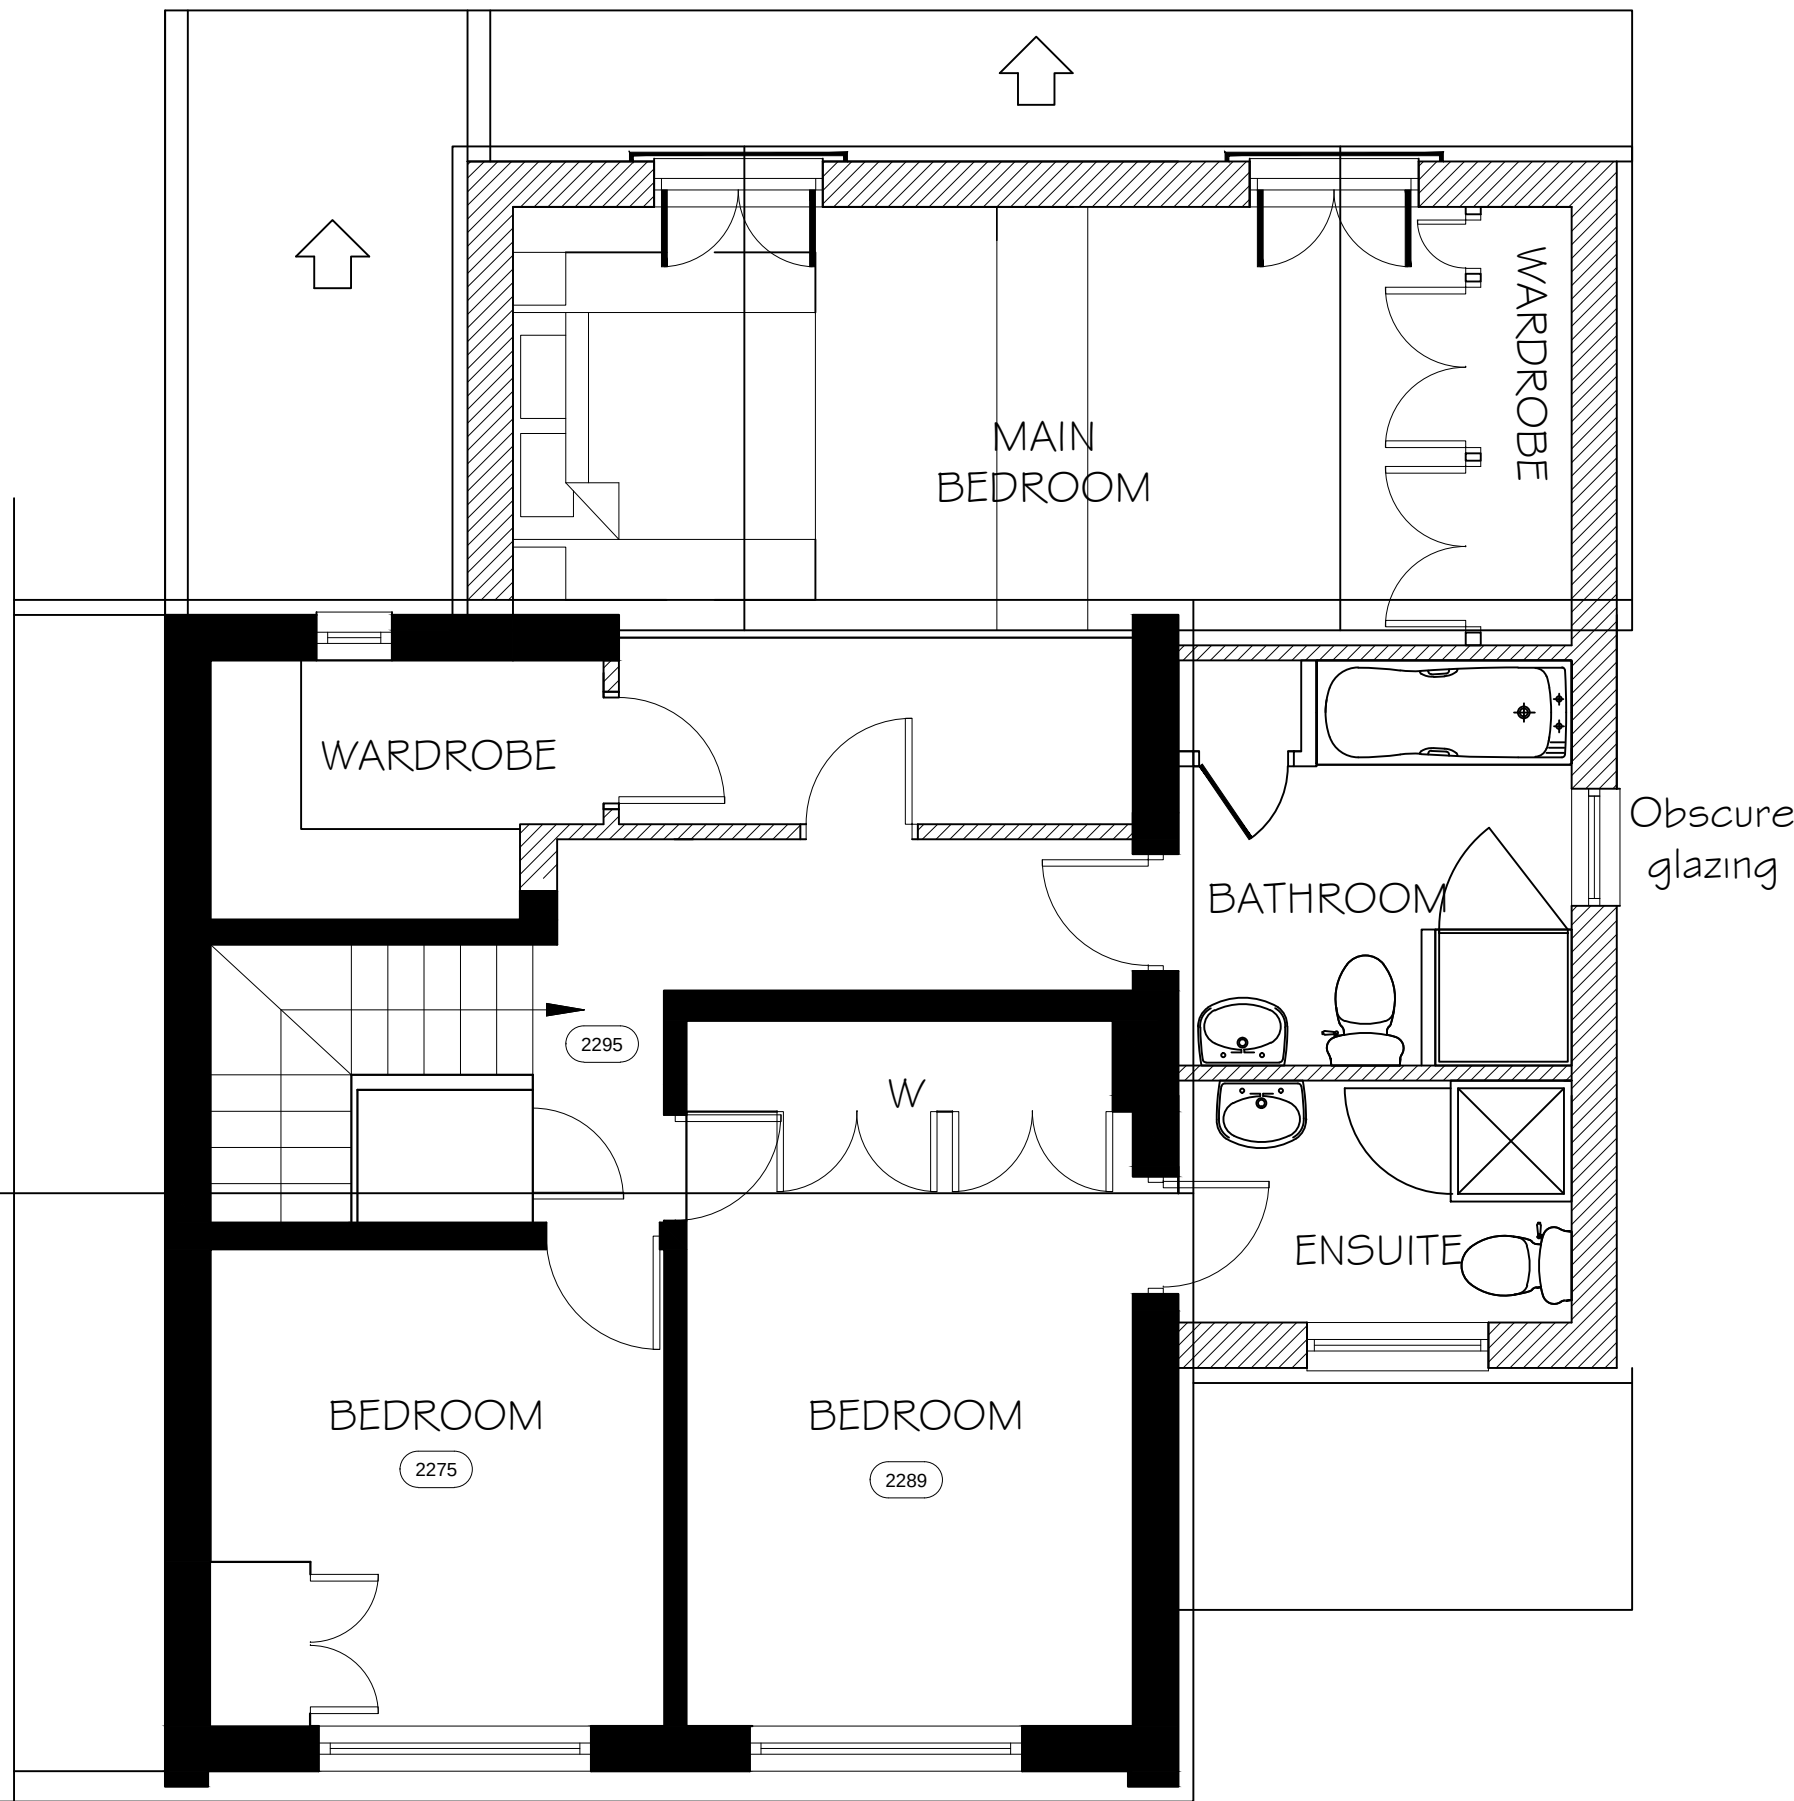

GROUND FLOOR

0 1 2 3 4 5
SCALE IN METRES

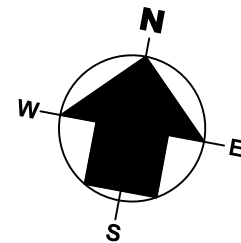


FIRST FLOOR
Doors to main bedroom




PROPOSED
SOUTH ELEVATION



PROPOSED
NORTH ELEVATION - OPTION A

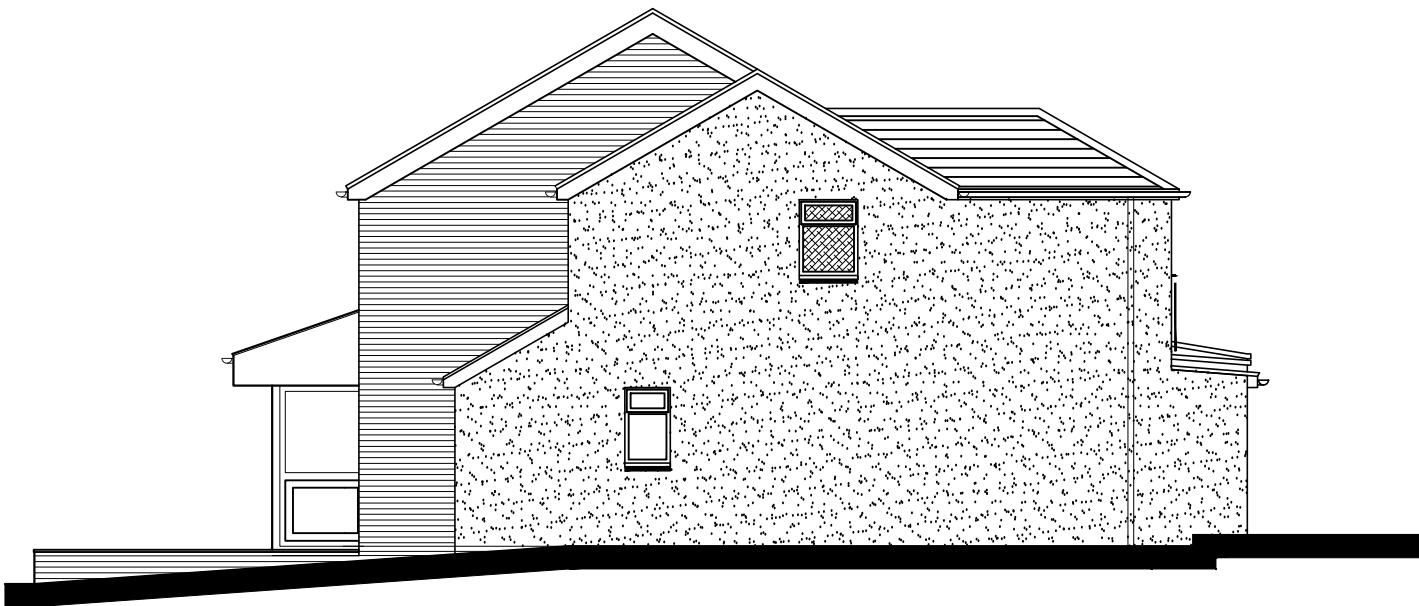

PROPOSED
EAST ELEVATION

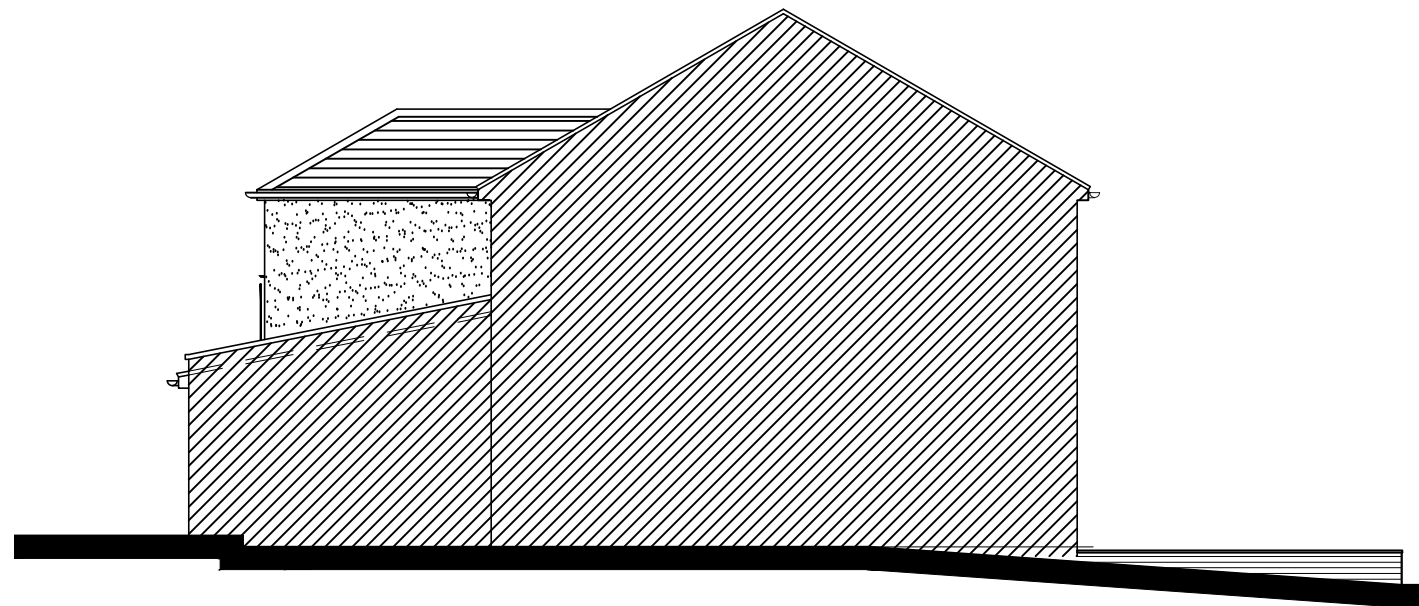

PROPOSED
WEST ELEVATION


NOTES:

Dimensions to be checked on site before commencing work. Any discrepancies shall be reported to the architect immediately.

Do not scale from these drawings except for planning purposes. Use figured dimensions only.

Where applicable this drawing is to be read in conjunction with other consultants' drawings.

This drawing is the copyright of Harrington Design + Bloomfield

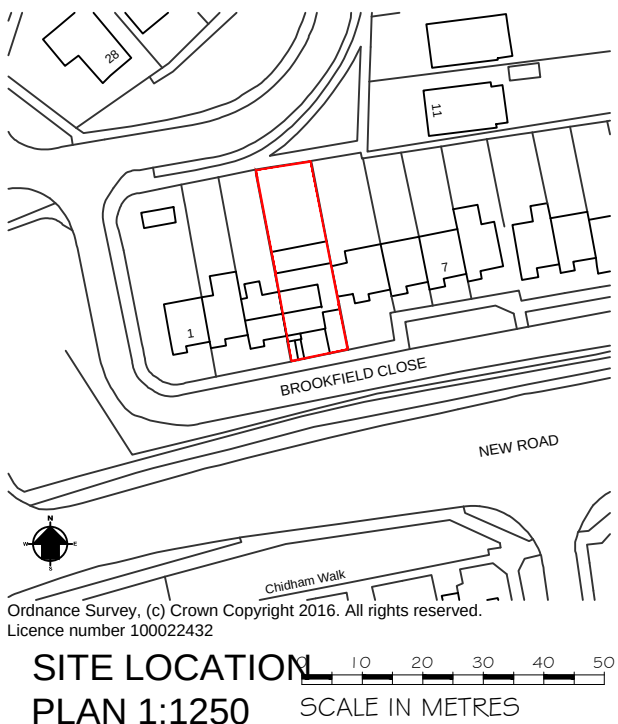

B	24.08.16	Hipped roofs replacing gables. TP	
A	17.08.16	Juliet Balconies replacing single balcony	TP

Rev	Date	Amendment	Checked
-----	------	-----------	---------

bloomfield parker
ARCHITECTS

7 The Old Flour Mill, Queen Street, Emsworth, Hants, PO10 7BT
Tel: 44 (0) 1243 373855
Fax: 44 (0) 1243 373245
e-mail: info@harringtonbloomfield.co.uk

For
Mr. Mrs Parkes
Project
Side and rear extension at
4 Brookfield Close
Havant
Hampshire

Title
Proposed
Ground and First floor plan
and elevations

Date	Drawn	Scale	Checked
June 2016		1:100, 1:50@A1	
Job Number	Prefix	Drawing Number	Revision
16105		PL01	B