


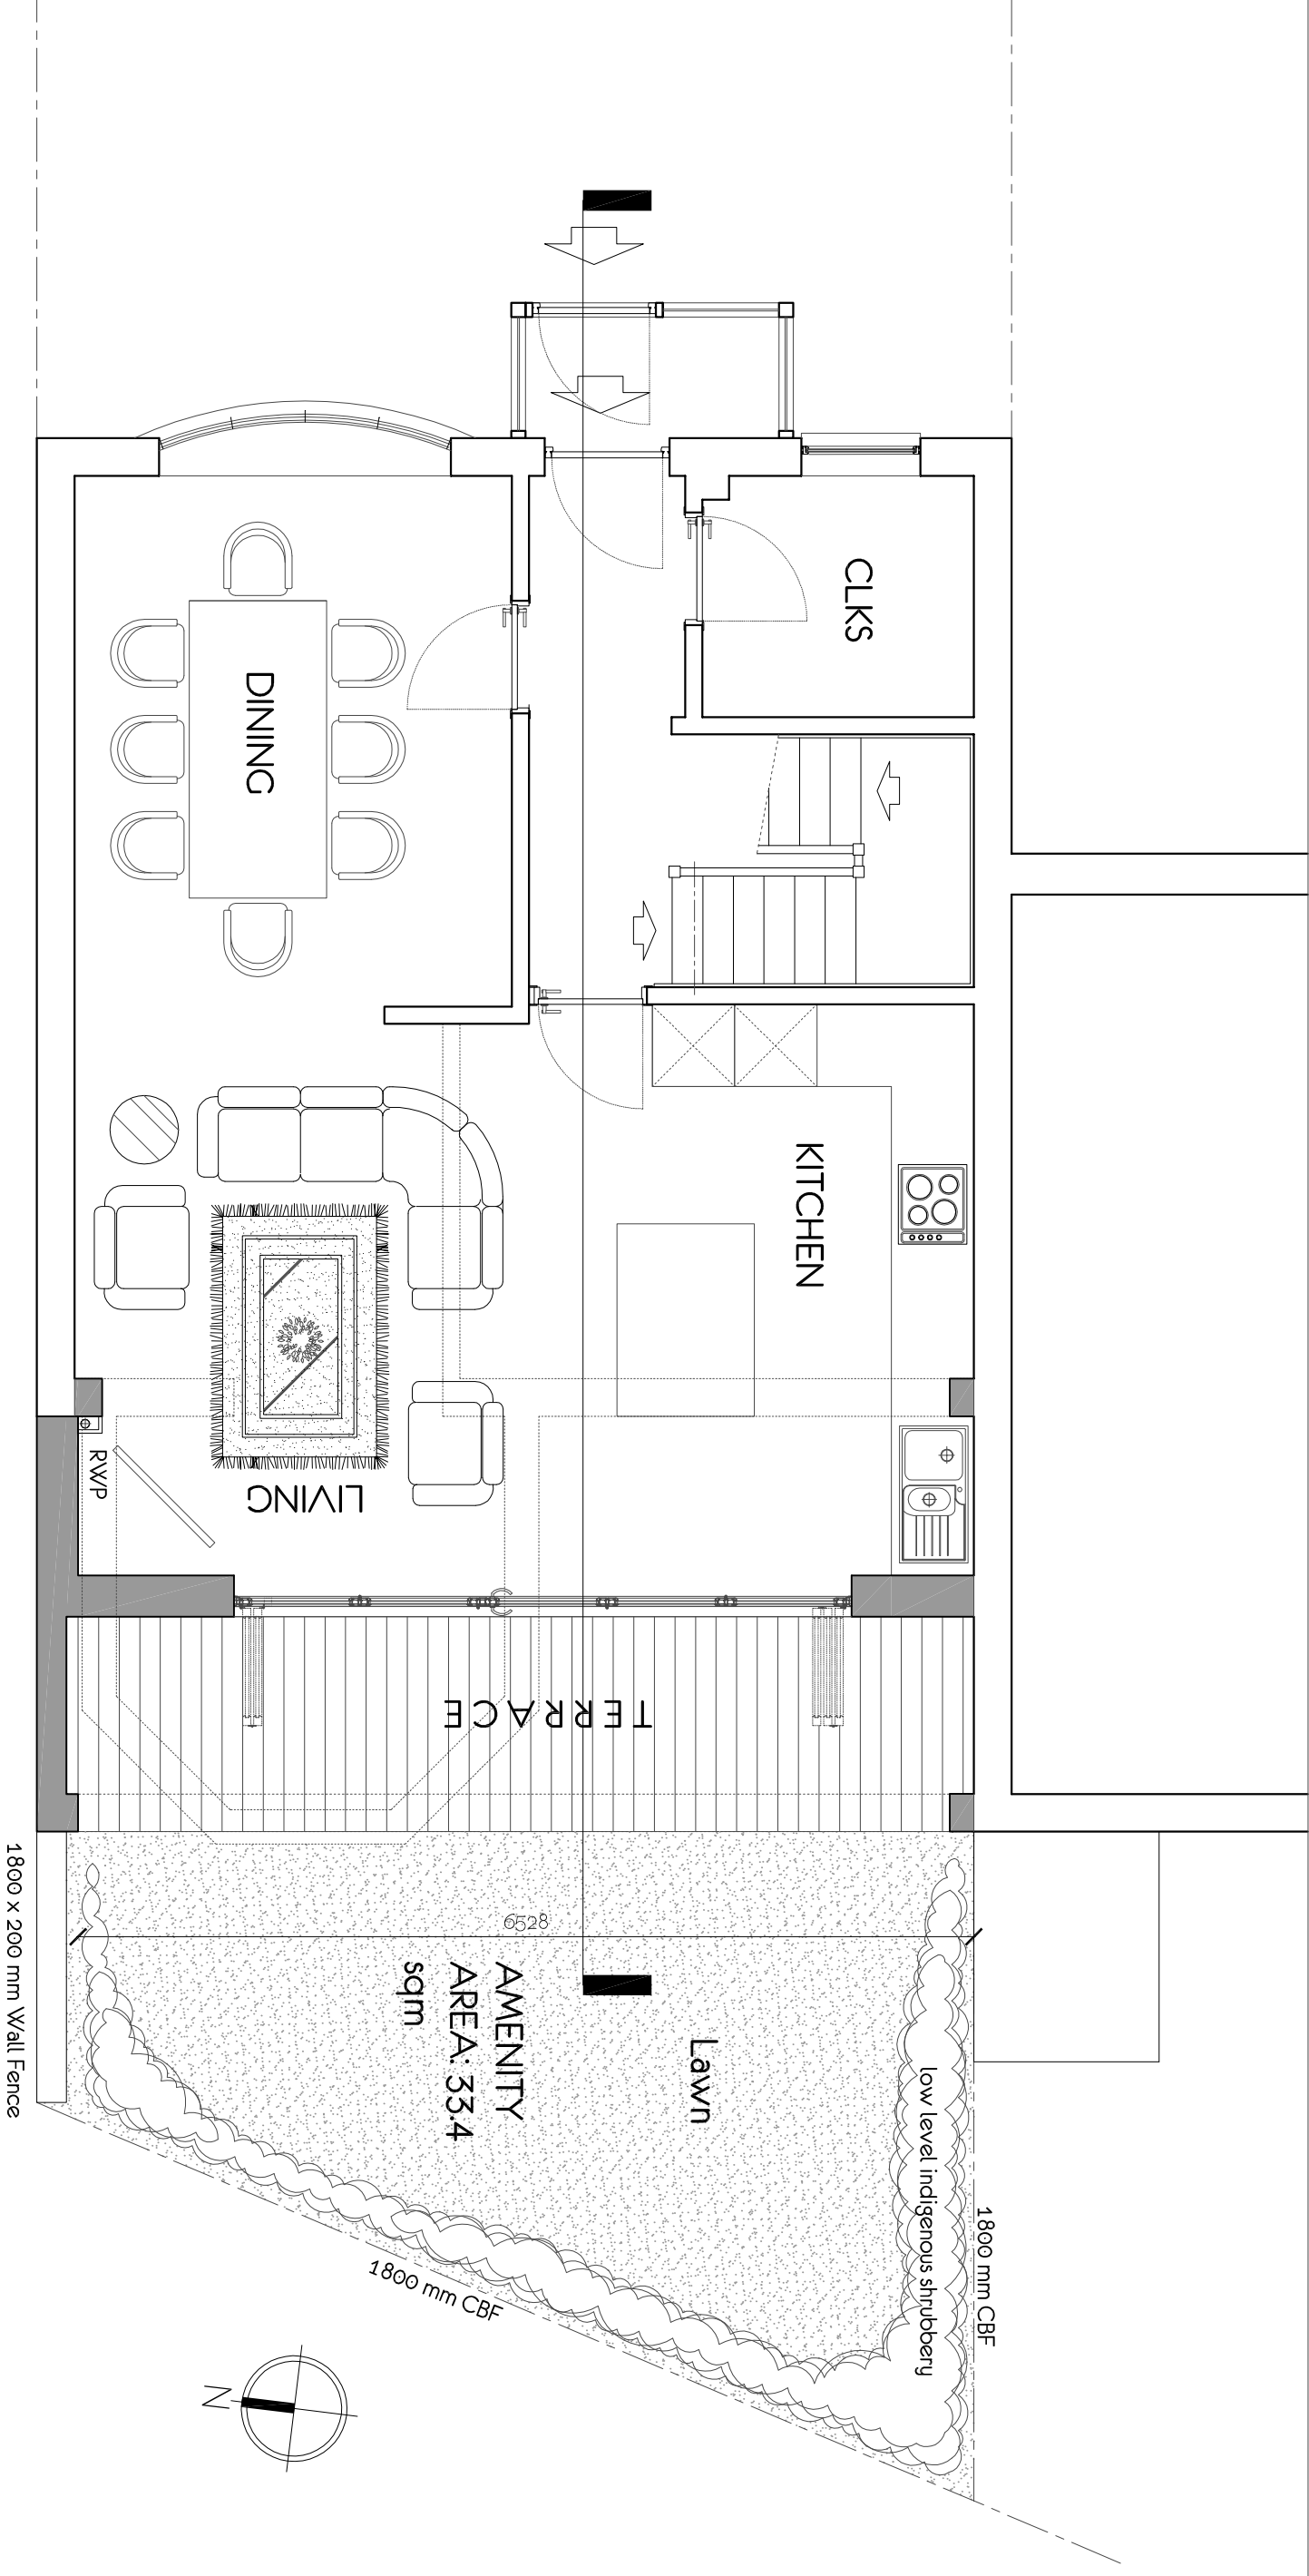

PROPOSED GROUND FLOOR

1:50

Tony Oldfield Architects

Unit 5 Freemantle Business Centre
152 Millbrook Road East
SOUTHAMPTON SO15 1JR
Tel : 023 80 236 165
Fax : 023 80 632 466
Email : ad@oldfieldarchitect.co.uk
kourosh@oldfieldarchitect.co.uk



Revision

Date

Client

Mr. WAYNE FINN

Scale 1:50

Date

FEB 2016

Checked

Project Number

160106

Drawing No

PRO5

Revision

Drawing Title

GROUND FLOOR PLAN PROPOSED

© This drawing bears a Copyright & must not be reproduced without prior permission from Tony Oldfield Architects Ltd.
Any discrepancies should be reported to Architect.