



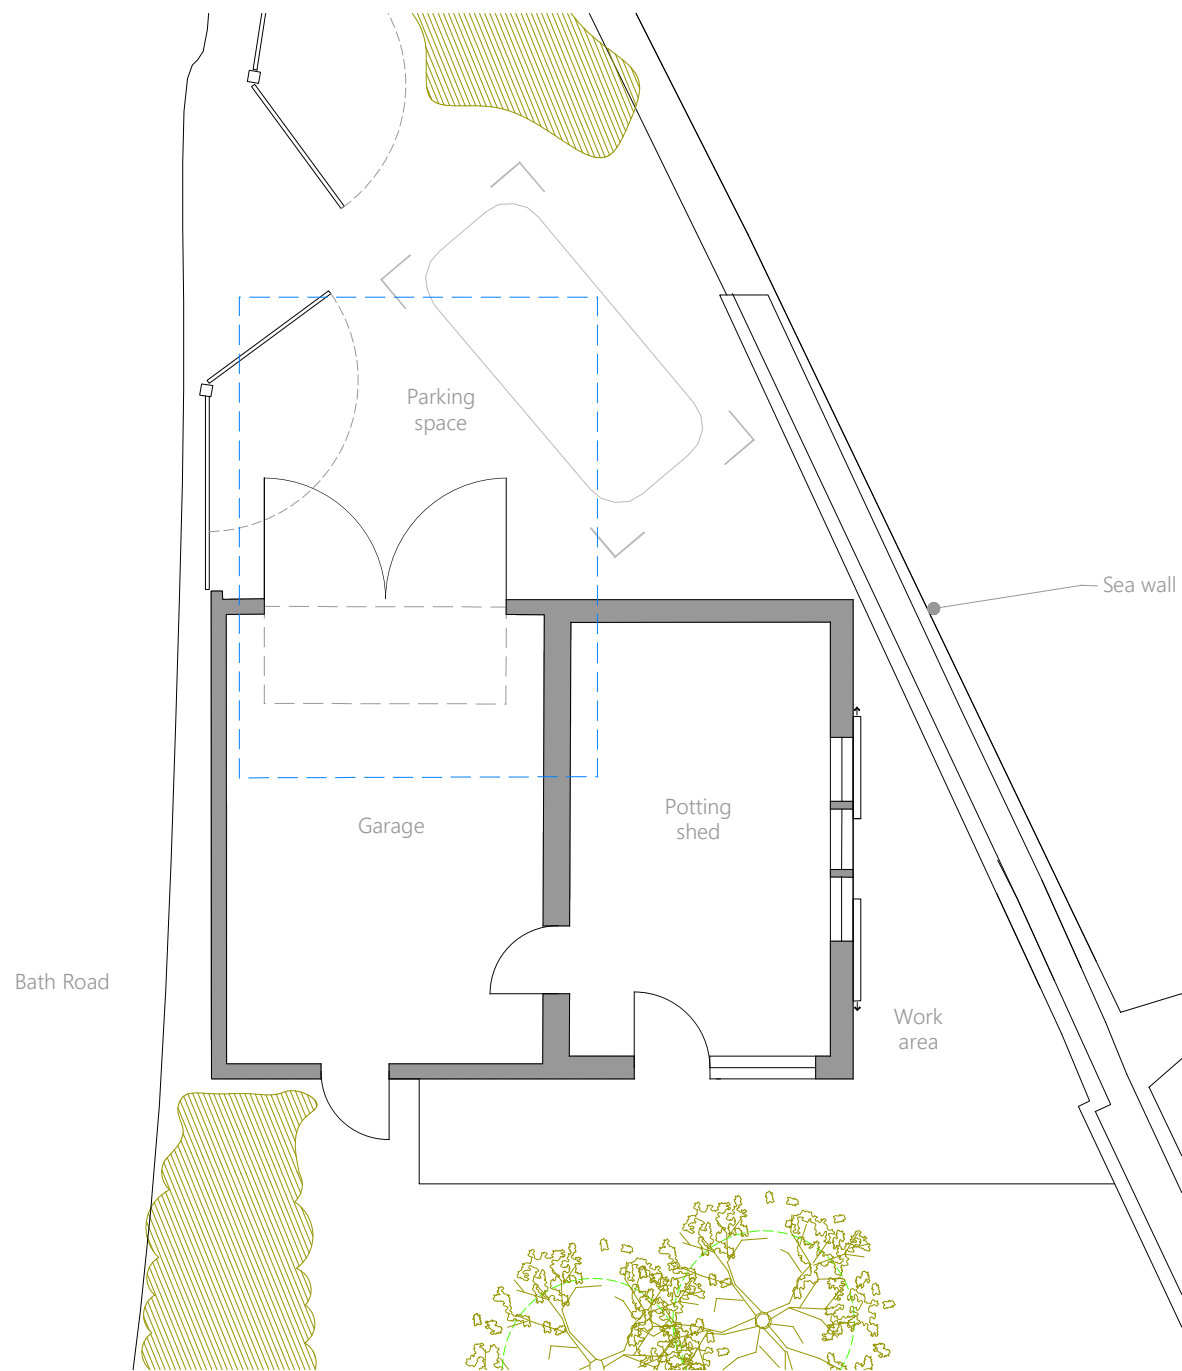


Proposed Floor Plan

Scale 1:100

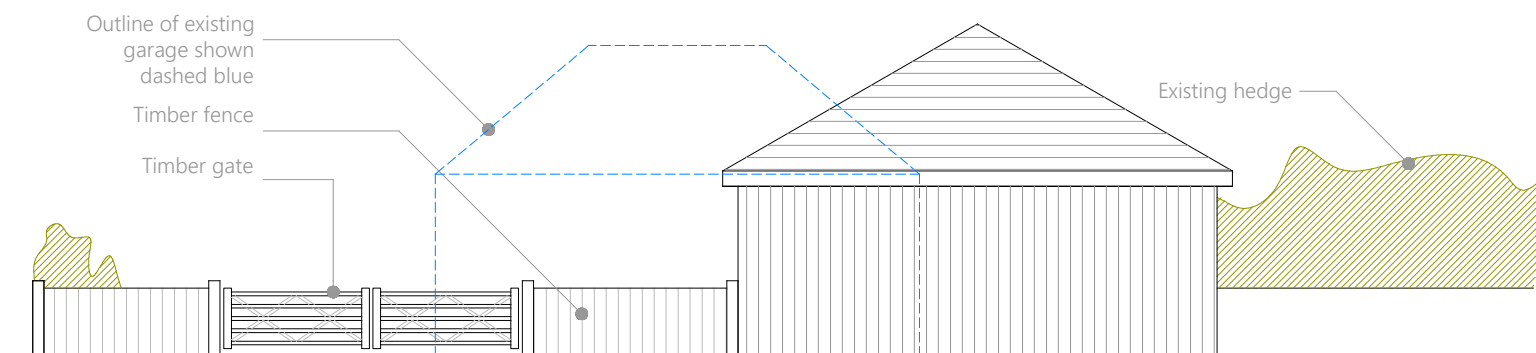

Proposed West Elevation

Scale 1:100

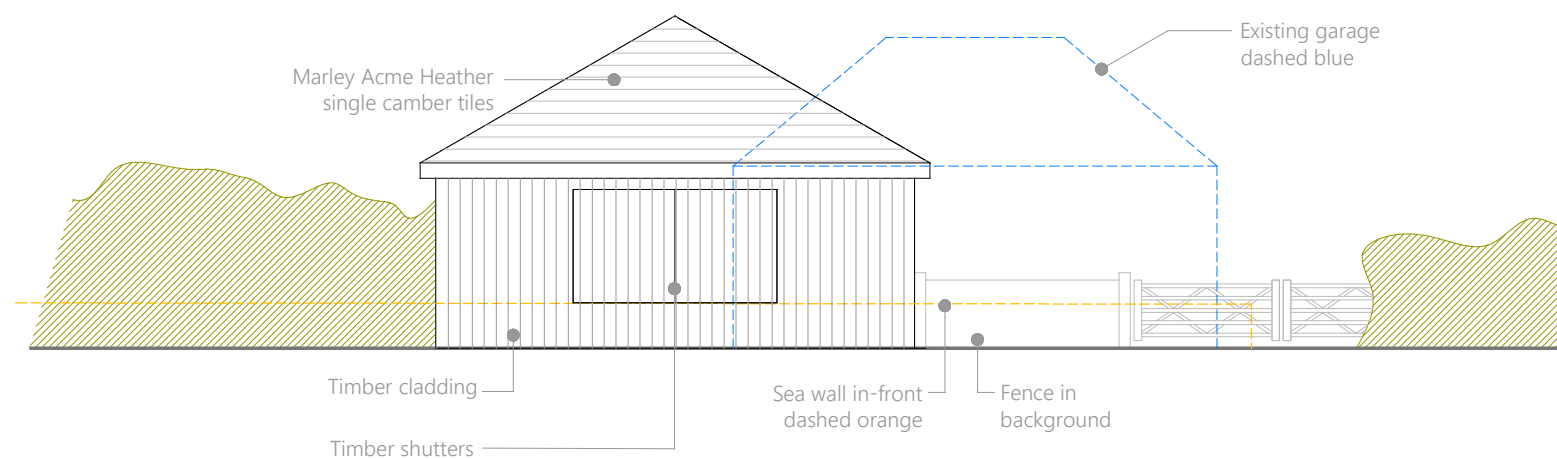

Proposed East Elevation

Scale 1:100

This drawing is copyright of more than architecture ltd ©

CLIENT **Mr & Mrs Bailey**
 PROJECT **Swan House, Bath RD, Emsworth**
 DRAWING TITLE **Proposed Floor Plan & Elevations**

DATE **February 2016**
 DWG NO. **112 1.212**
 SCALE **@ A3**
 REVISION **DATE 27.04.16**
 05

NOTES
 This drawing is copyright and shall not be reproduced nor used for any other purpose without the written permission of the architects. This drawing must be read in conjunction with all other related drawings and documentation. Permission is granted to scale from this drawing for the purposes of Local Authority Planning Approval only. Please verify that the information is correctly printed to scale by checking the control bar.



1:1 0mm 20 40 60

RIBA

Chartered Practice
 more studio halls orchard barn
 apuldrum PO20 7FD
 +44 (0) 1243 214 204
 mail@randelldesigngroup.com
 www.randelldesigngroup.com