



NOTES		
THIS DRAWING MAY NOT BE REPRODUCED IN ANY PART OR FORM WITHOUT THE WRITTEN AUTHORITY OF THE ARCHITECT.		
REV	DESCRIPTION	DATE

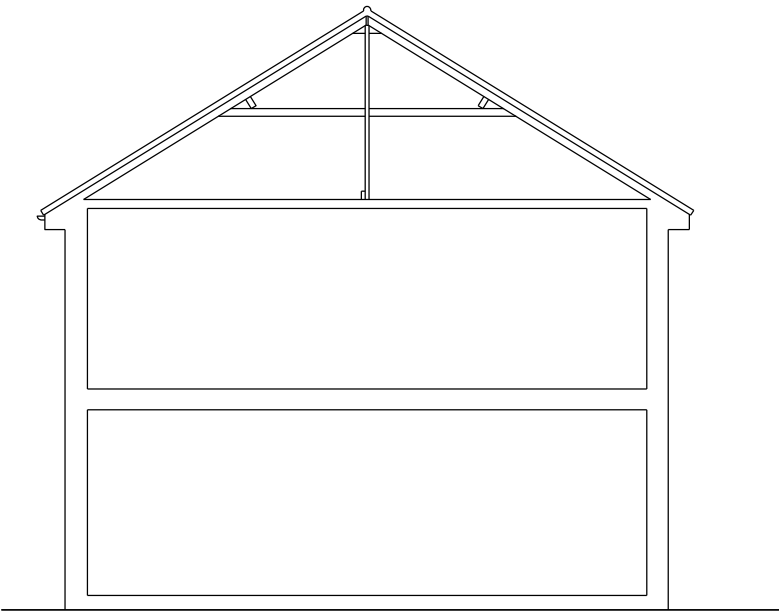

ROOF PLAN

SECTION

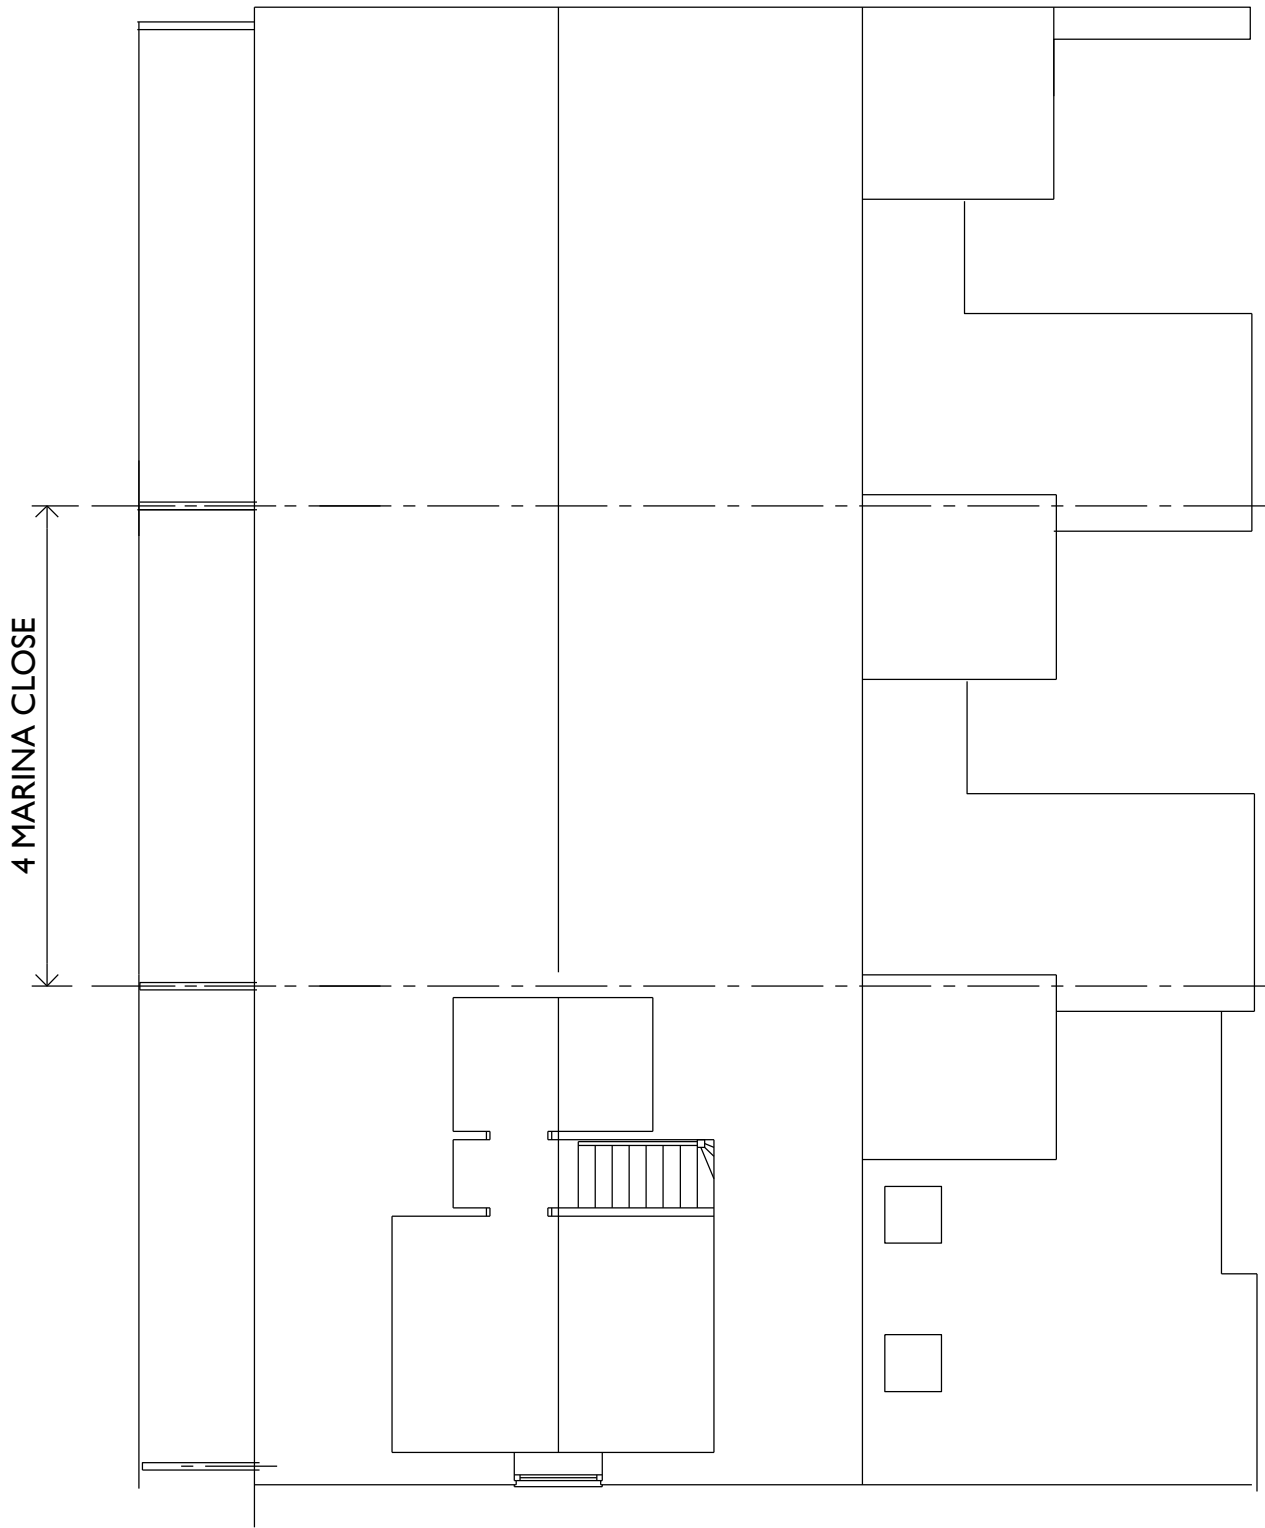

TONY OKE
ARCHITECT

Coombe House
9 Holly Lea, Jacobswell
Guildford, Surrey, GU4 7PG

T: +44 (0) 1483 516629
E: tony@tonyokearchitect.com

Project

MR & MRS J BUCHANAN
4 MARINA CLOSE
EMSWORTH
PO10 7BG

Subject

DESIGN DRAWINGS

AS EXISTING
ROOF PLAN & SECTION

Drawing Number	Revision
2016 - 02 - 03	

Scale 1/100 @ A3	Date FEBRUARY 2016
Drawn By AGO	COPYRIGHT©