

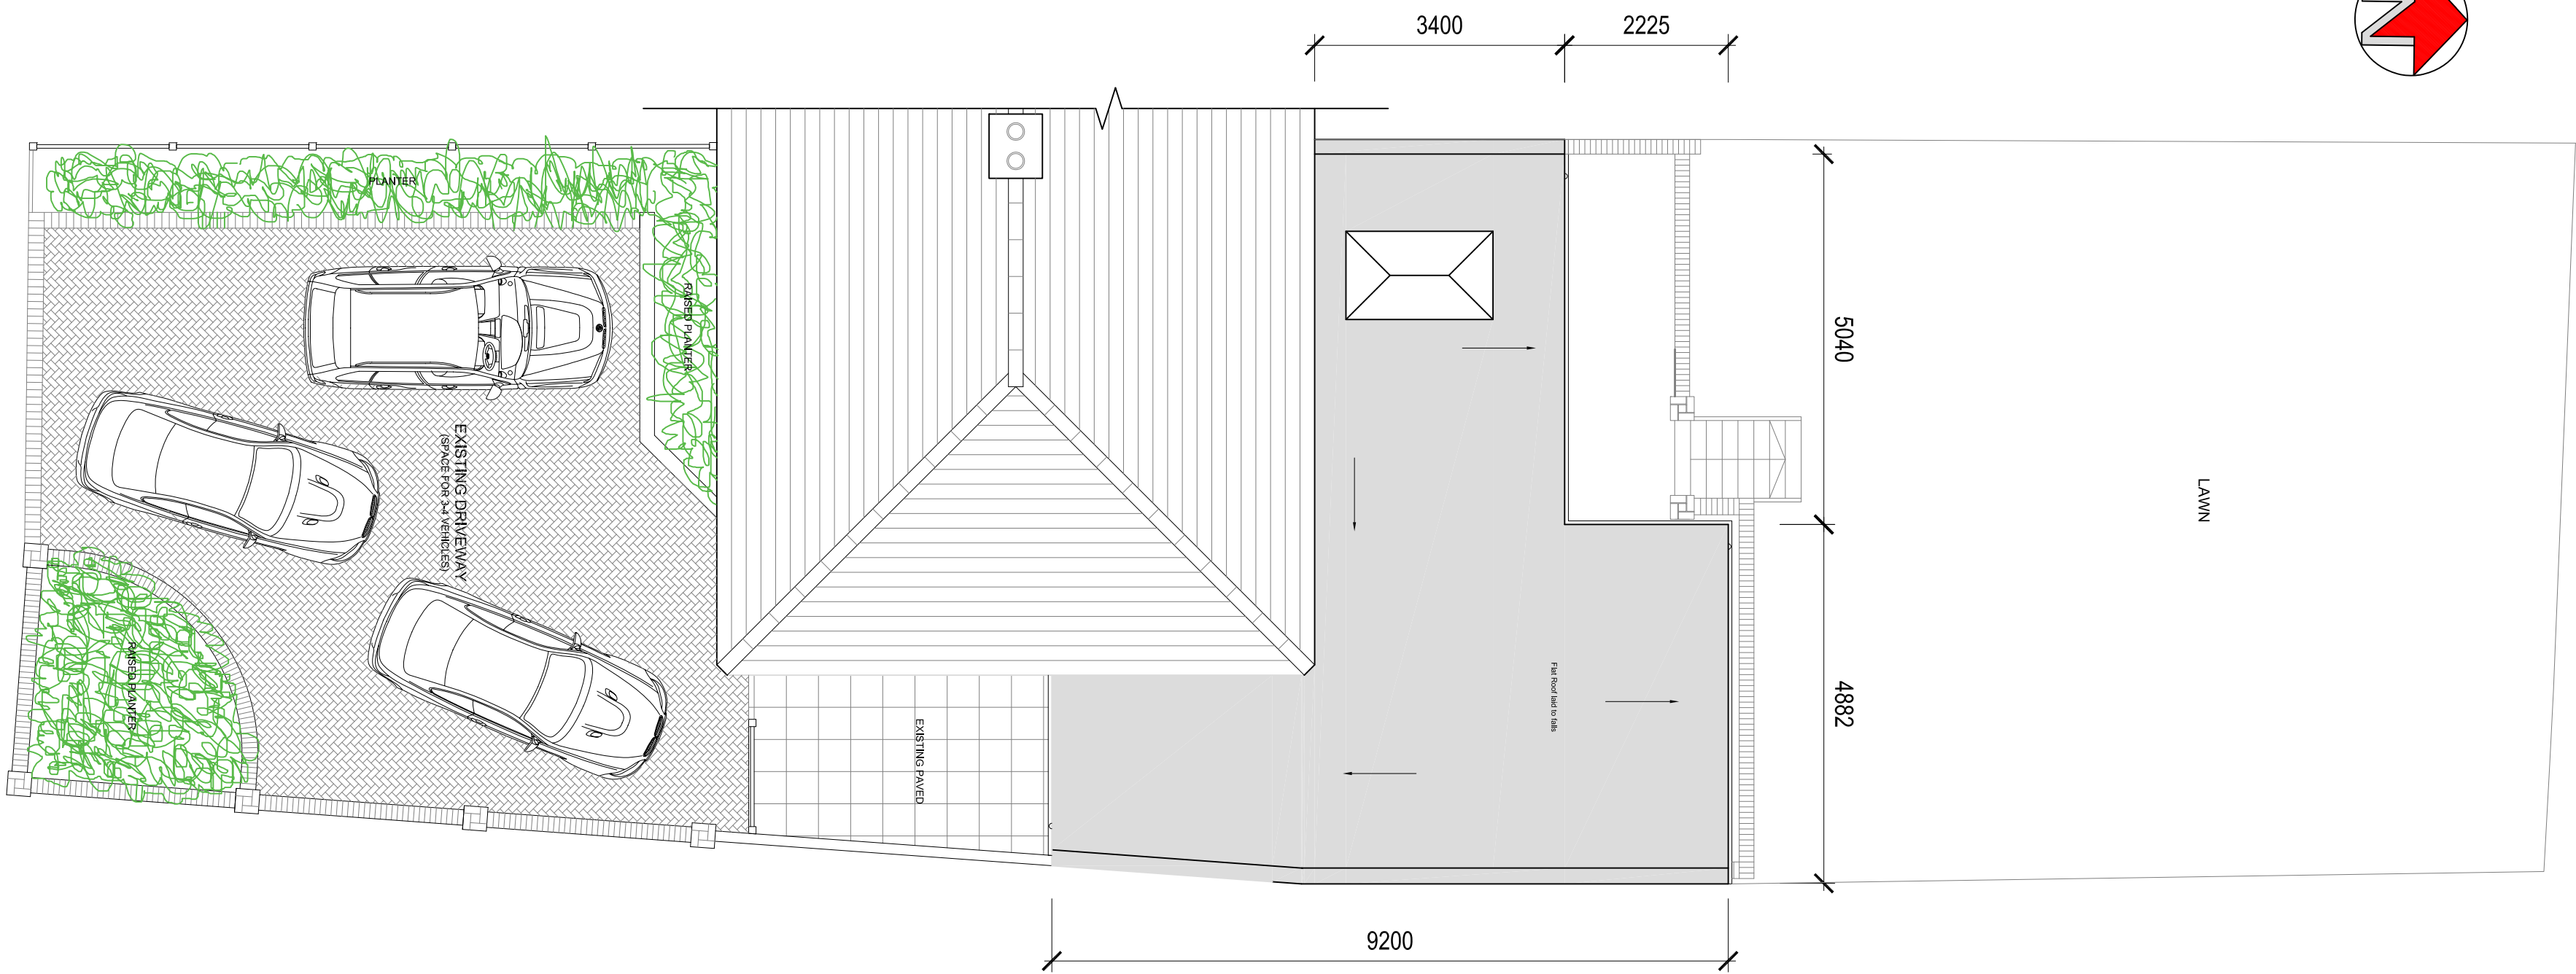


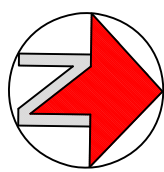

1 SITE PLAN
G201 SITE AND LOCATION PLANS SCALE @1:75

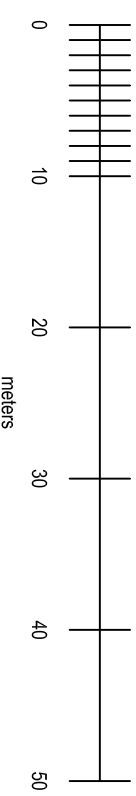

© Crown copyright 2016. Supplied by mapsource.co.uk a licensed Ordnance Survey partner number 100023143
Reproduction in whole or part is prohibited without the prior permission of Ordnance Survey.

1 LOCATION PLAN
G201 SITE AND LOCATION PLANS SCALE @1:500

Rev.	Date	Description	Dim. By?	Chk'd By?



Richardsons
(Nyewood) Ltd
Station House - Nyewood - Petersfield
Hampshire - GU31 5HX
Tel: 01730 821771 - Fax: 01730 821834
Email: drawings@rlic.co.uk
Website: richardsons-nyewood.co.uk

Client:

Contact Title:

34 SERPENTINE ROAD
PORTSMOUTH

Clients Approval:

Signed:..... Date:.....
Name:.....

Status:

FOR APPROVAL

Drawing Title:

SITE AND LOCATION PLANS

Scale:

1:75/500

Drawn: A.D. Approved:
Date: Jul 15 Date:

Contract No.:

G201

Rev.

A.