




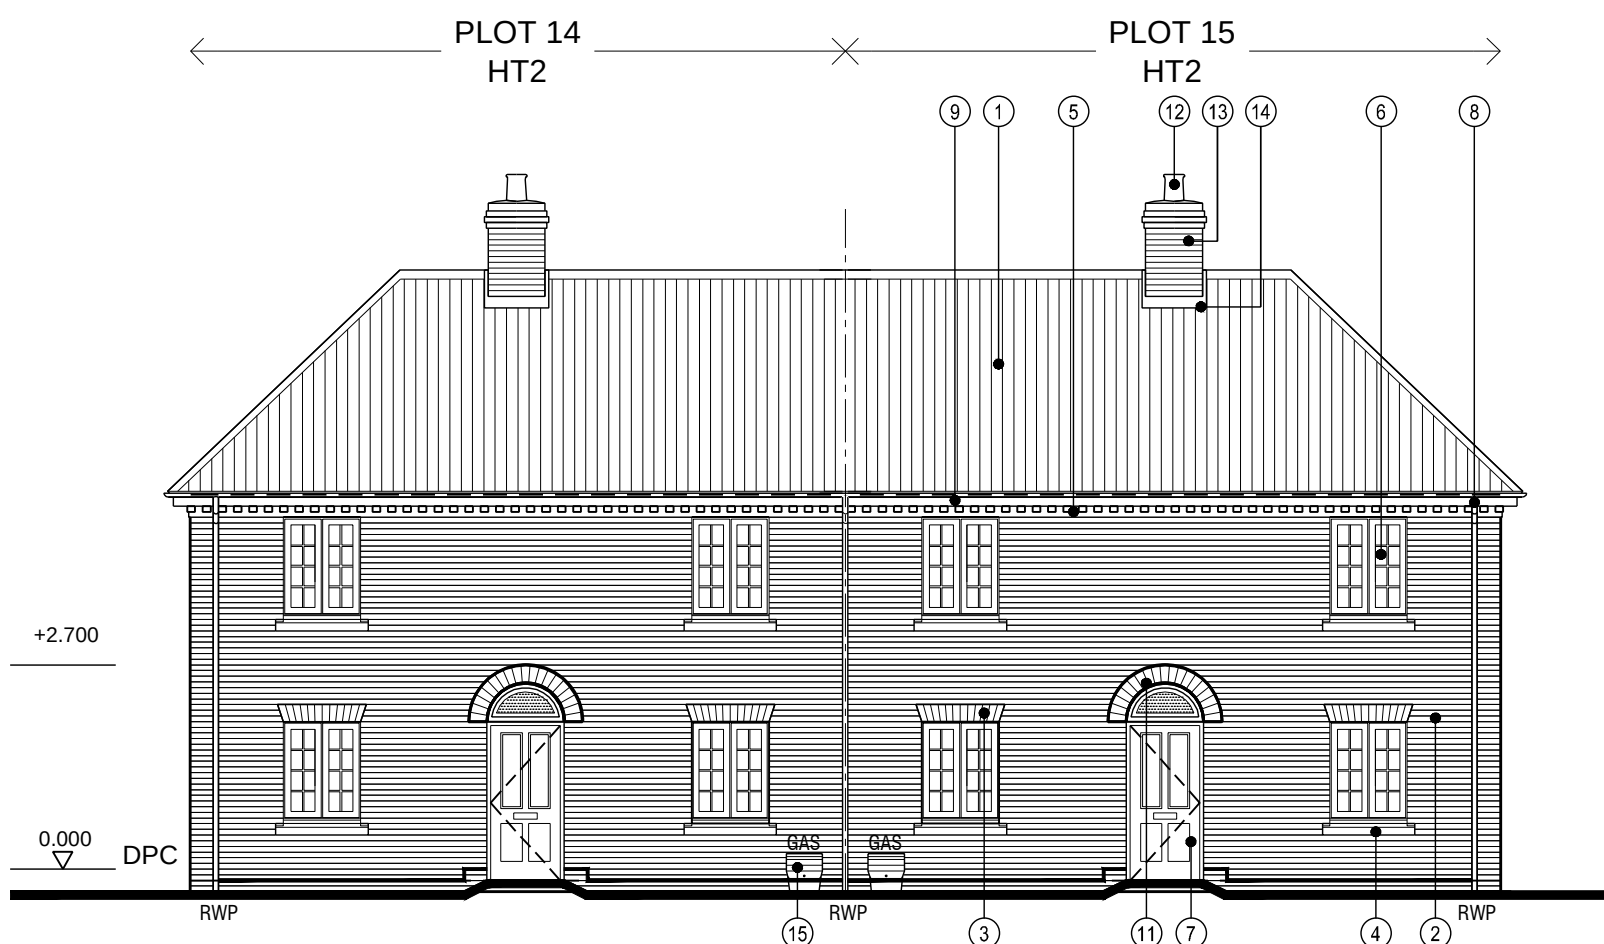


NORTH (FRONT) ELEVATION

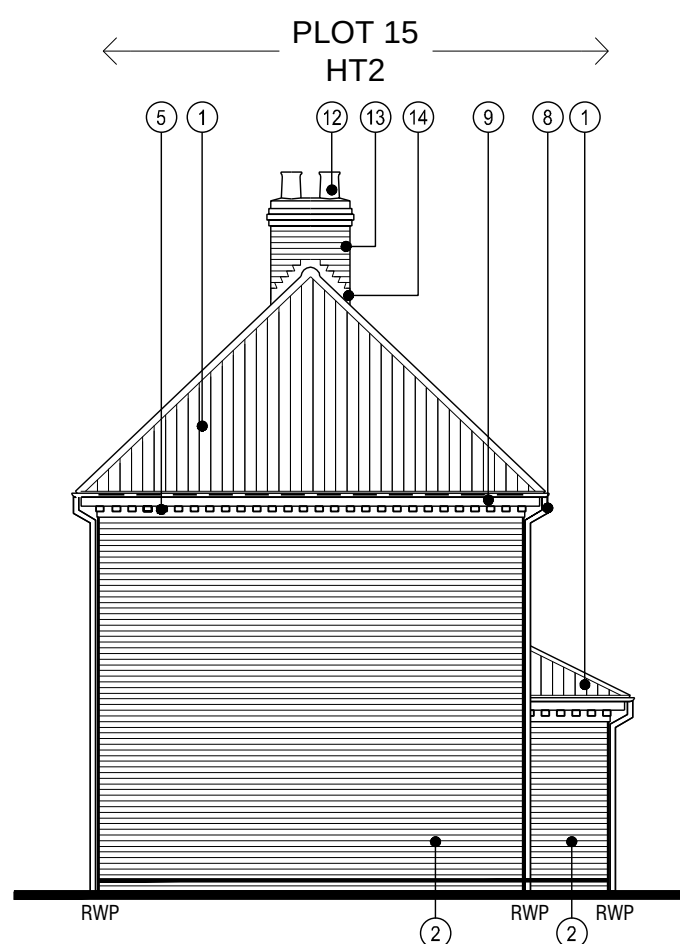

SIDE / EAST ELEVATION

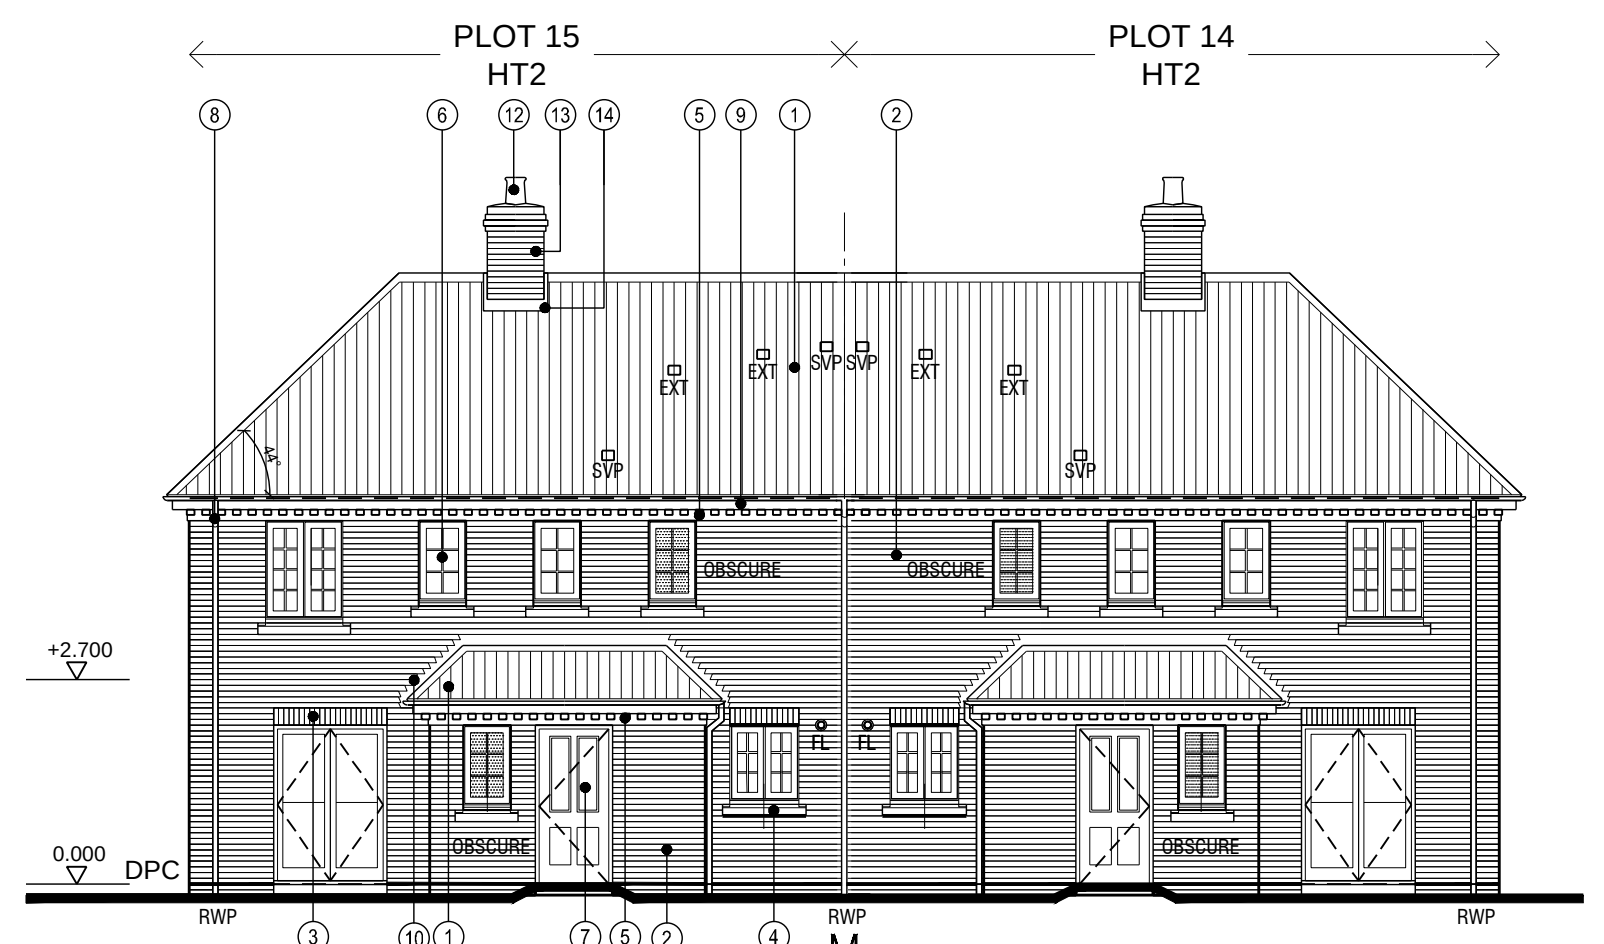

SOUTH (GARDEN) ELEVATION

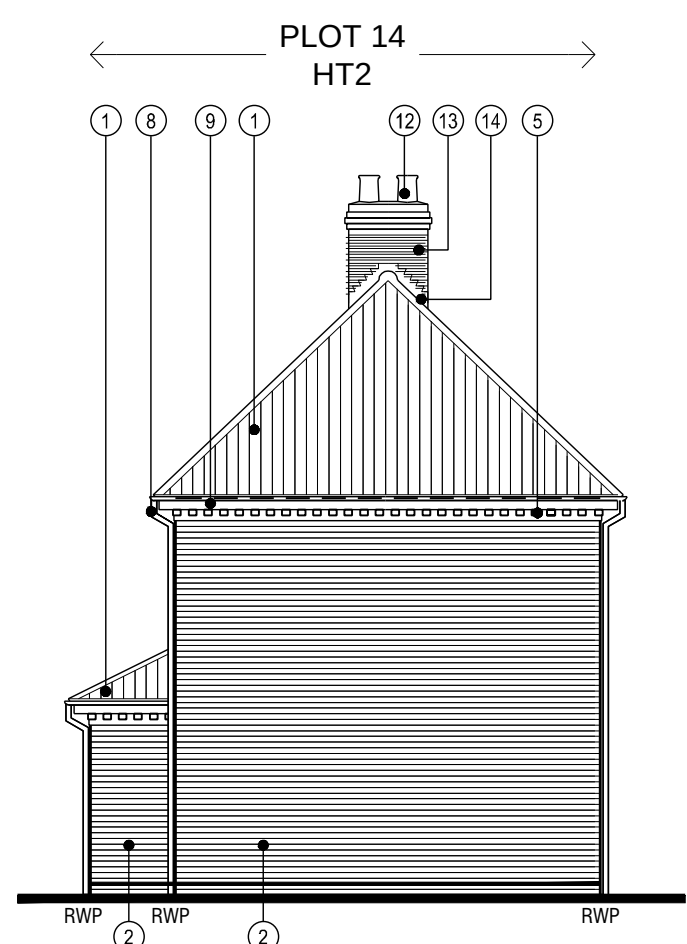

SIDE / WEST ELEVATION


MATERIALS SCHEDULE:

- Roof tiles with matching ridge and hip tiles:
 - Plots 1,2,11,12 and 13 - Marley, Hawkins, Dark Heather
 - Plots 14 to 24 - Marley, Rivendale, Black/blue
- Facing brickwork - Itstock, Dorking Multi.
- Feature brick heads to windows and doors - Hanson, Atherstone Red
- Cast stone cill - Bath stone
- Dentil brick course of regular pattern of projecting headers
- Windows rear doors:
 - Plots 1,2,11,12, and 13 - Timber windows
 - Plots 12 to 24 - Upvc windows
- Front door and frame:
 - Plots 1,2,11,12 & 13 - Timber front door and frame
 - Plots 14 to 24 - IG wood grain effect
- UPVC half-round (UON) 100mm gutters & downpipes - black
- UPVC fascias, soffits - white
- Code 4 lead flashing
- Chimney pot roll top - plain red
- Prefabricated lightweight chimney with brick slip finish
- Chimney flashing
- Ground level gas meter box

FL - boiler flue terminal,
EXT - extract fan terminal, SVP - soil pipe terminal
MJ - movement joint
RWP - rainwater pipe

Rev	Date	Description	By	PM
C1	30.11.15	Construction issue.	SCP	SCP
P2	05.07.15	Windows openings adjusted to suit new casement windows of elevations	HR	SCP
P1	28.04.15	Re-issued as P1 status	HR	SCP
REVISIONS				

Construction

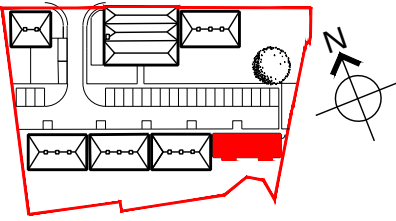

CLIENT
Balfour Beatty

Scale @ A1: 1:100
Date: © APRIL 2014

Drawn by: IS
Checked by: SCP

TITLE
West Street, Havant
Block C
Elevations
Plots 14-15

Drawing No:
15.023.Block C-10

Revised:
C1

HGP
ARCHITECTS

E: EMAIL@HGP-ARCHITECTS.CO.UK
W: WWW.HGP-ARCHITECTS.CO.UK

HEAD OFFICE
FURZEHALL FARM, WICKHAM ROAD
FAREHAM, HAMPSHIRE, PO16 7JH
T: 01329 283 225
LEEDS OFFICE
SUITE 16, CALLS WHARF
2 THE CALLS, LEEDS, LS2 7JU
T: 01132 372 750



HGP Architects Ltd.
Copyright Reserved.
Check dims. on site.