




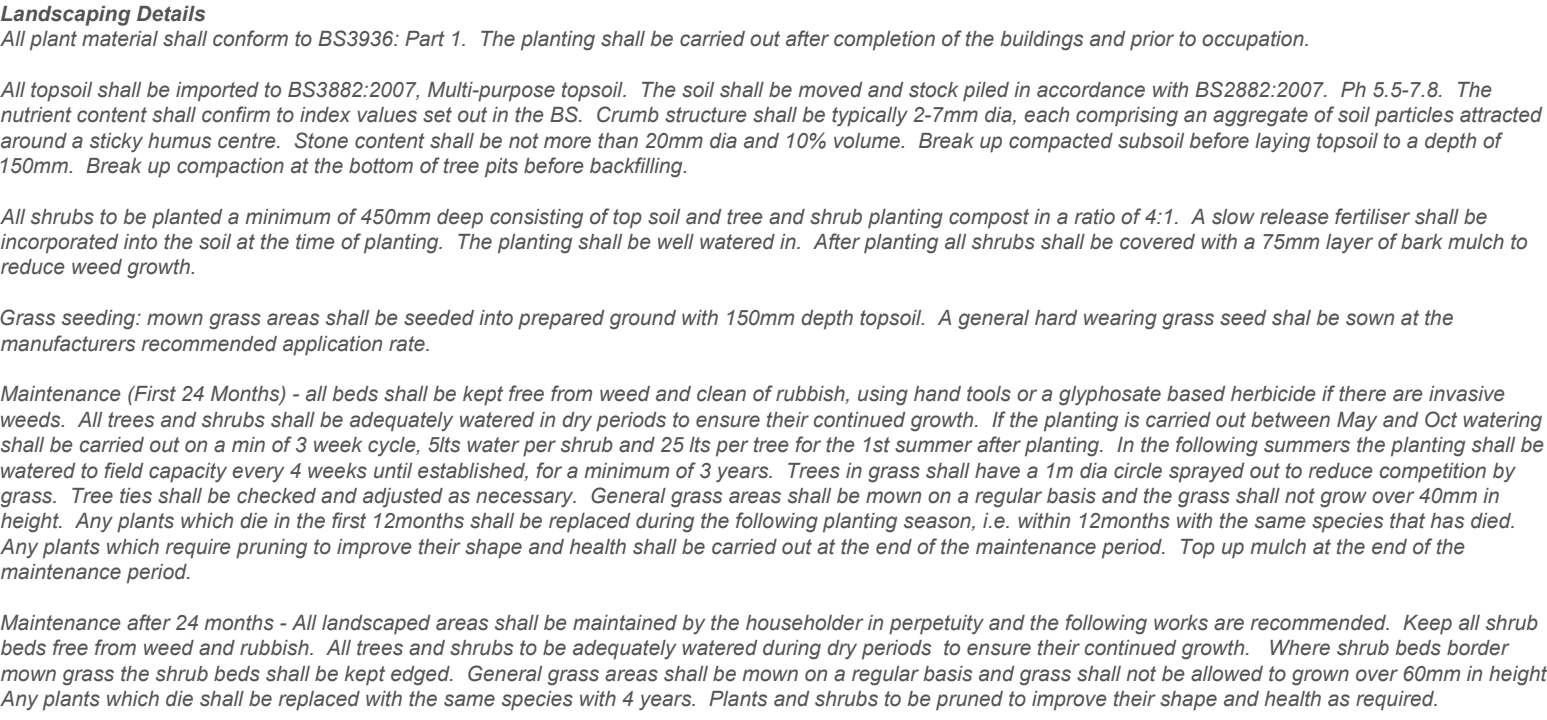

Parking and driveway to be reformed with Marshall permeable block paving in a charcoal colour. Marshalls to design the sub base to the block paving

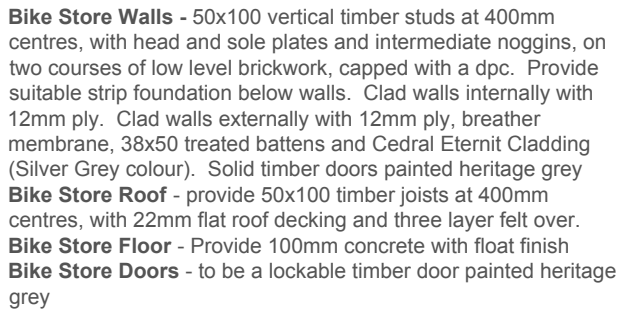

BIKE STORE PLAN - 1:100

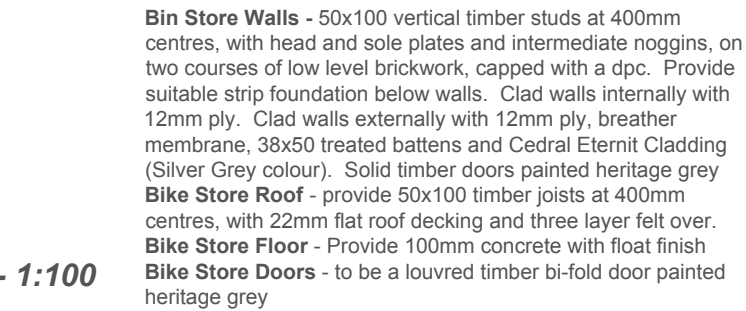


BIN STORE PLAN - 1:100



Client is resolve all matters relating to the Party Wall
etc Act 1996 prior to commencing building works

Project Title <i>Proposed Residential Development Latchmore House 99-101 London Road Cowplain Waterlooville PO8 8XJ</i>
Drawing Title <i>Proposed Site Plan & Landscaping Details</i>
Client <i>AB1 Developments Ltd</i>
Date: <i>October 2015</i>
Scale: <i>1:100 at A1</i>
Drawing No. <i>007 rev B</i>

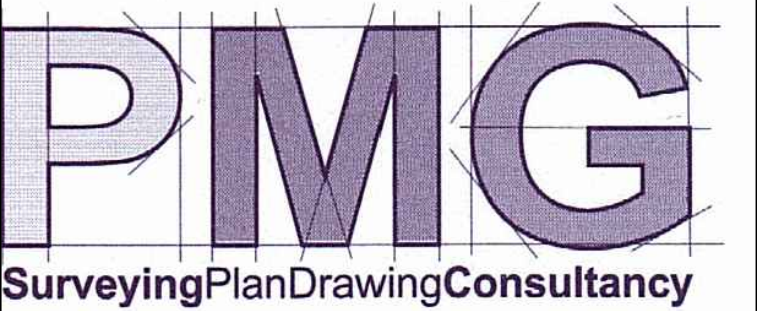

PMG (Building Design & Consultancy) Ltd
20 Bluebell Way,
Whiteley, Fareham,
Hampshire PO15 7FF
Tel: 07796 124247
Email: paul@pmgltd.uk.com
www.pmglttd.uk.com