

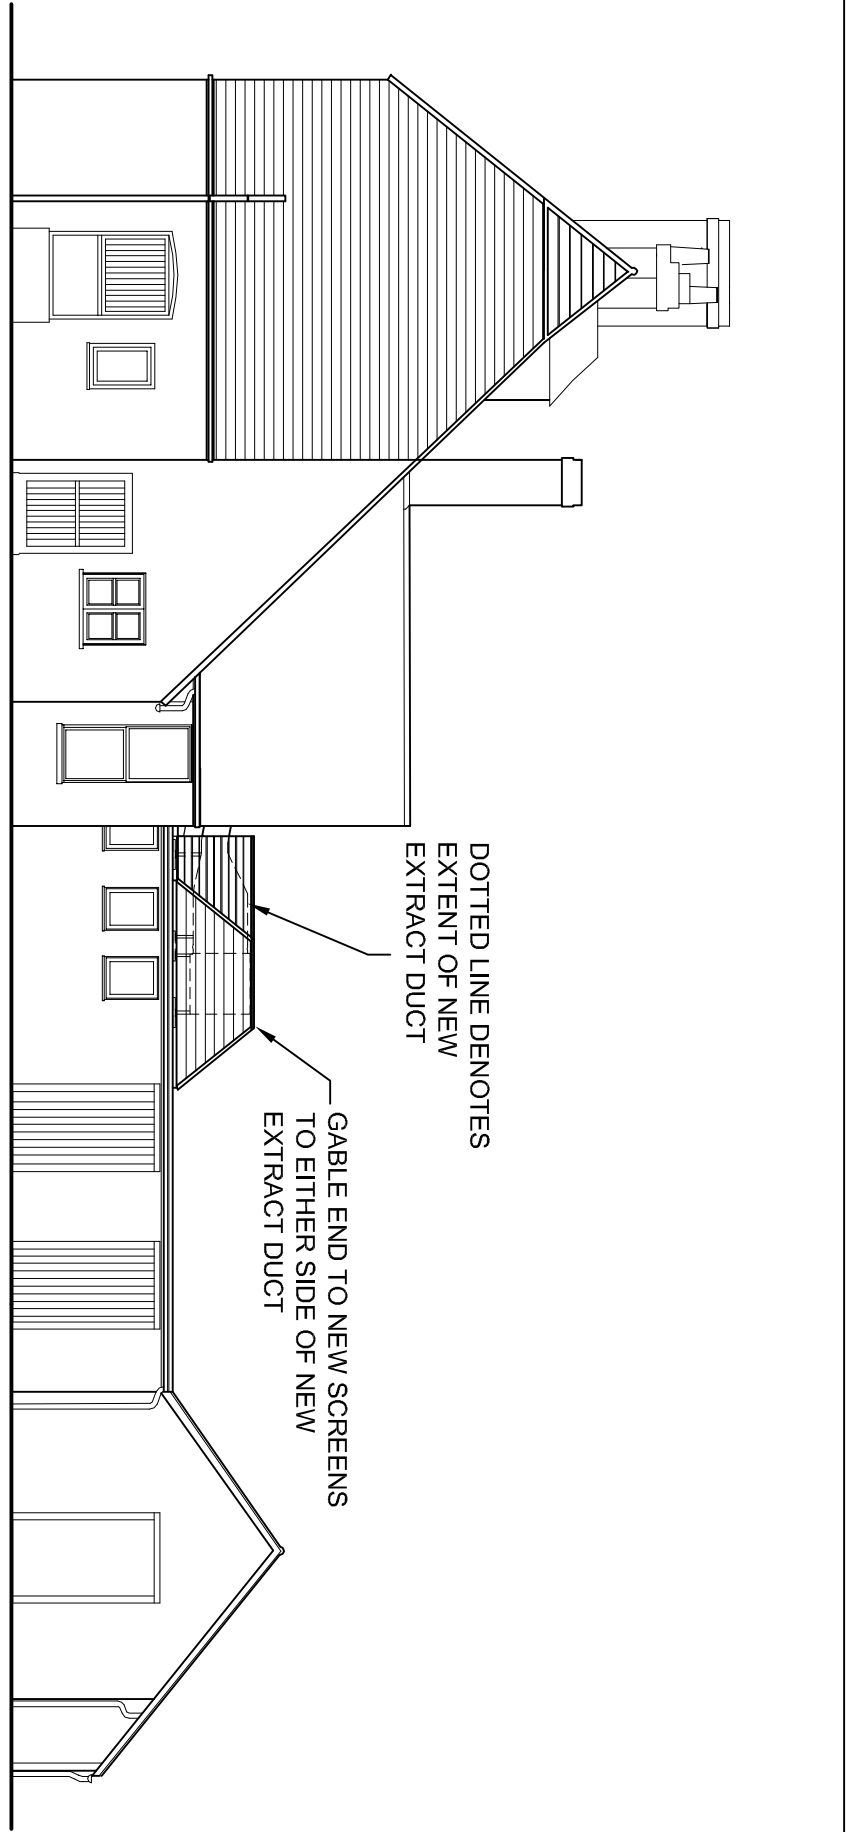
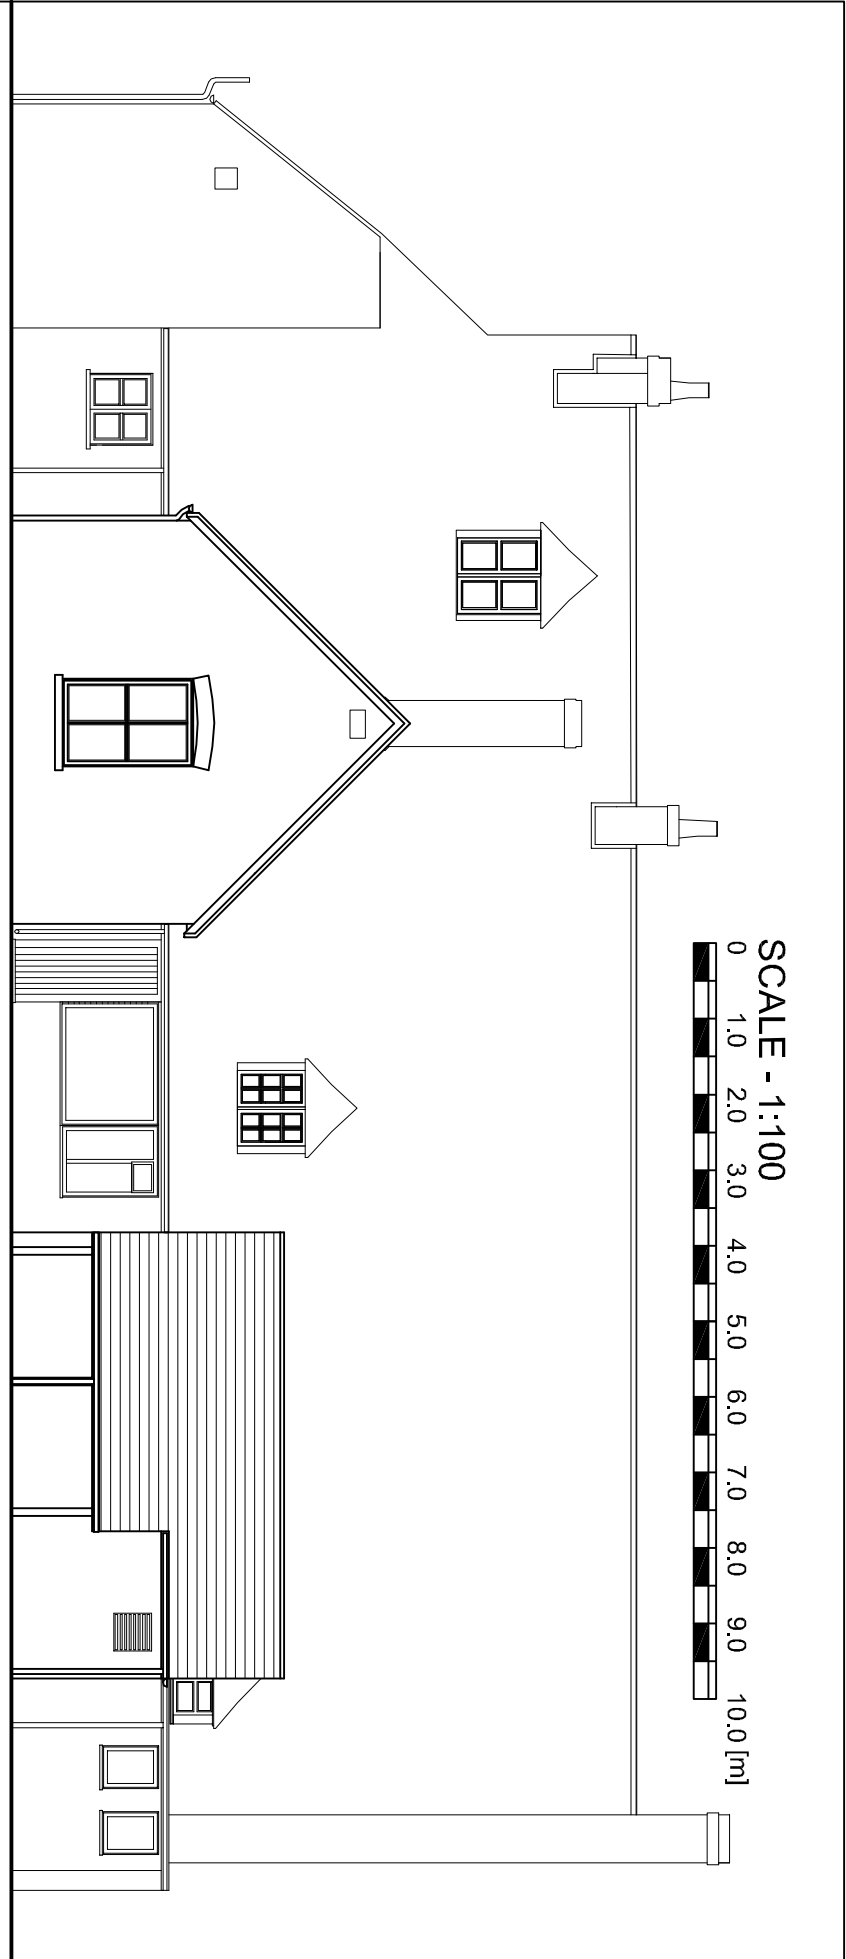


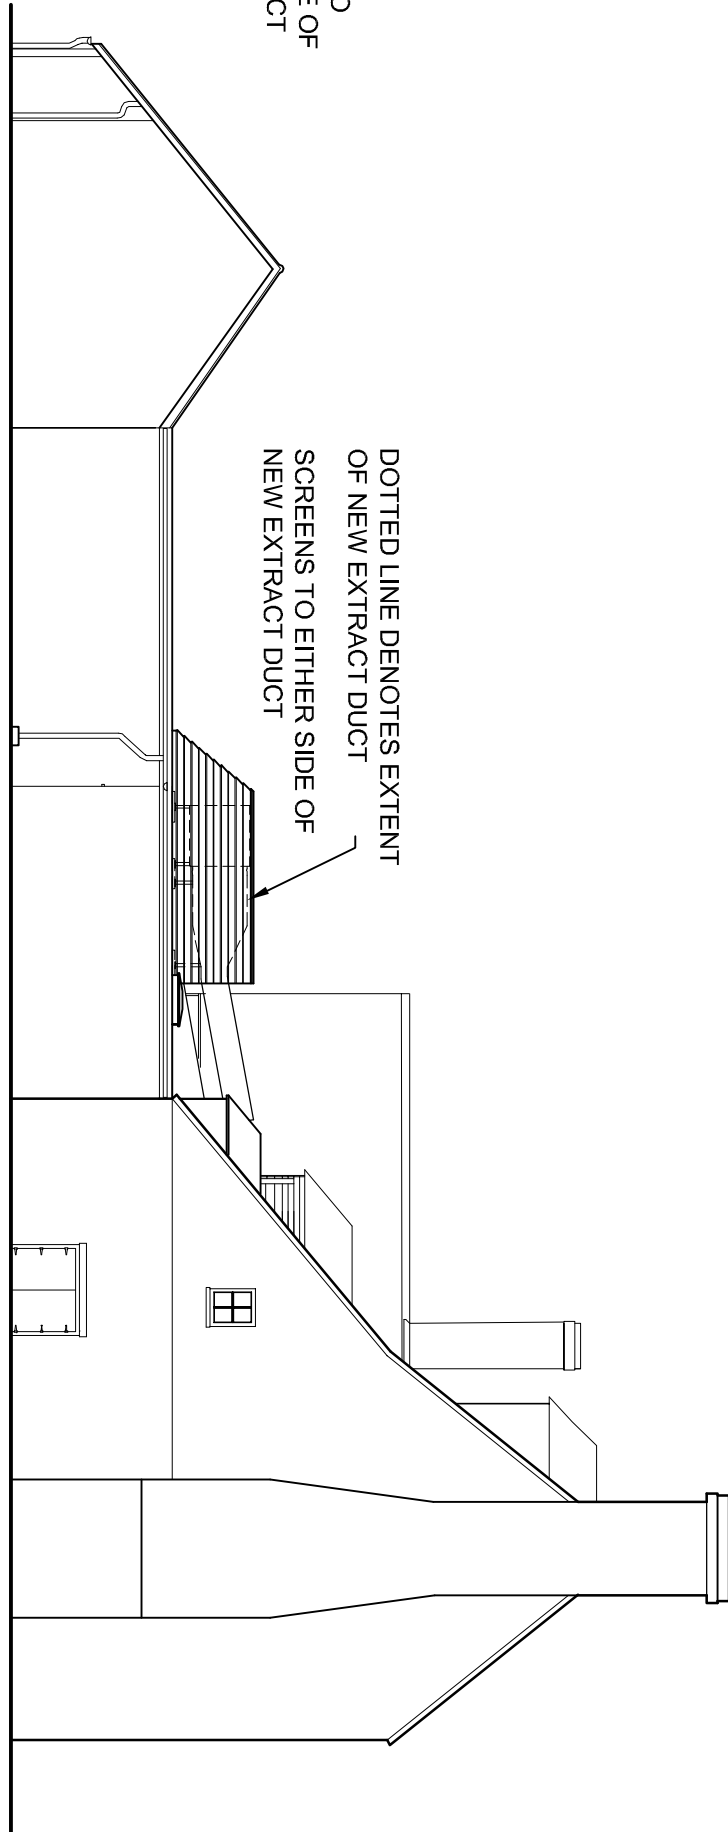

PROPOSED REAR (NORTH) ELEVATION

PROPOSED SIDE (EAST) ELEVATION

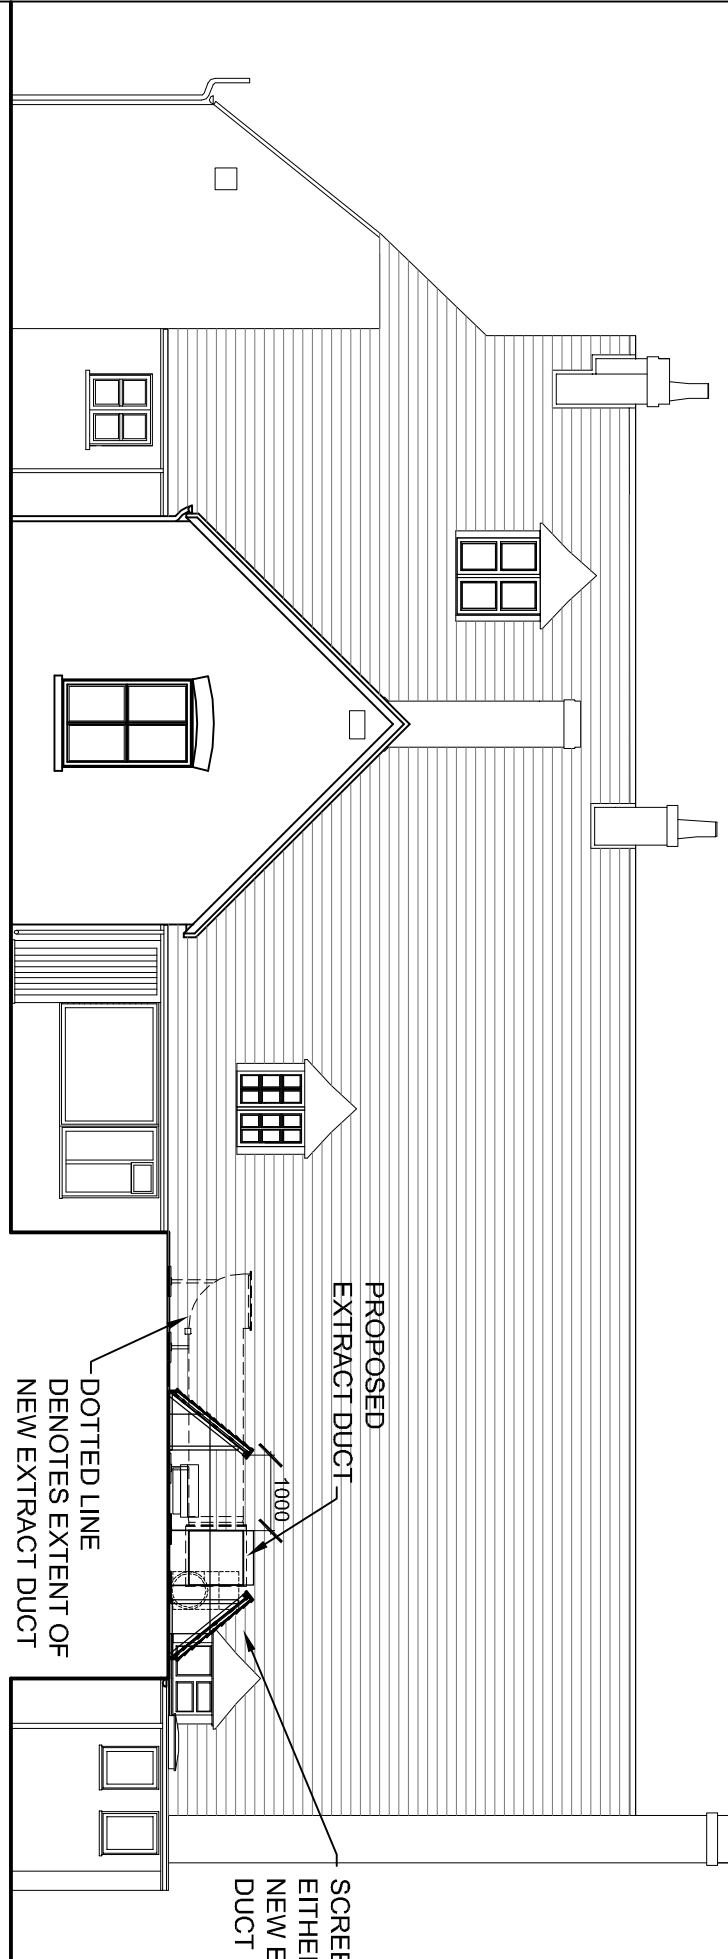


PROPOSED REAR (NORTH) SECTIONAL
ELEVATION

SCALE 1:100


PROPOSED SIDE (WEST) ELEVATION

SCALE 1:100

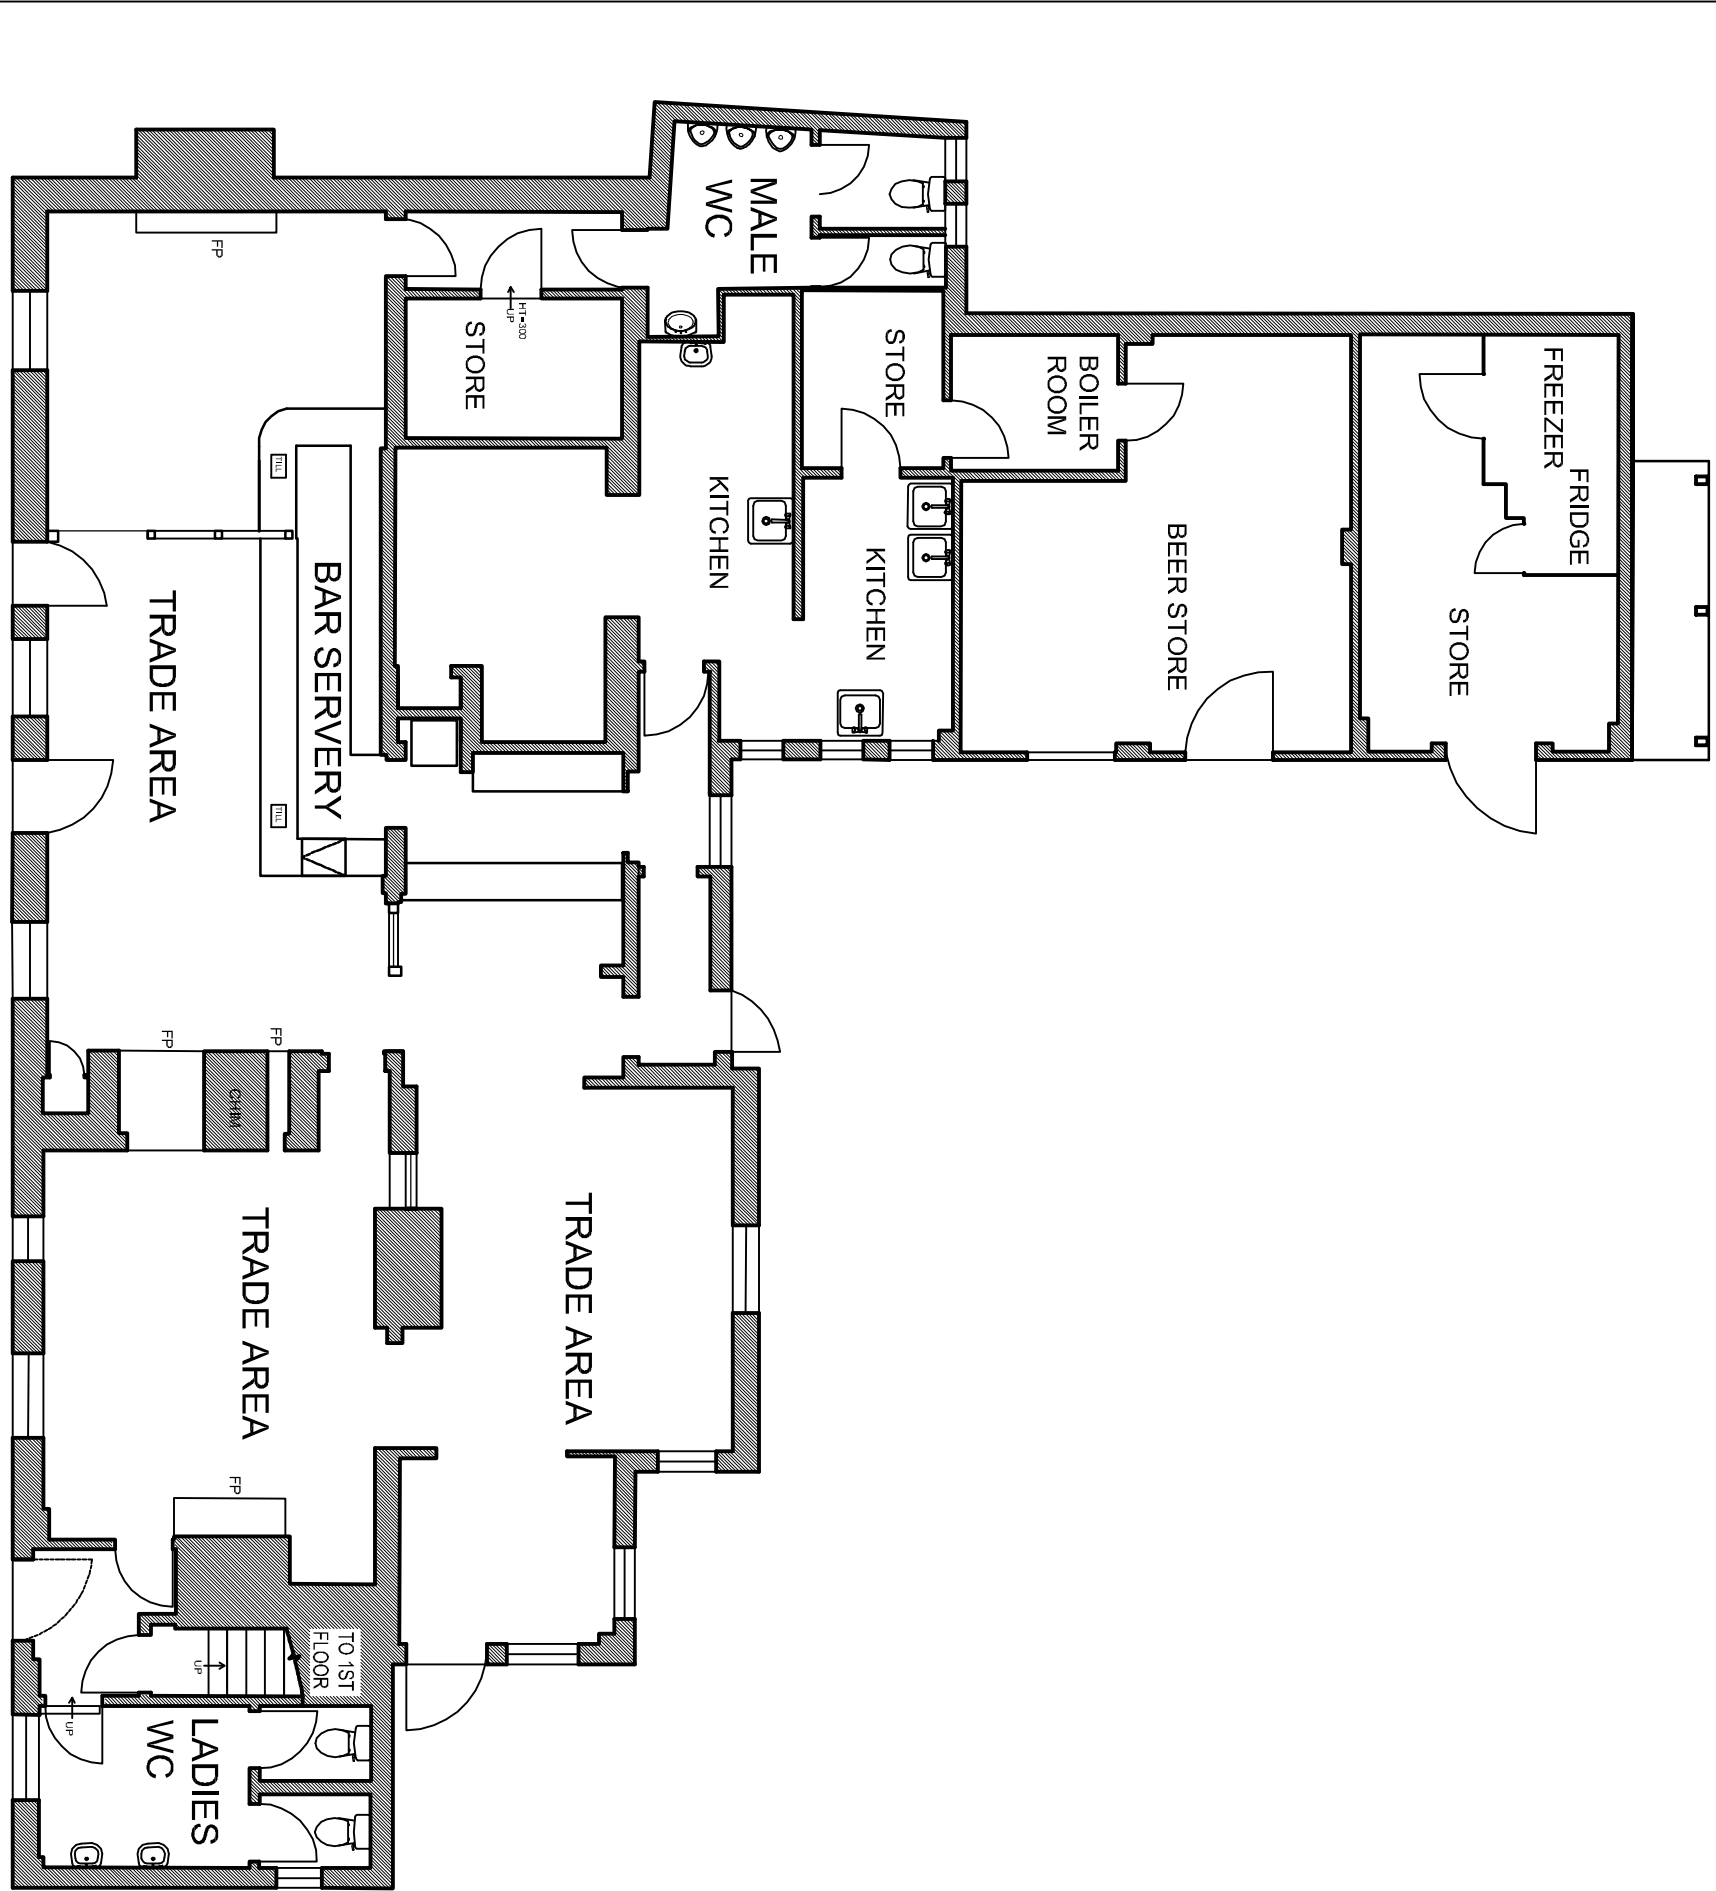


EXISTING GROUND FLOOR LAYOUT

SCALE 1:100

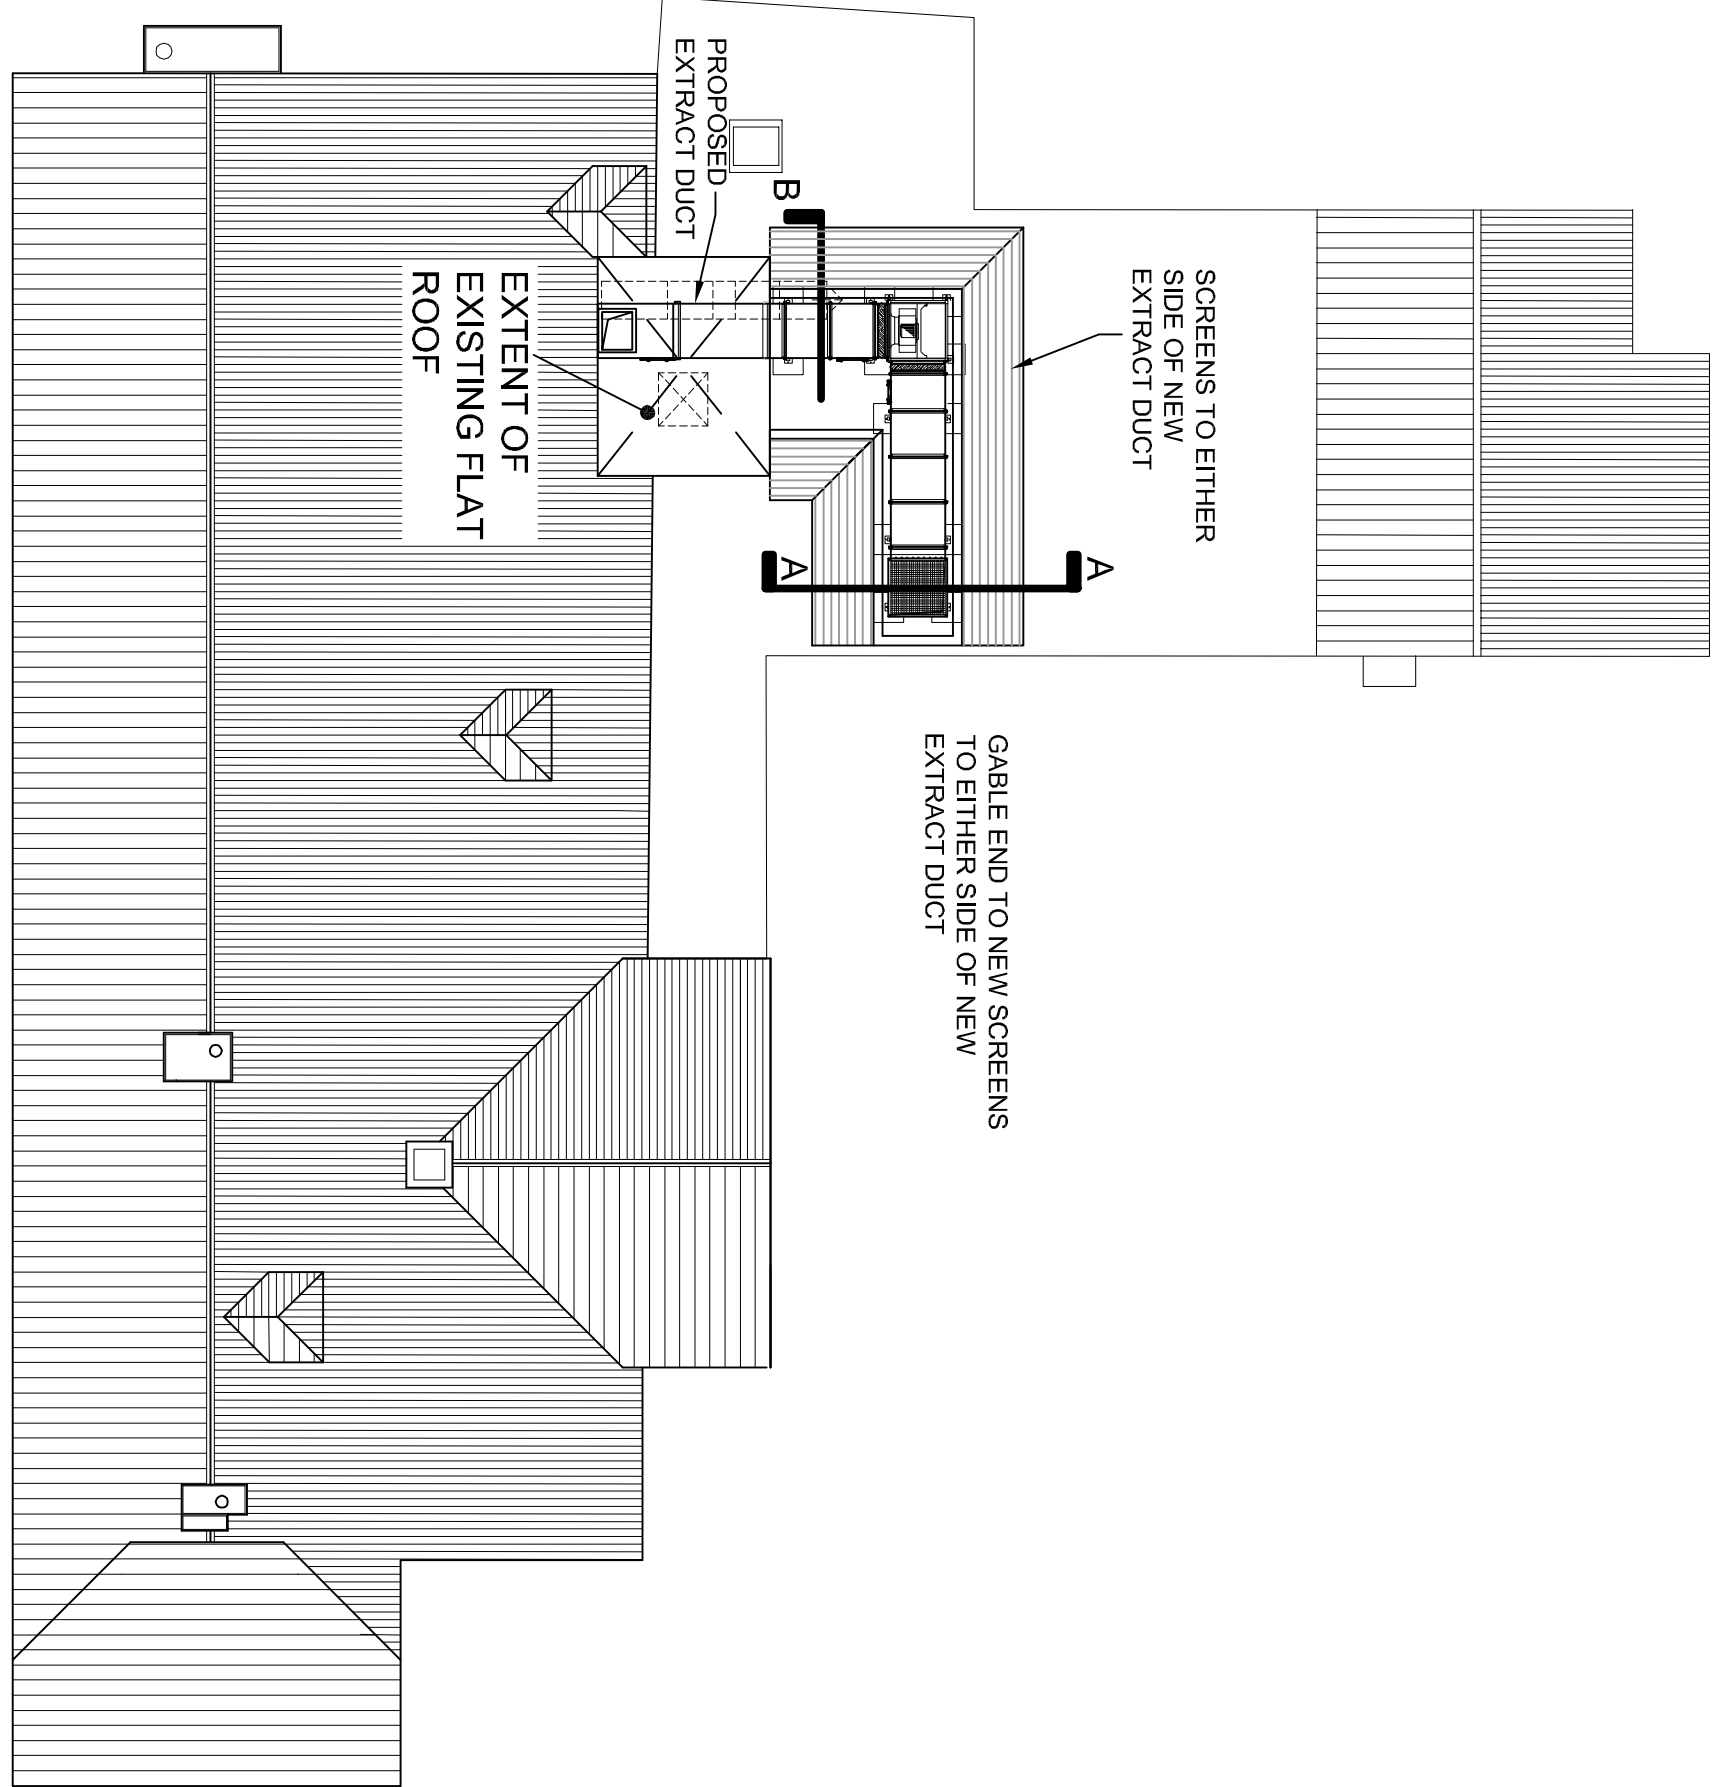

PROPOSED ROOF PLAN

SCALE 1:100

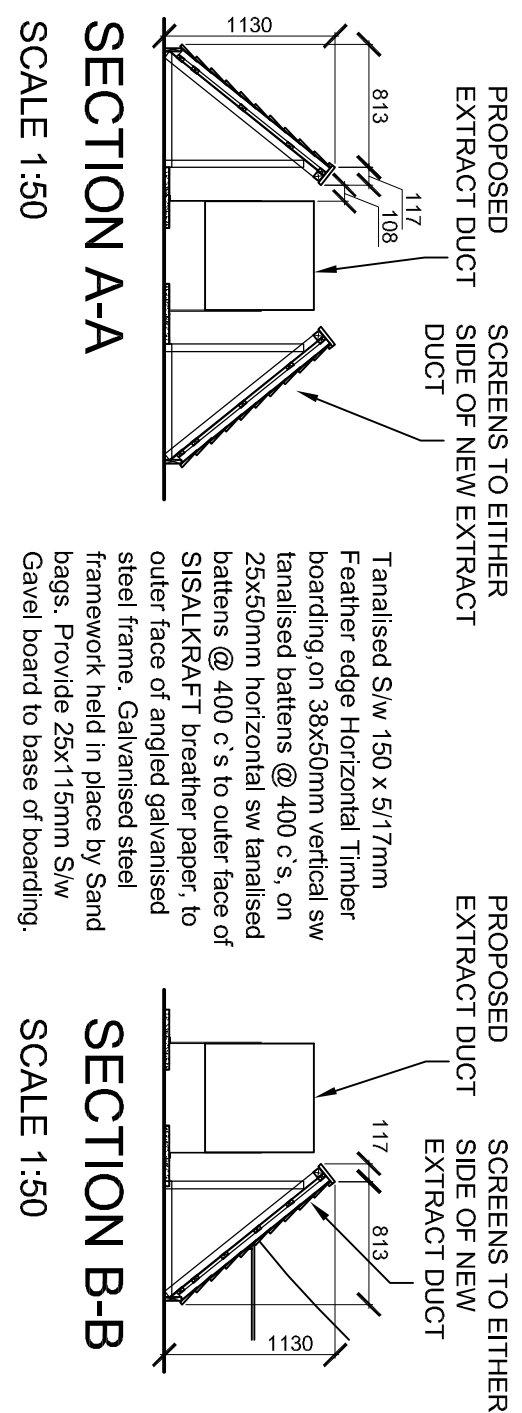

LOCATION PLAN

SCALE 1:1250

