




1 04601 - EXISTING SOUTH ELEVATION
1 : 100

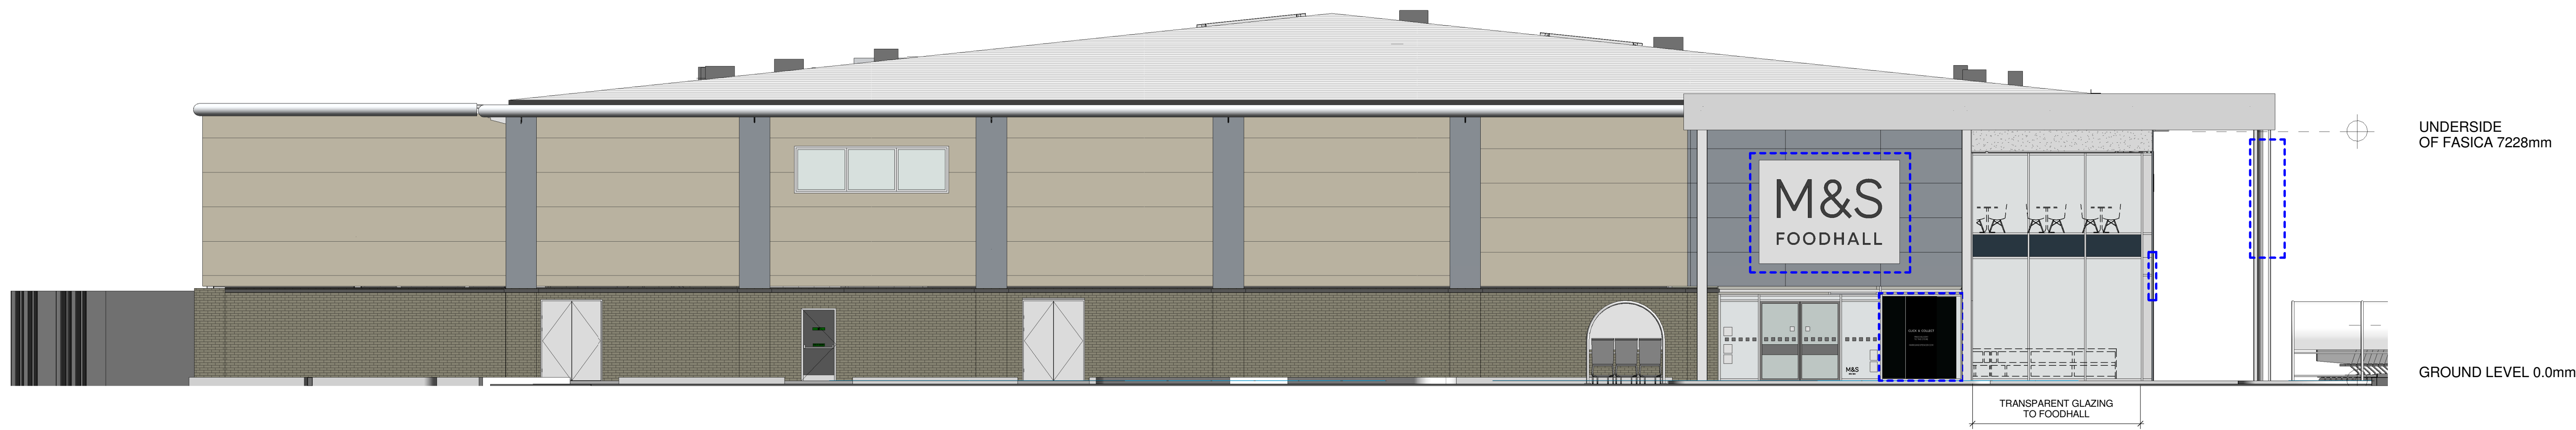

2 04601 - EXISTING WEST ELEVATION
1 : 100

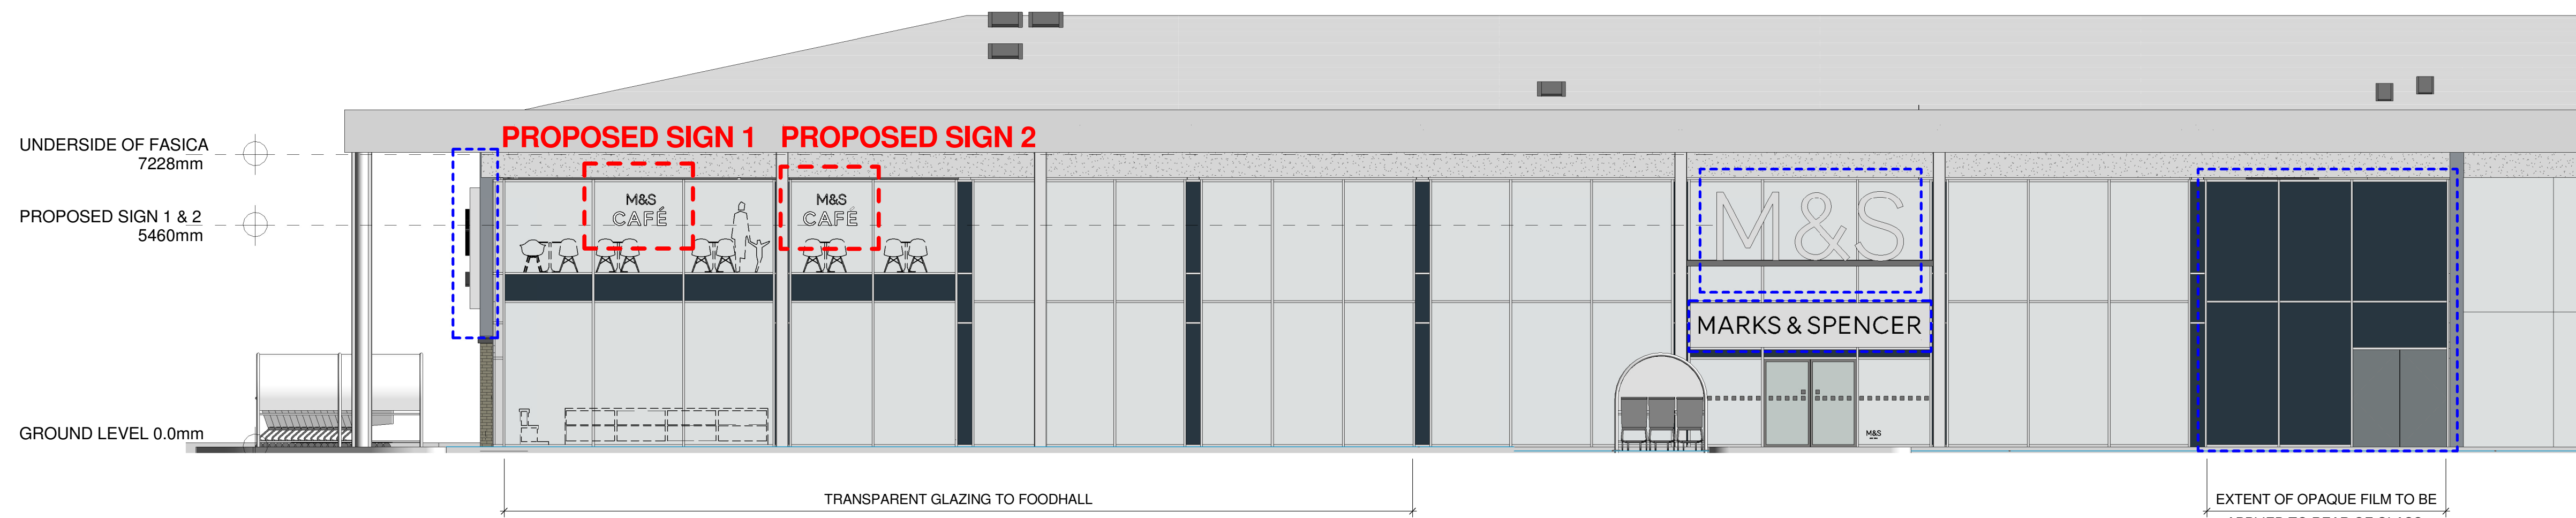


3 04601 - PROPOSED SOUTH ELEVATION
1 : 100

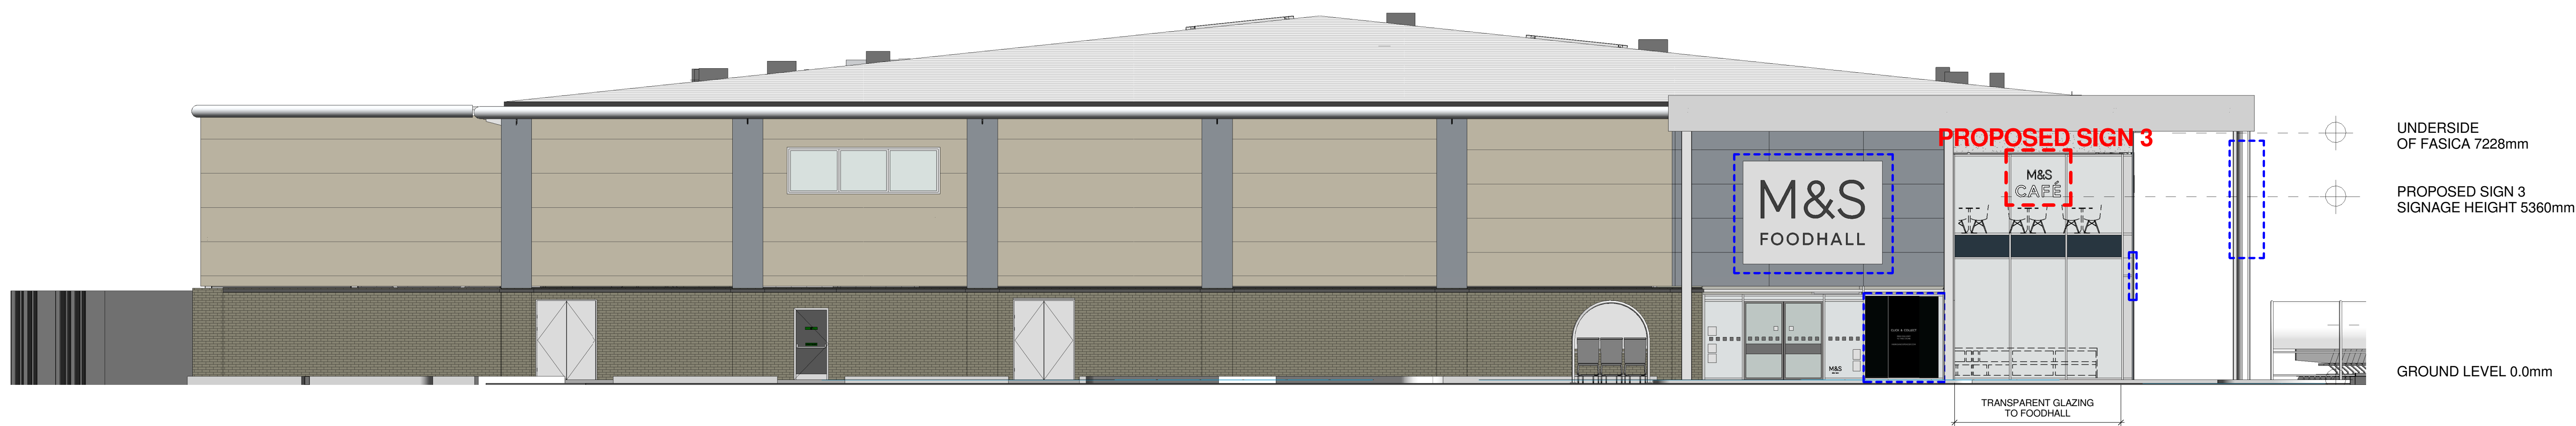


4 04601 - PROPOSED WEST ELEVATION
1 : 100

NOTES
DO NOT SCALE FROM THIS DRAWING.
ALL DIMENSIONS TO BE CHECKED ON SITE.
COPYRIGHT PROTECTED.

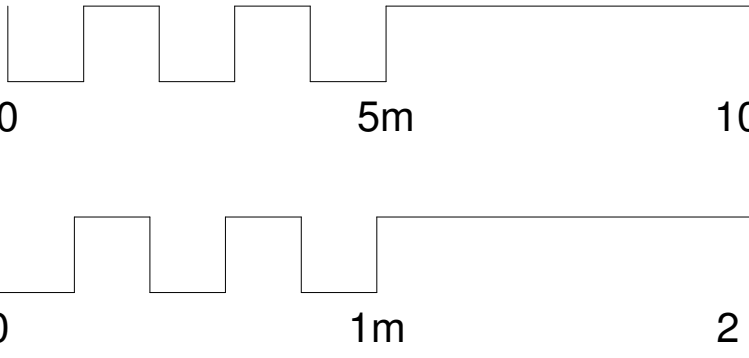

KEY
- - - - - INDICATES SIGNAGE
GRANTED CONSENT IN PREVIOUS
APPLICATIONS. REF APP/16/00188 &
APP/16/00481
- - - - - LOCATION OF
PROPOSED SIGNAGE

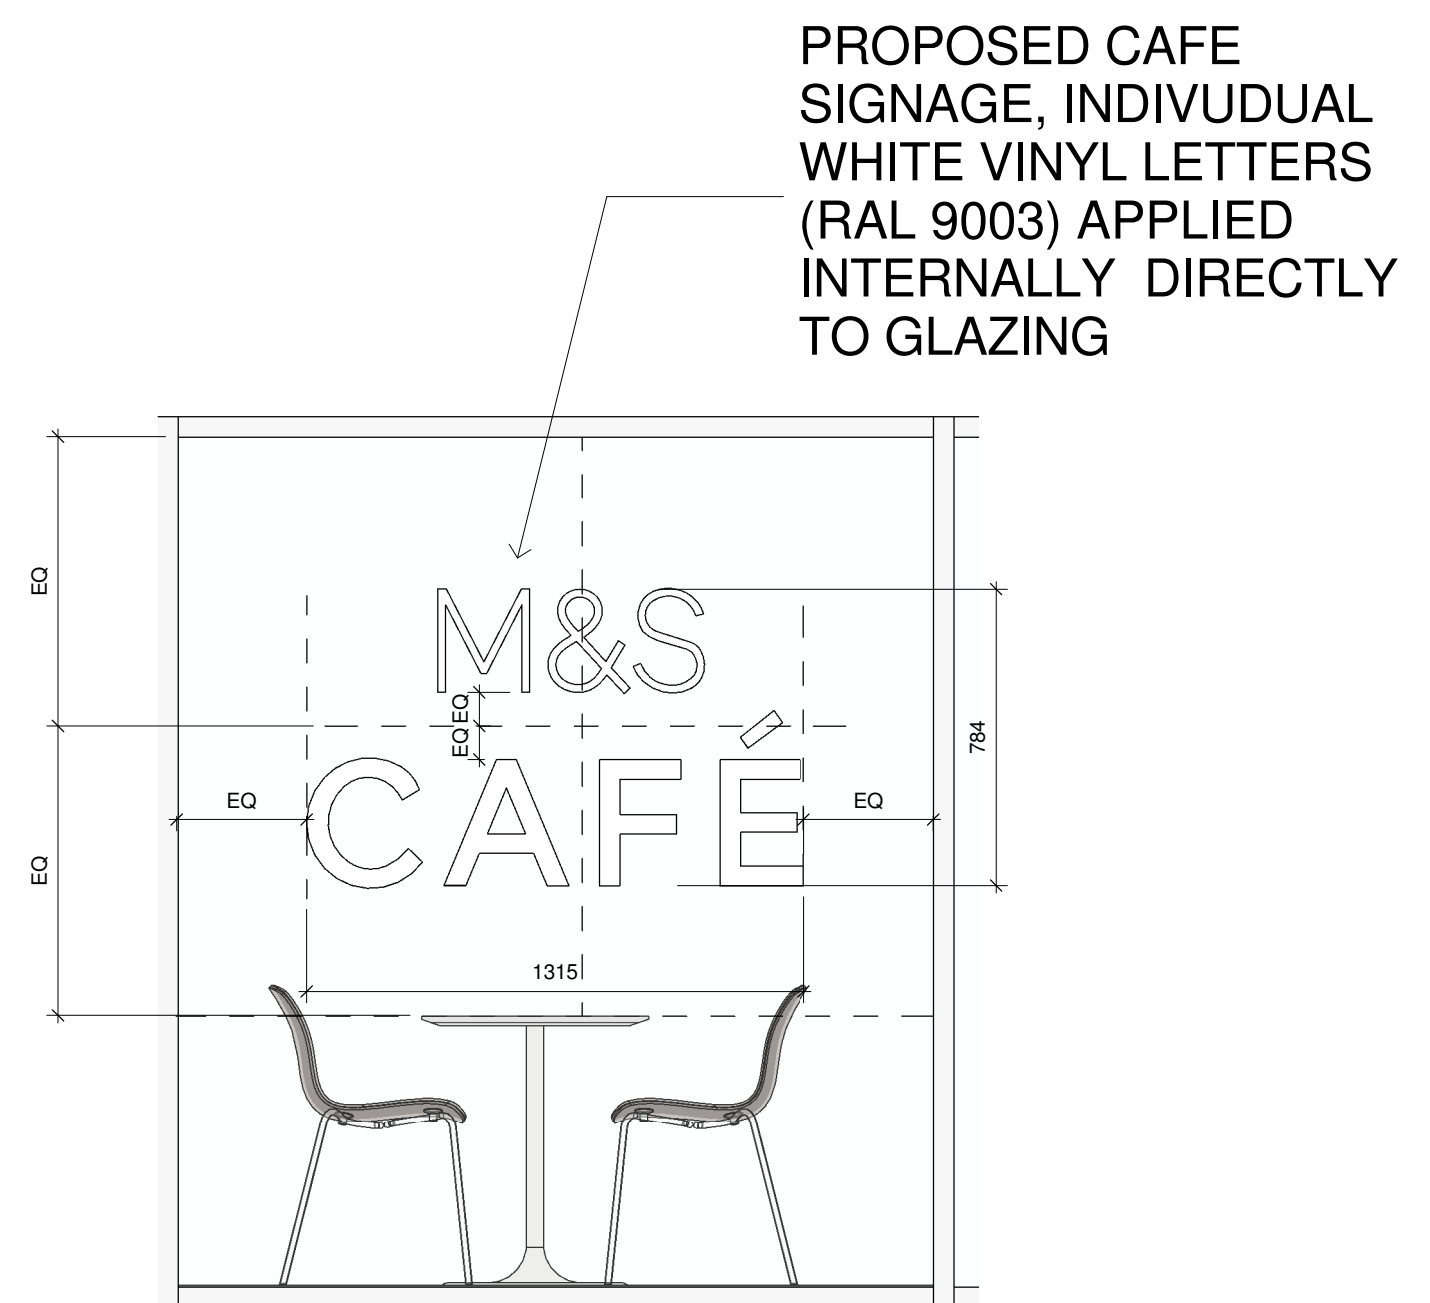

5 PROPOSED M&S CAFE SIGN 1, 2 & 3
1 : 20

REV DATE DESCRIPTION DRAWN CHECKED
LOCATION FIGURE

M&S

EST. 1884

STORE NAME
HAVANT

STORE NUMBER
1935

PROJECT
HAVANT
NEW STORE

CONSULTANT LOGO
Laganwood House
Newforge Lane
Maison Road
Belfast BT9 5NX
t: +44 (0)28 9068 2121
f: +44 (0)28 9068 3162
e: mail@wdr-rt-taggart.com
w: www.wdr-rt-taggart.com

SCALE	PAPER SIZE	DATE	DRAWN	CHECKED
As indicated	A0		JW	MP

PROJECT No	CONSULTANT PROJECT No	DRAWING No	STATUS	REV
HVN001	15044	04601	P	

DISCIPLINE CODE	DISCIPLINE DESCRIPTION
A	ARCHITECT