

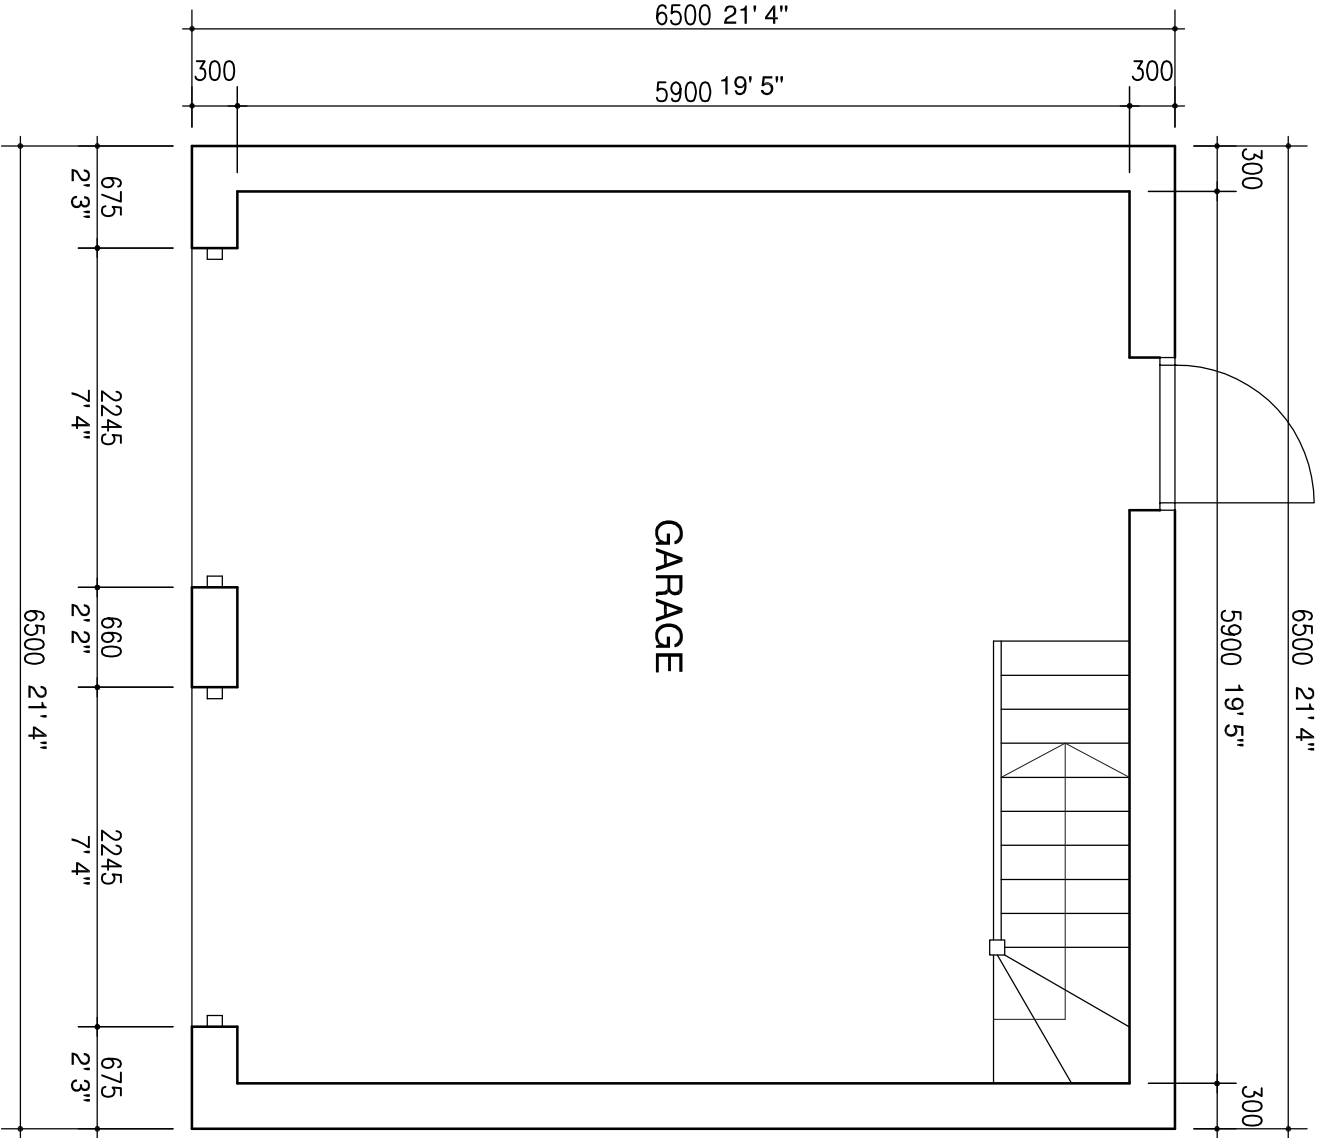


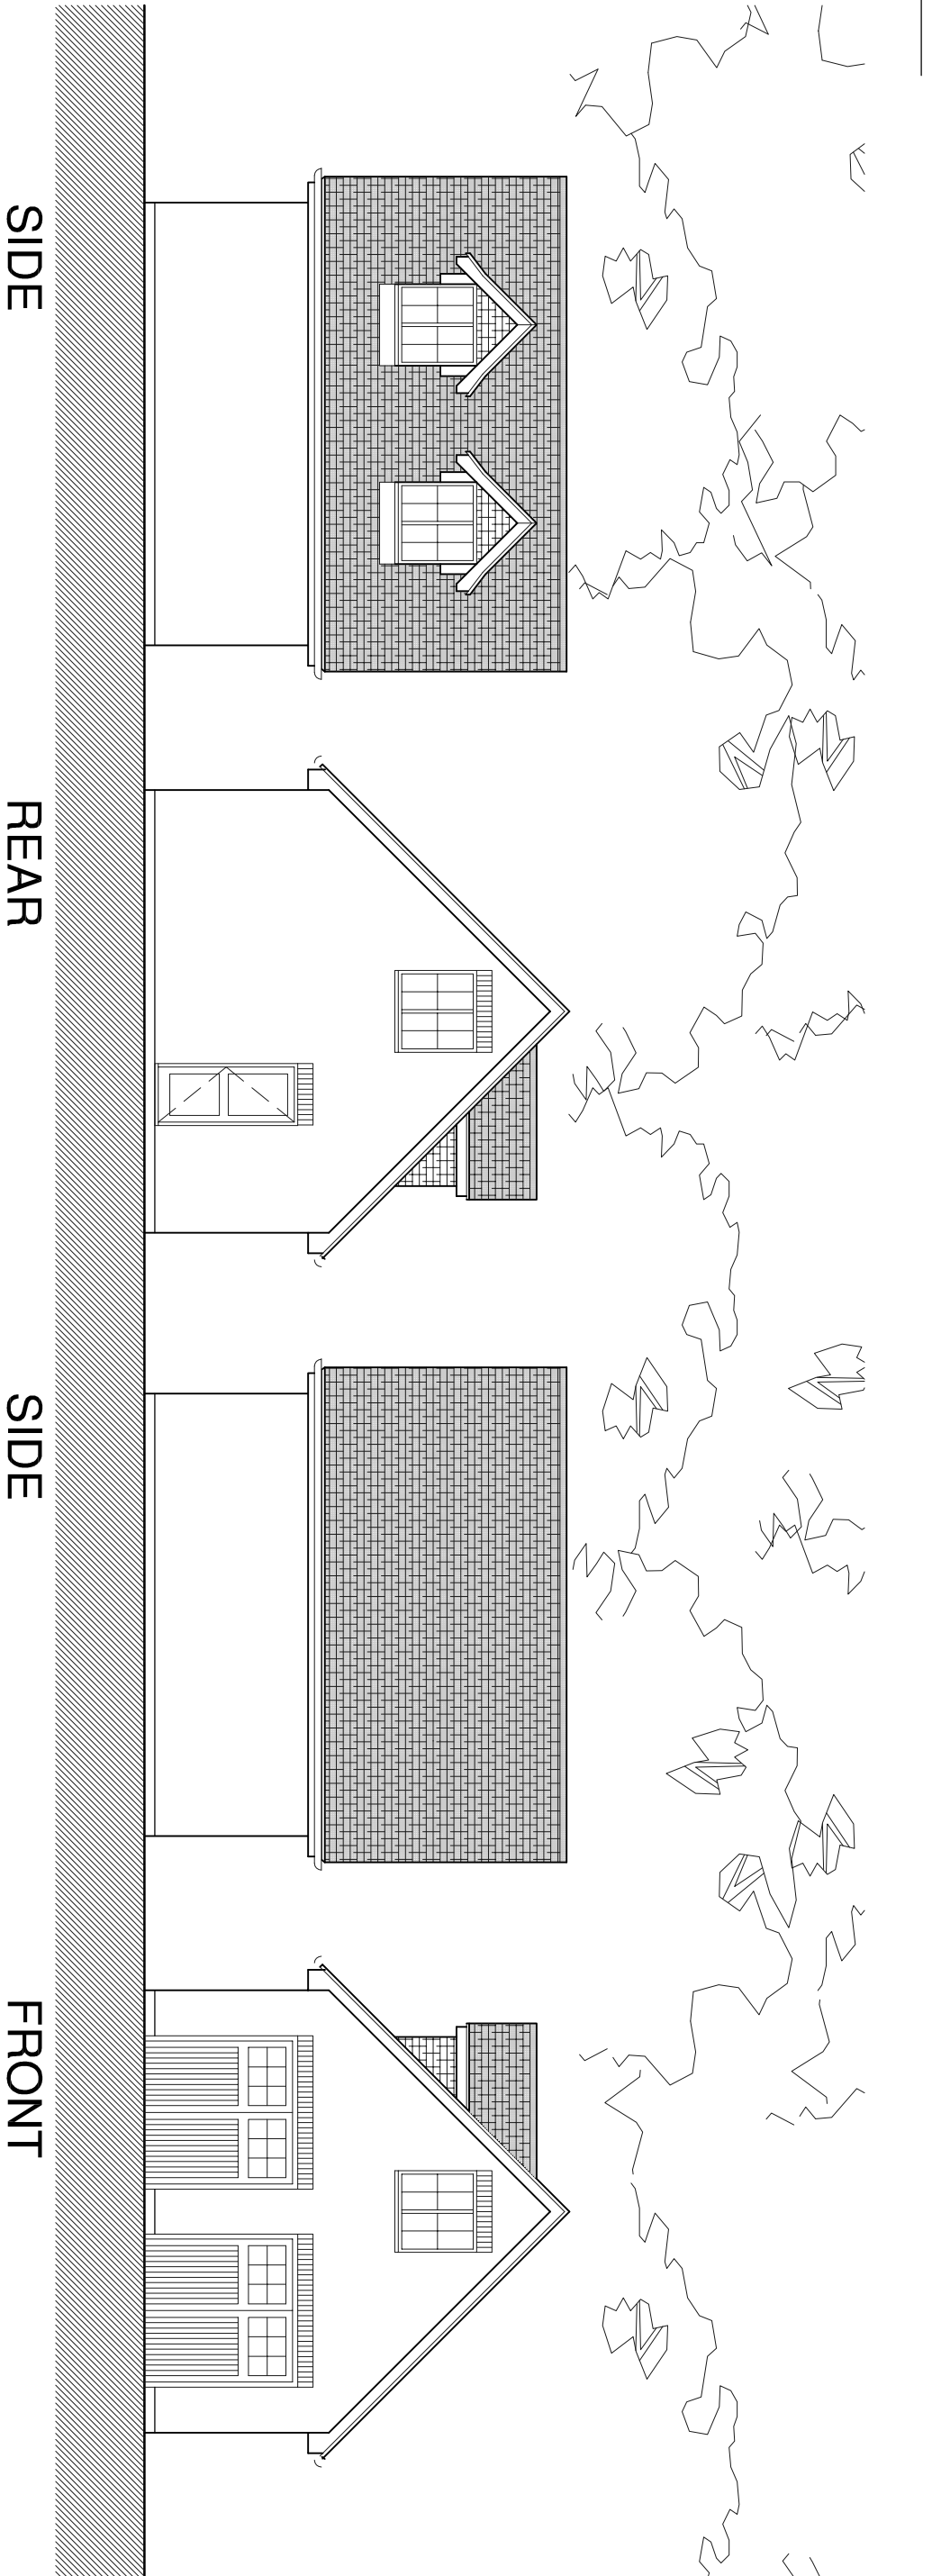

Ground Floor Plan

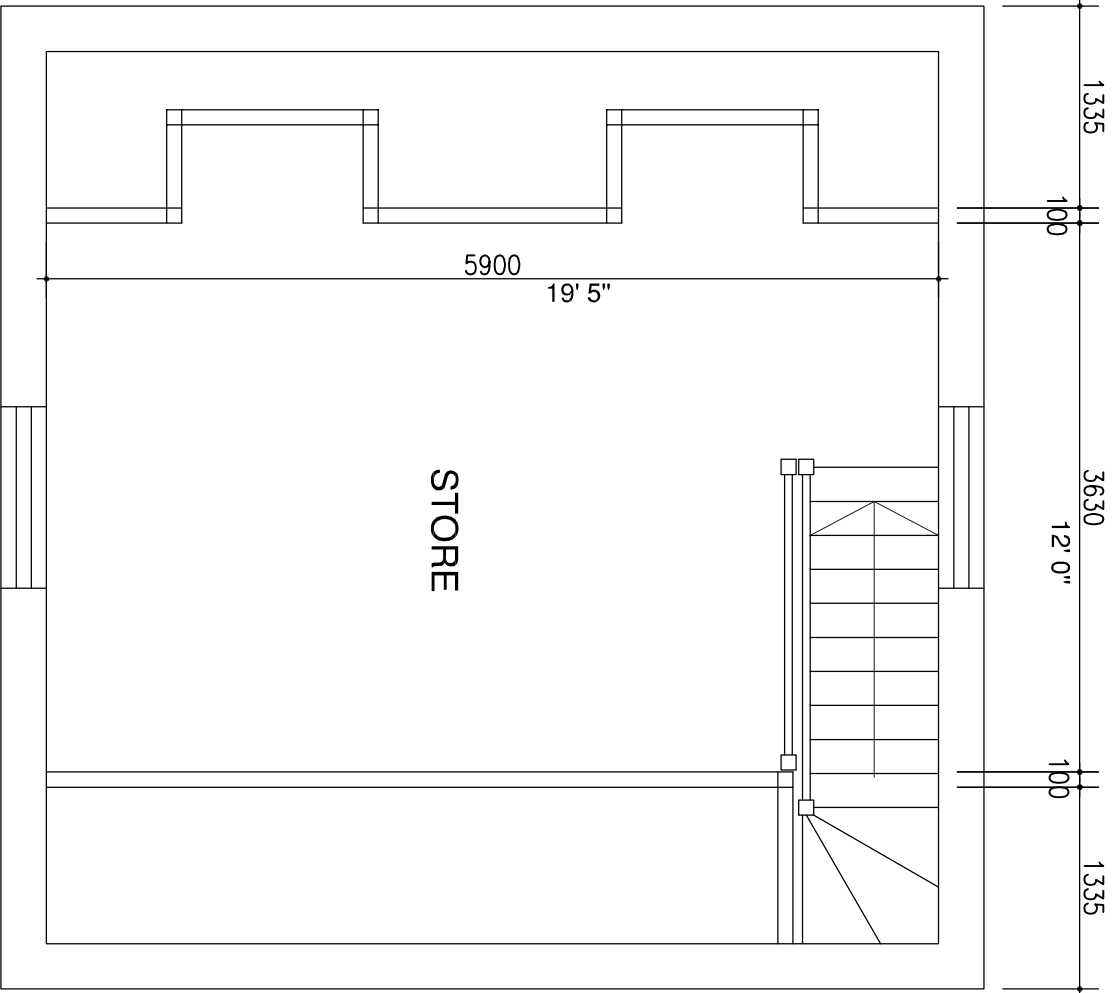

First Floor Plan

A	Garage roof orientation revised	mw 30.10.15	CHK / Date
-	Original issue		
Rev		Dwnr / Date	CHK / Date
This drawing is copyright, and must not be disclosed to third parties without permission			
Scaled dimensions are not to be used for construction			

4 Queensgate
Queens Road
Fareham
Hampshire
PO16 0NW

Tel: 01329 288911
Fax: 01329 221913
E-mail: admin@m2architecture.com

PROJECT
Proposed New Dwelling
7 North Close
Havant

CLIENT
S Bailey & F Askew

DRAWING TITLE
Garage