


**PROPOSED ANNEXE AT
12 GOODWOOD CLOSE, WATERLOOVILLE, PO8 8BG**

DRG No 3

PROPOSED BLOCK PLAN

1:500

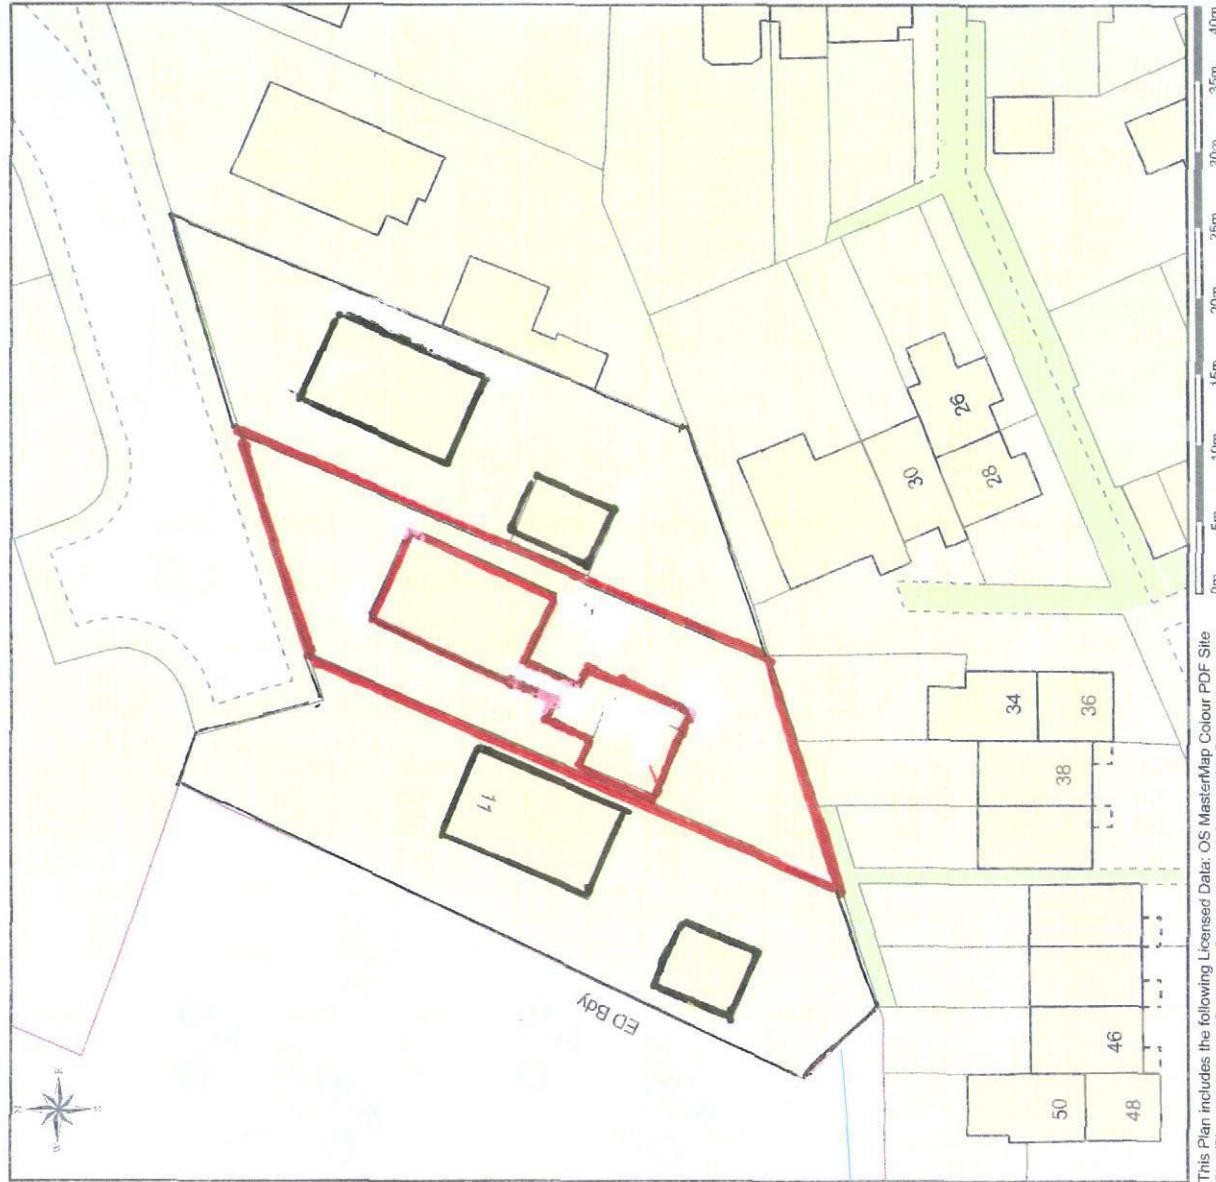

This Plan includes the following Licensed Data: OS MasterMap Colour PDF Site Plan/Block Plan by the Ordnance Survey National Geographic Database and incorporating surveyed revision available at the date of production. Reproduction in whole or in part is prohibited without the prior permission of Ordnance Survey. The representation of a road, track or path is no evidence of a right of way. The representation of features, as lines is no evidence of a property boundary. © Crown copyright and database rights, 2015. Ordnance Survey 0100031673

Scale: 1:500, paper size: A4



plans ahead by **emapsite**

Prepared by: Alexander Tarrant, 04-08-2011