






Proposed Front Elevation 1:100

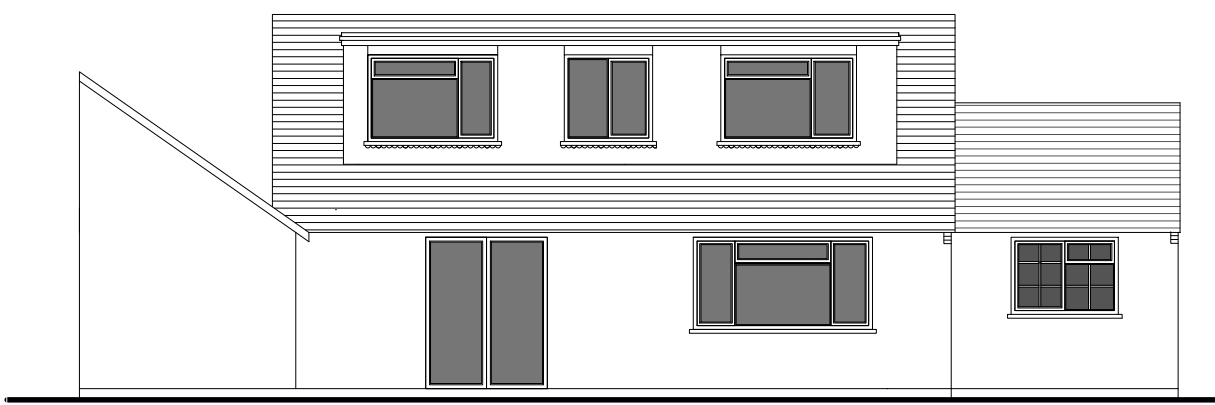



Proposed Rear Elevation 1:100

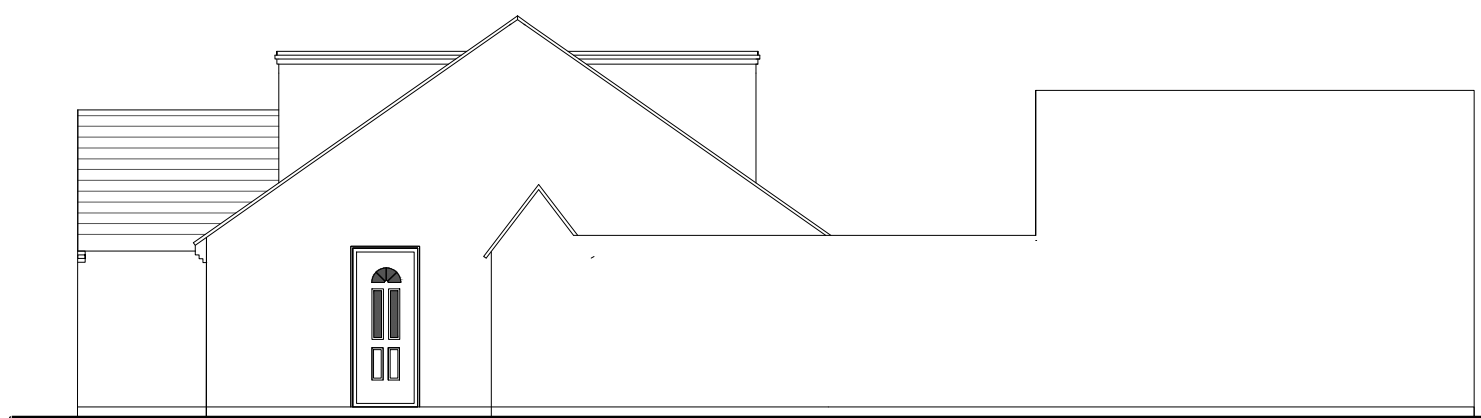


Proposed West Elevation 1:100

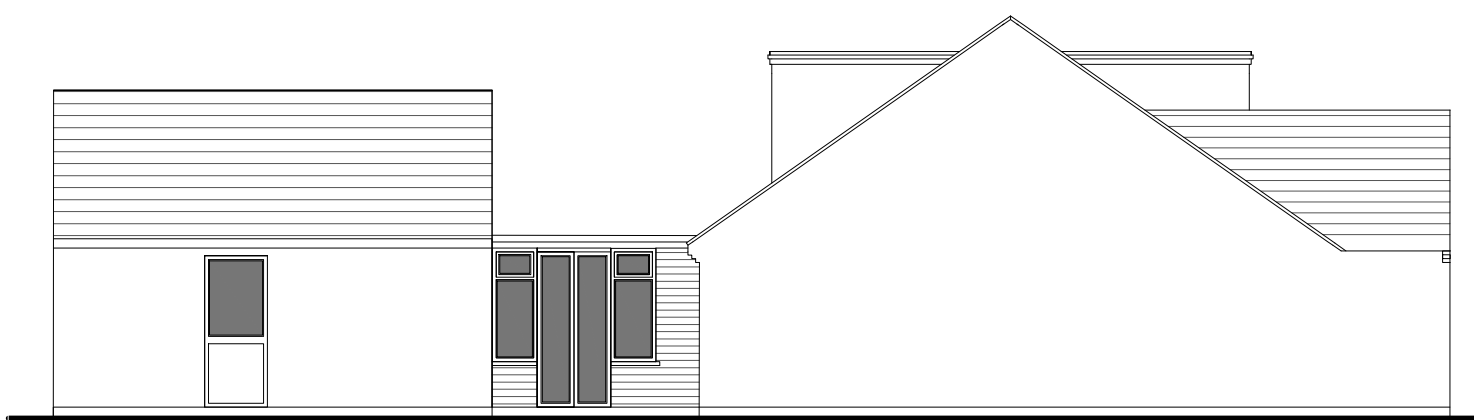


Proposed East Elevation 1:100

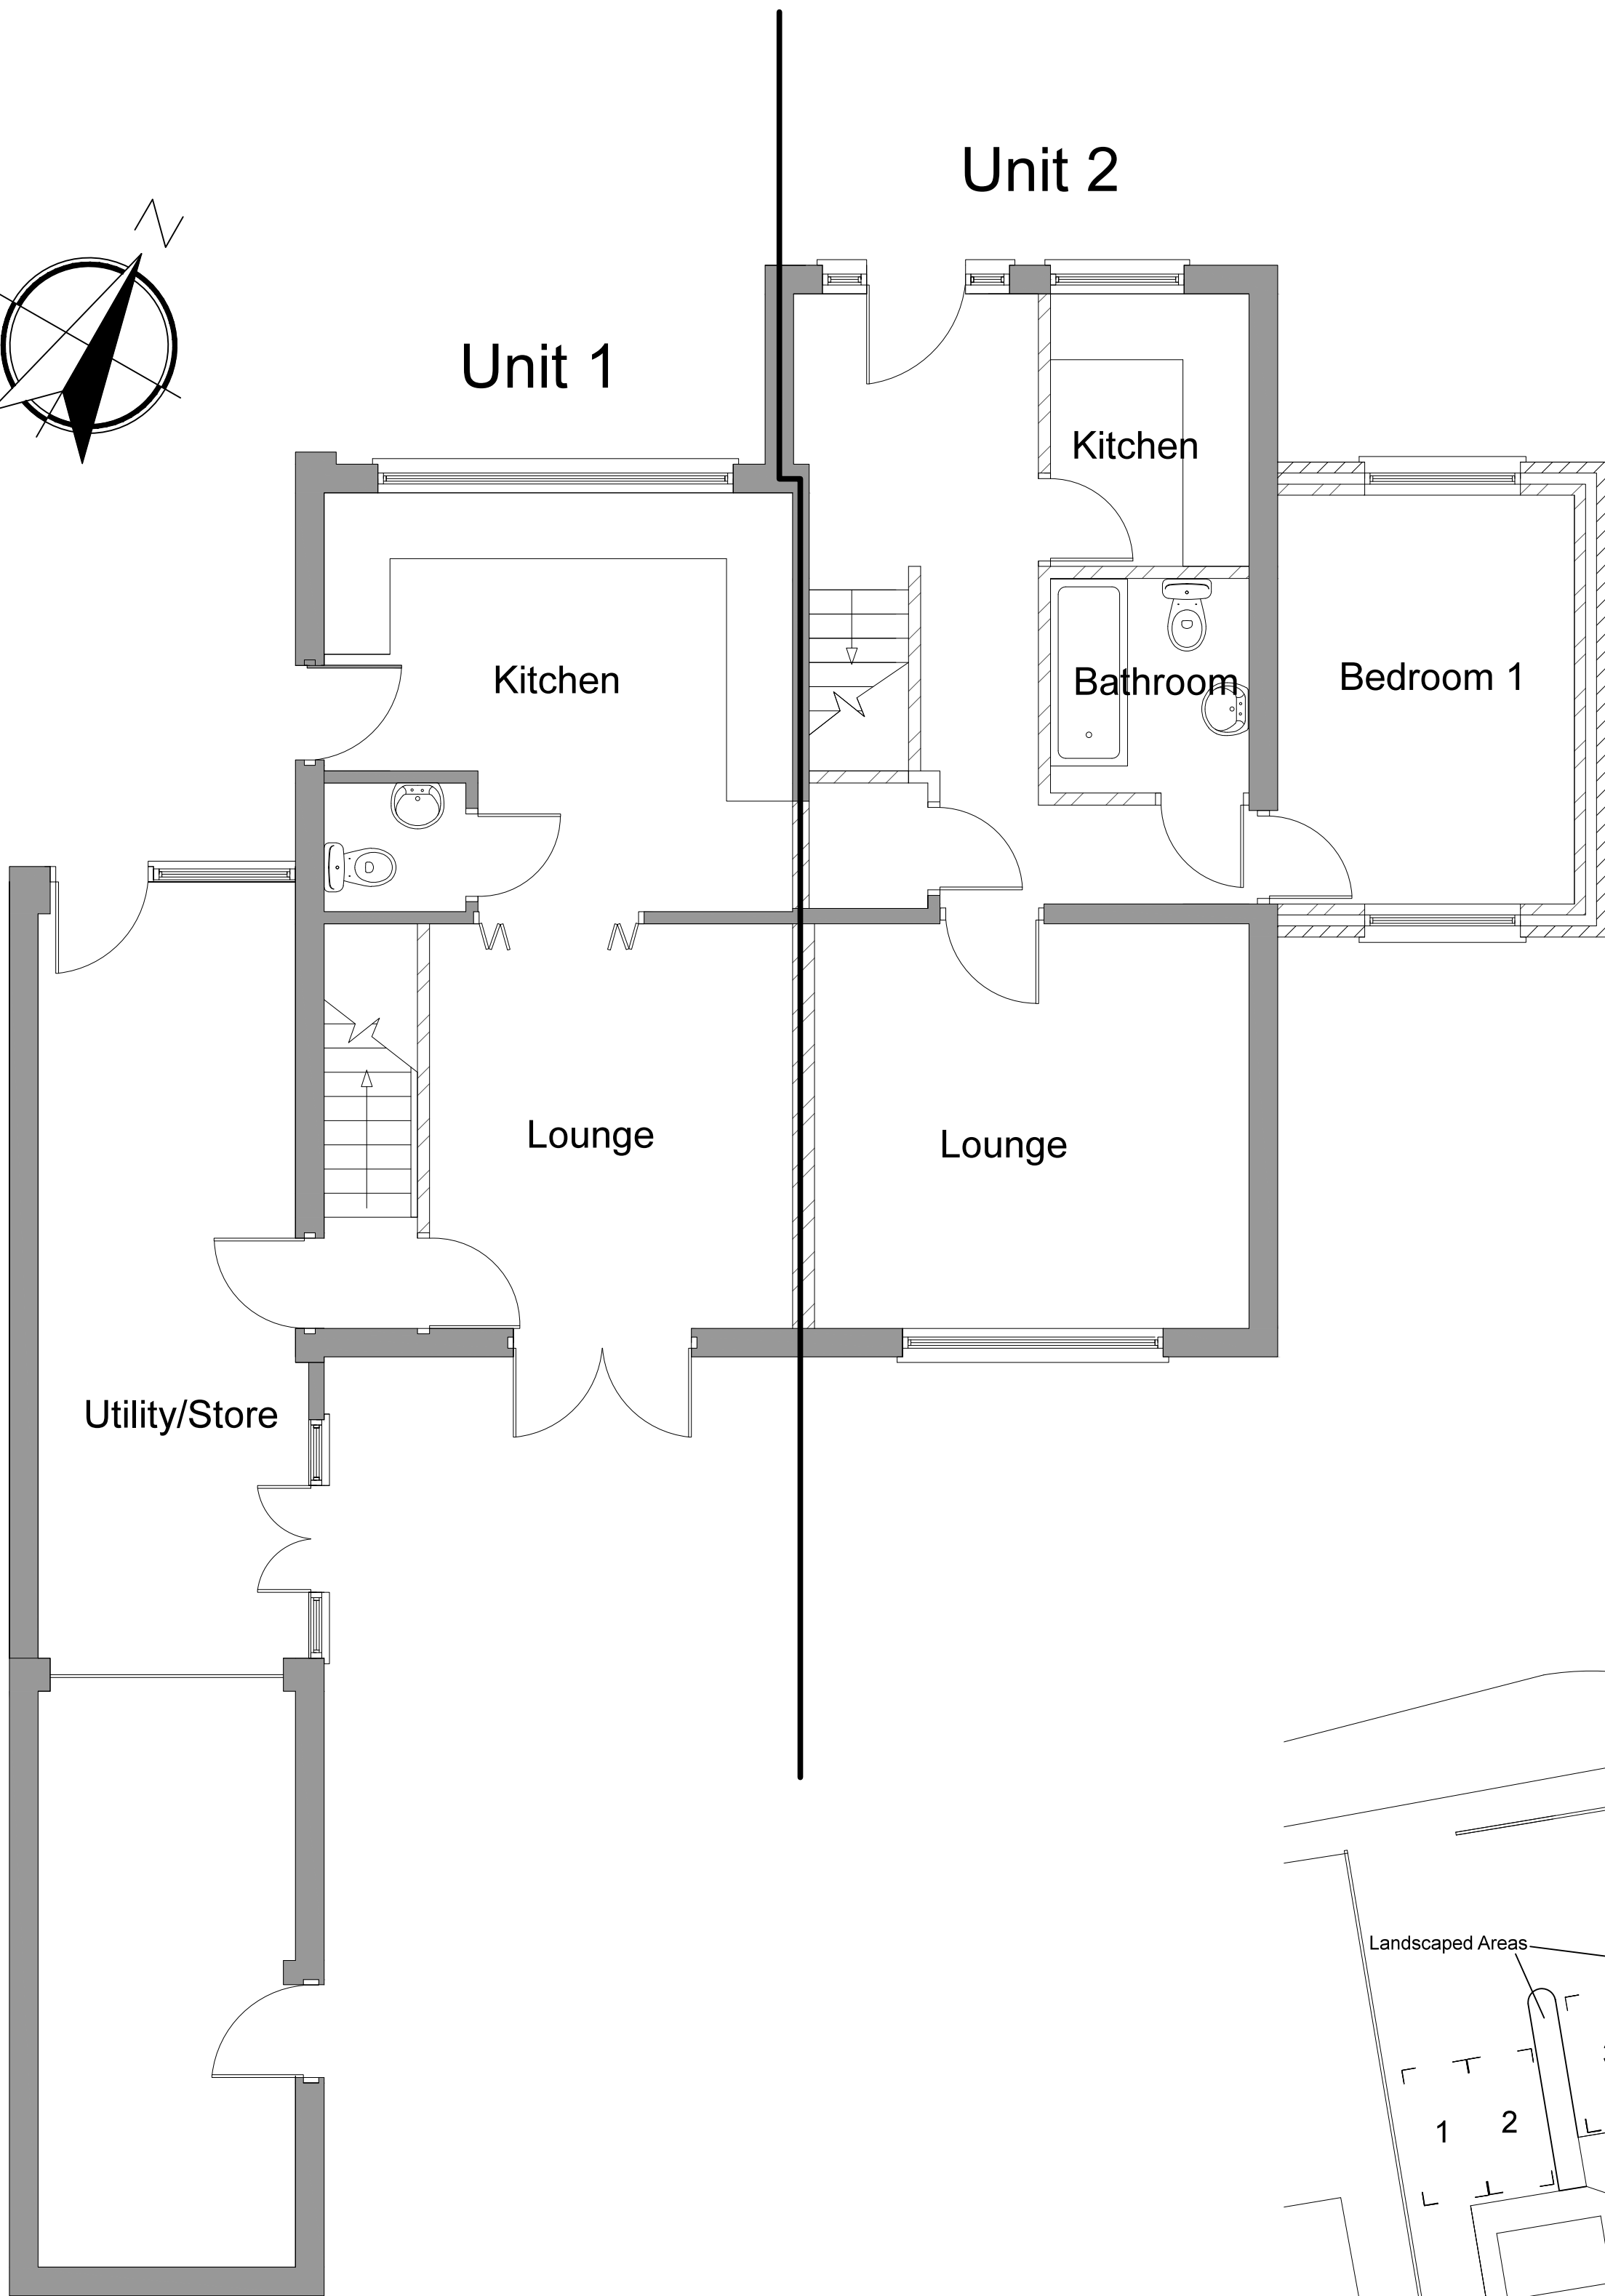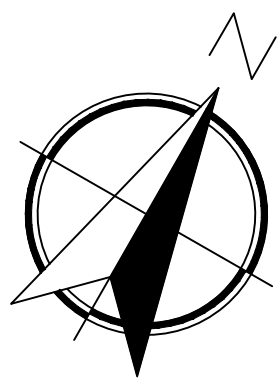


Proposed Ground Floor Plan 1:50

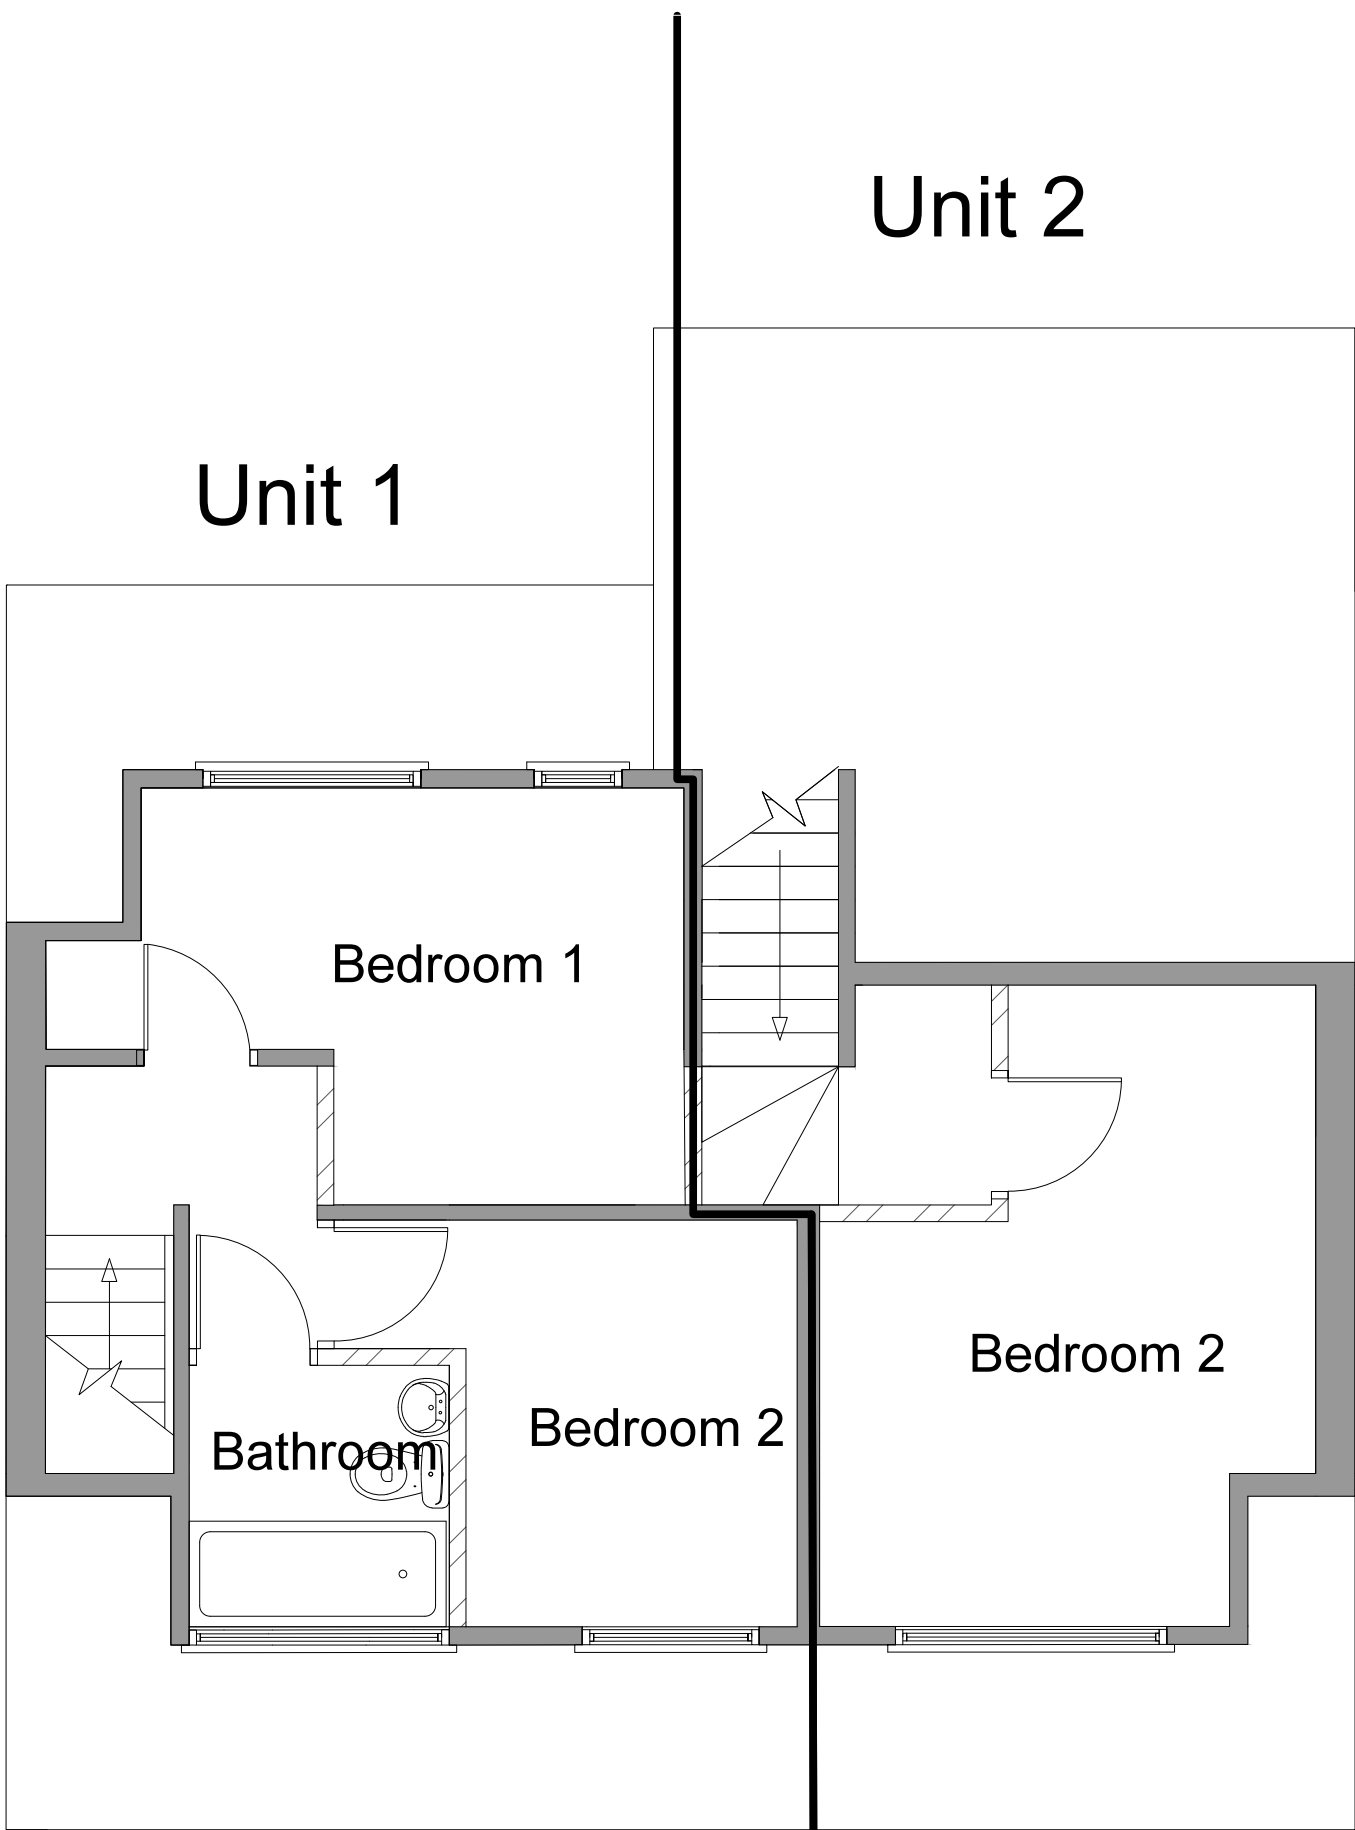

Proposed First Floor Plan 1:50

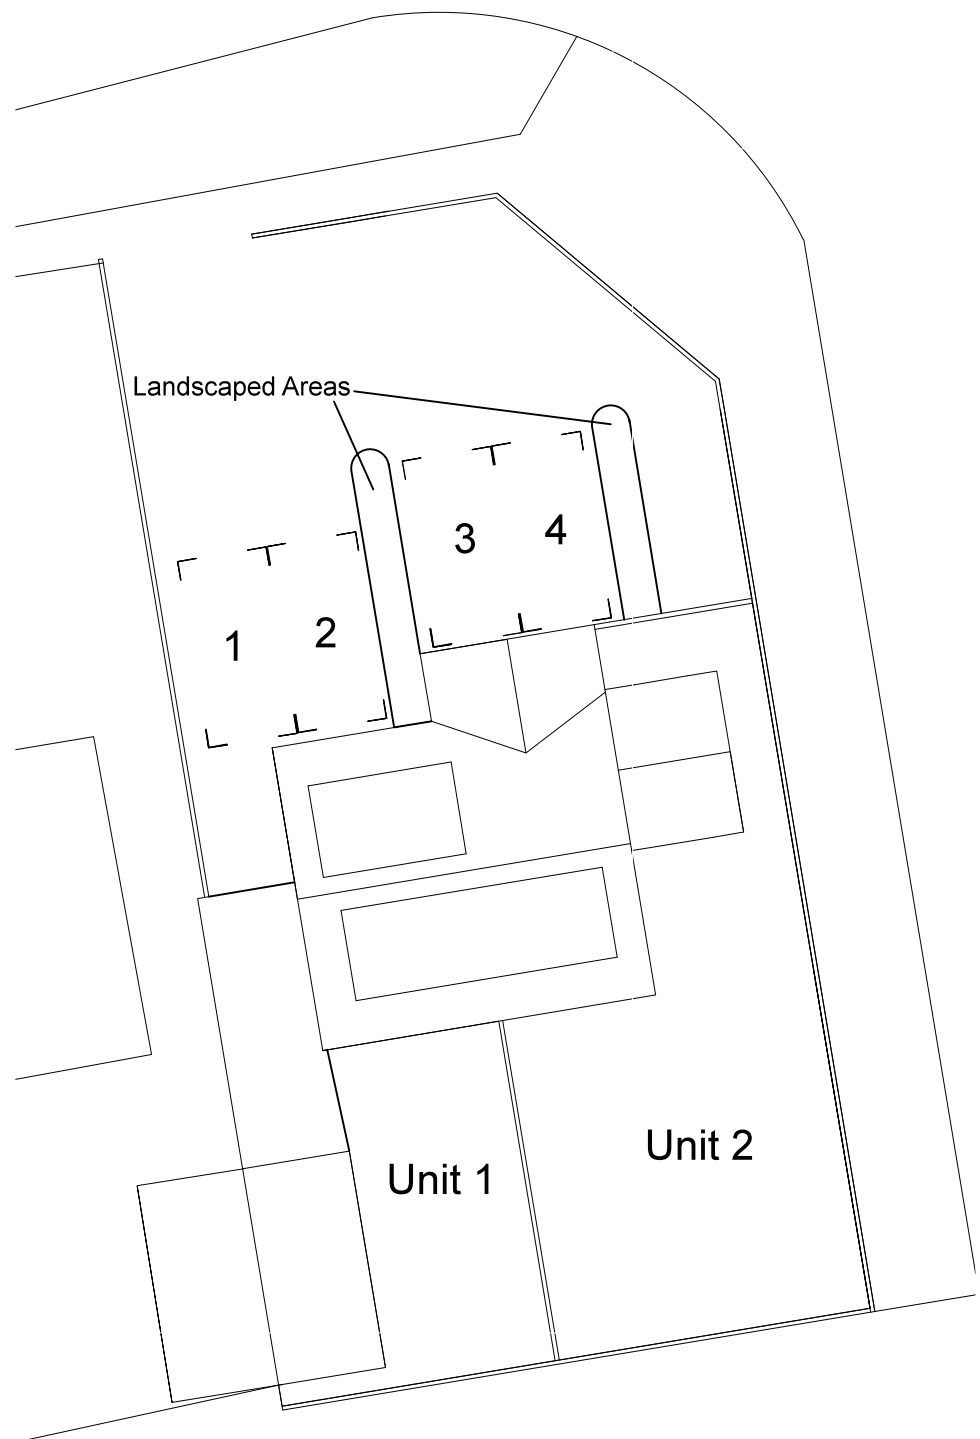

Proposed Site Layout Plan 1:200

 

1:100

D	Altered Parking Layout.	17/08/15
C	Altered Parking Layout. Re-inserted utility/store room	16/08/15
B	Added unit division line.	4/12/2014

REV:	DESCRIPTION:	DATE:
STATUS:		

Bernard E Cole & Partner
8 Love Lane
Romsey
Hampshire
SO51 8DE
Tel: 01794 512264
Fax: 01794 511919

CLIENT:

Mr Wilkinson

SITE: 48 Tournurbury Avenue, Hayling Island			
TITLE: Proposed Plans & Elevations			
SCALE AT A1: AS SHOWN	DATE: 01/12/2014	DRAWN: GJ	CHECKED: QS
PROJECT NO: 5751	DRAWING NO: 02	REVISION: D	