




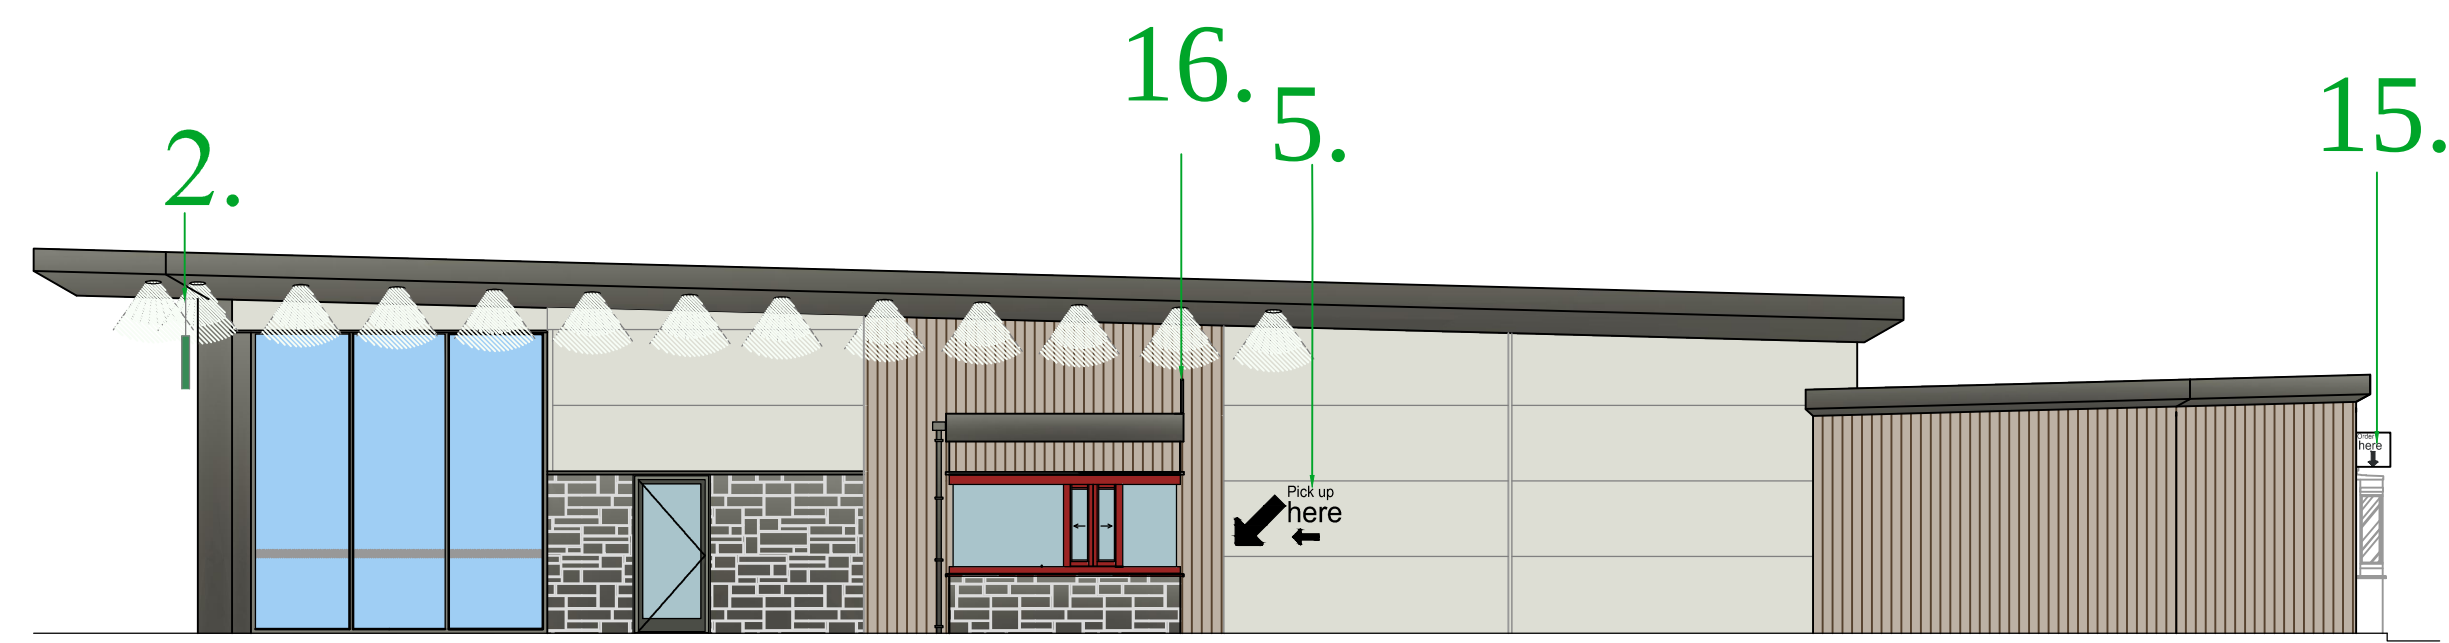


Proposed side elevation A
scale - 1:100 @ A1 / 1:200 @ A3

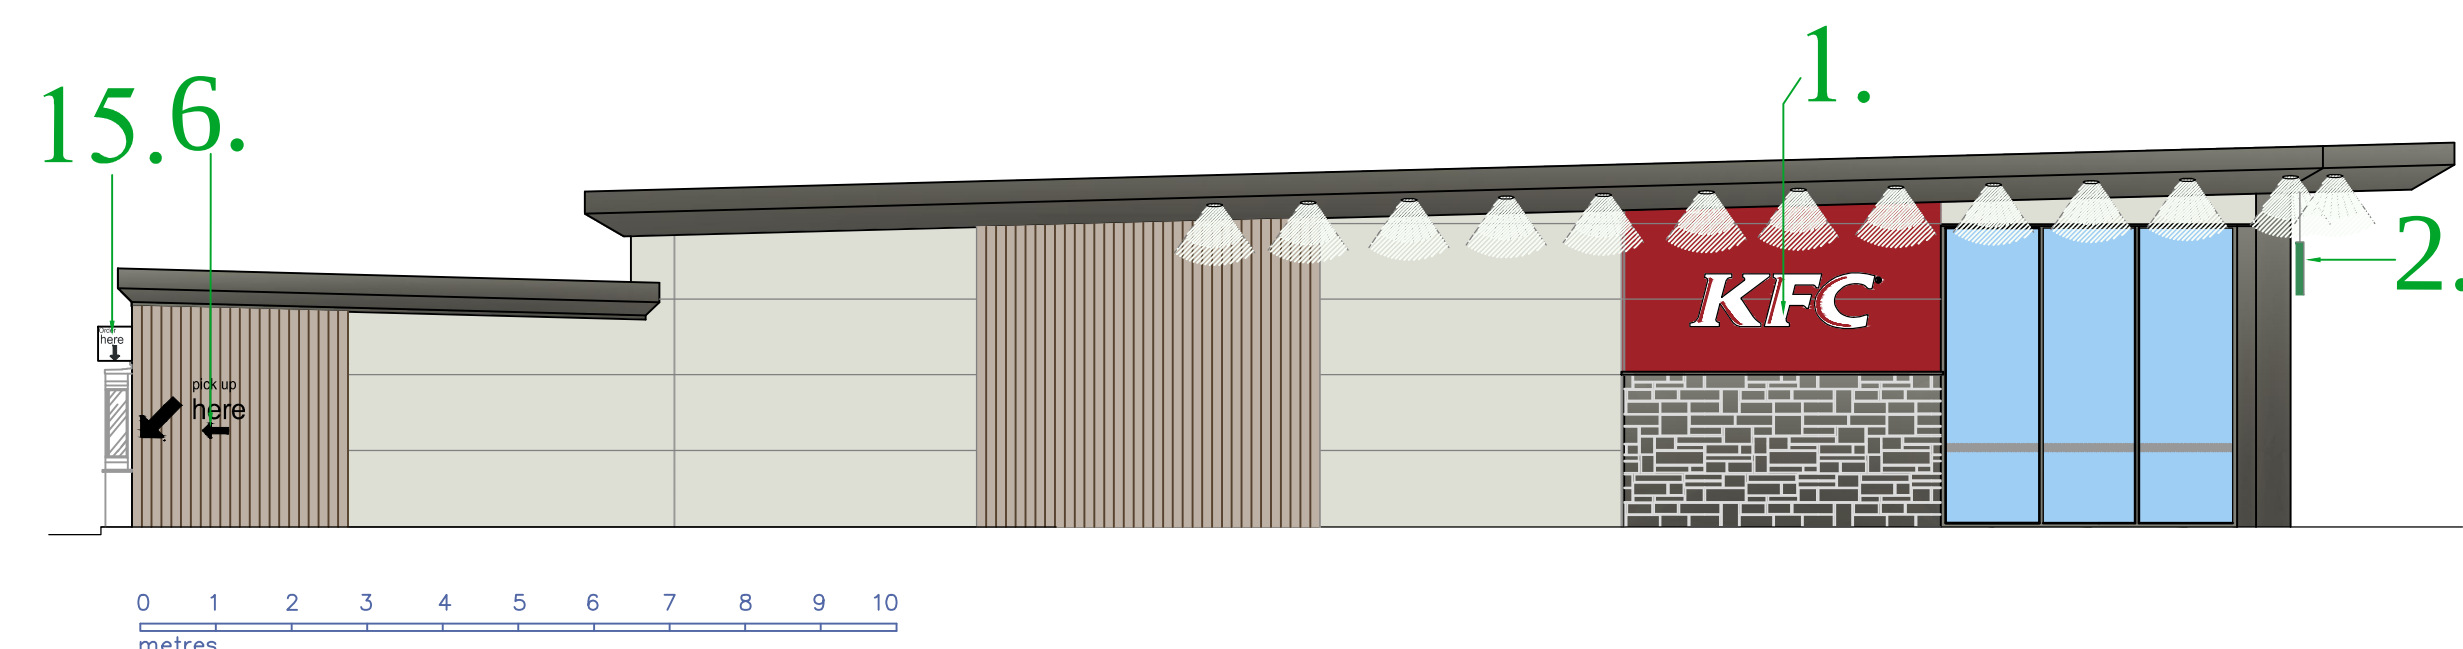


Proposed side elevation B (Facing car park)
scale - 1:100 @ A1 / 1:200 @ A3

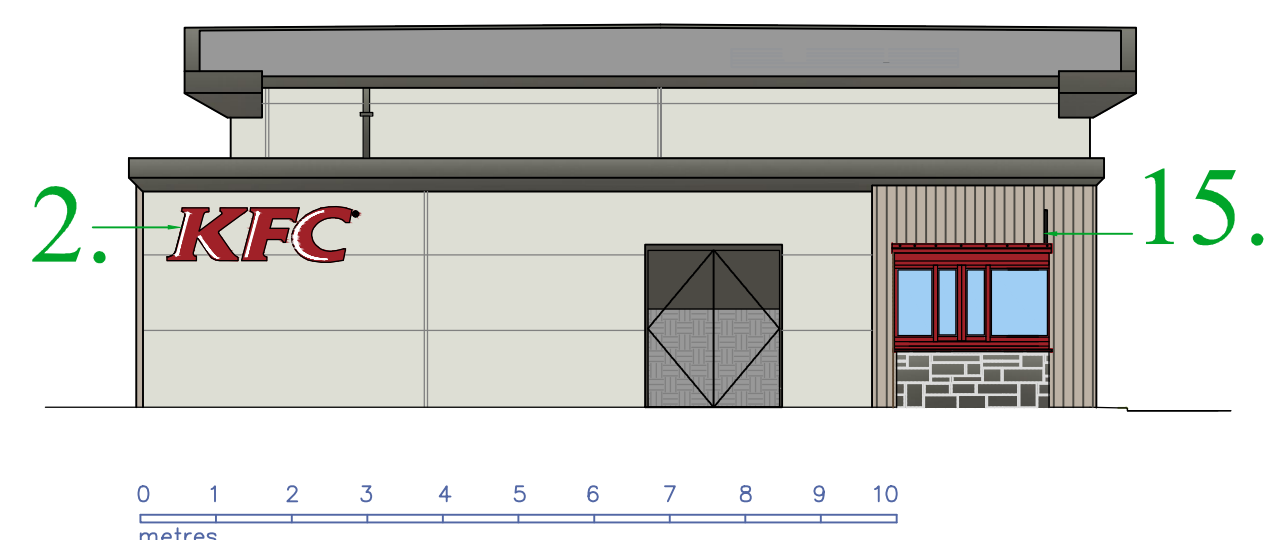

Proposed rear elevation C
scale - 1:100 @ A1 / 1:200 @ A3

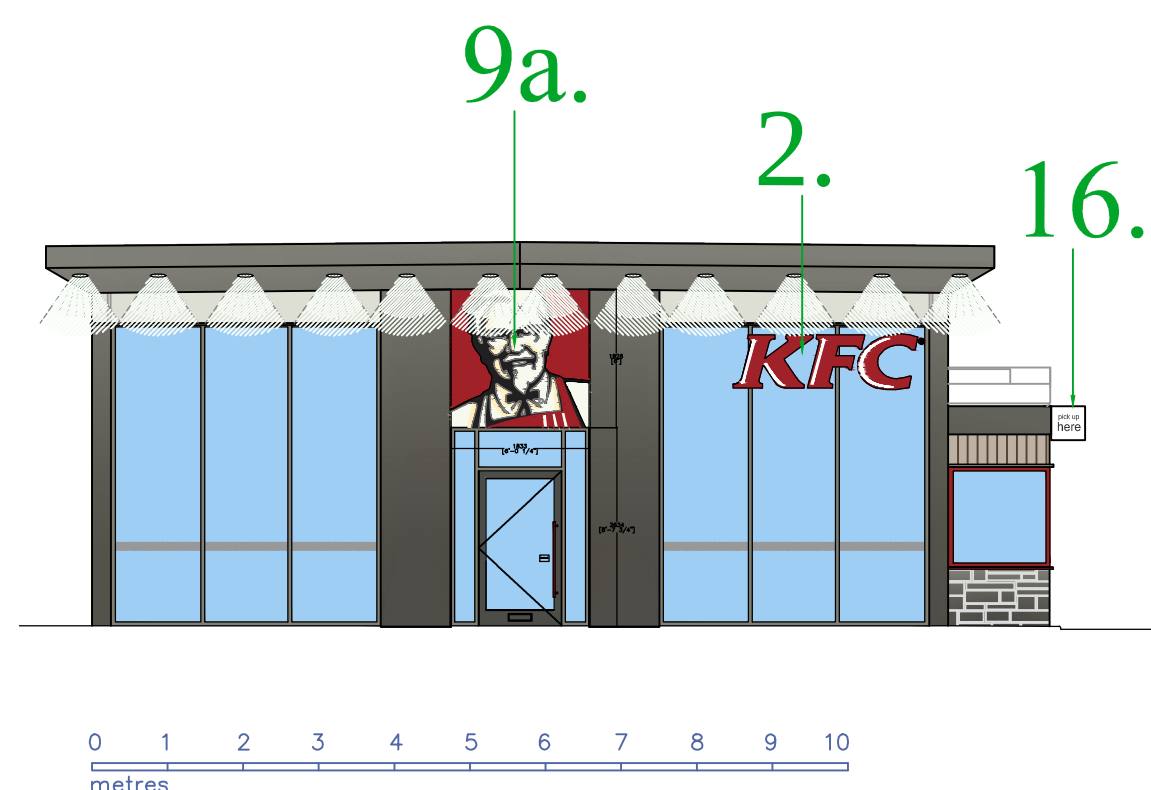

Proposed front elevation D
scale - 1:100 @ A1 / 1:200 @ A3

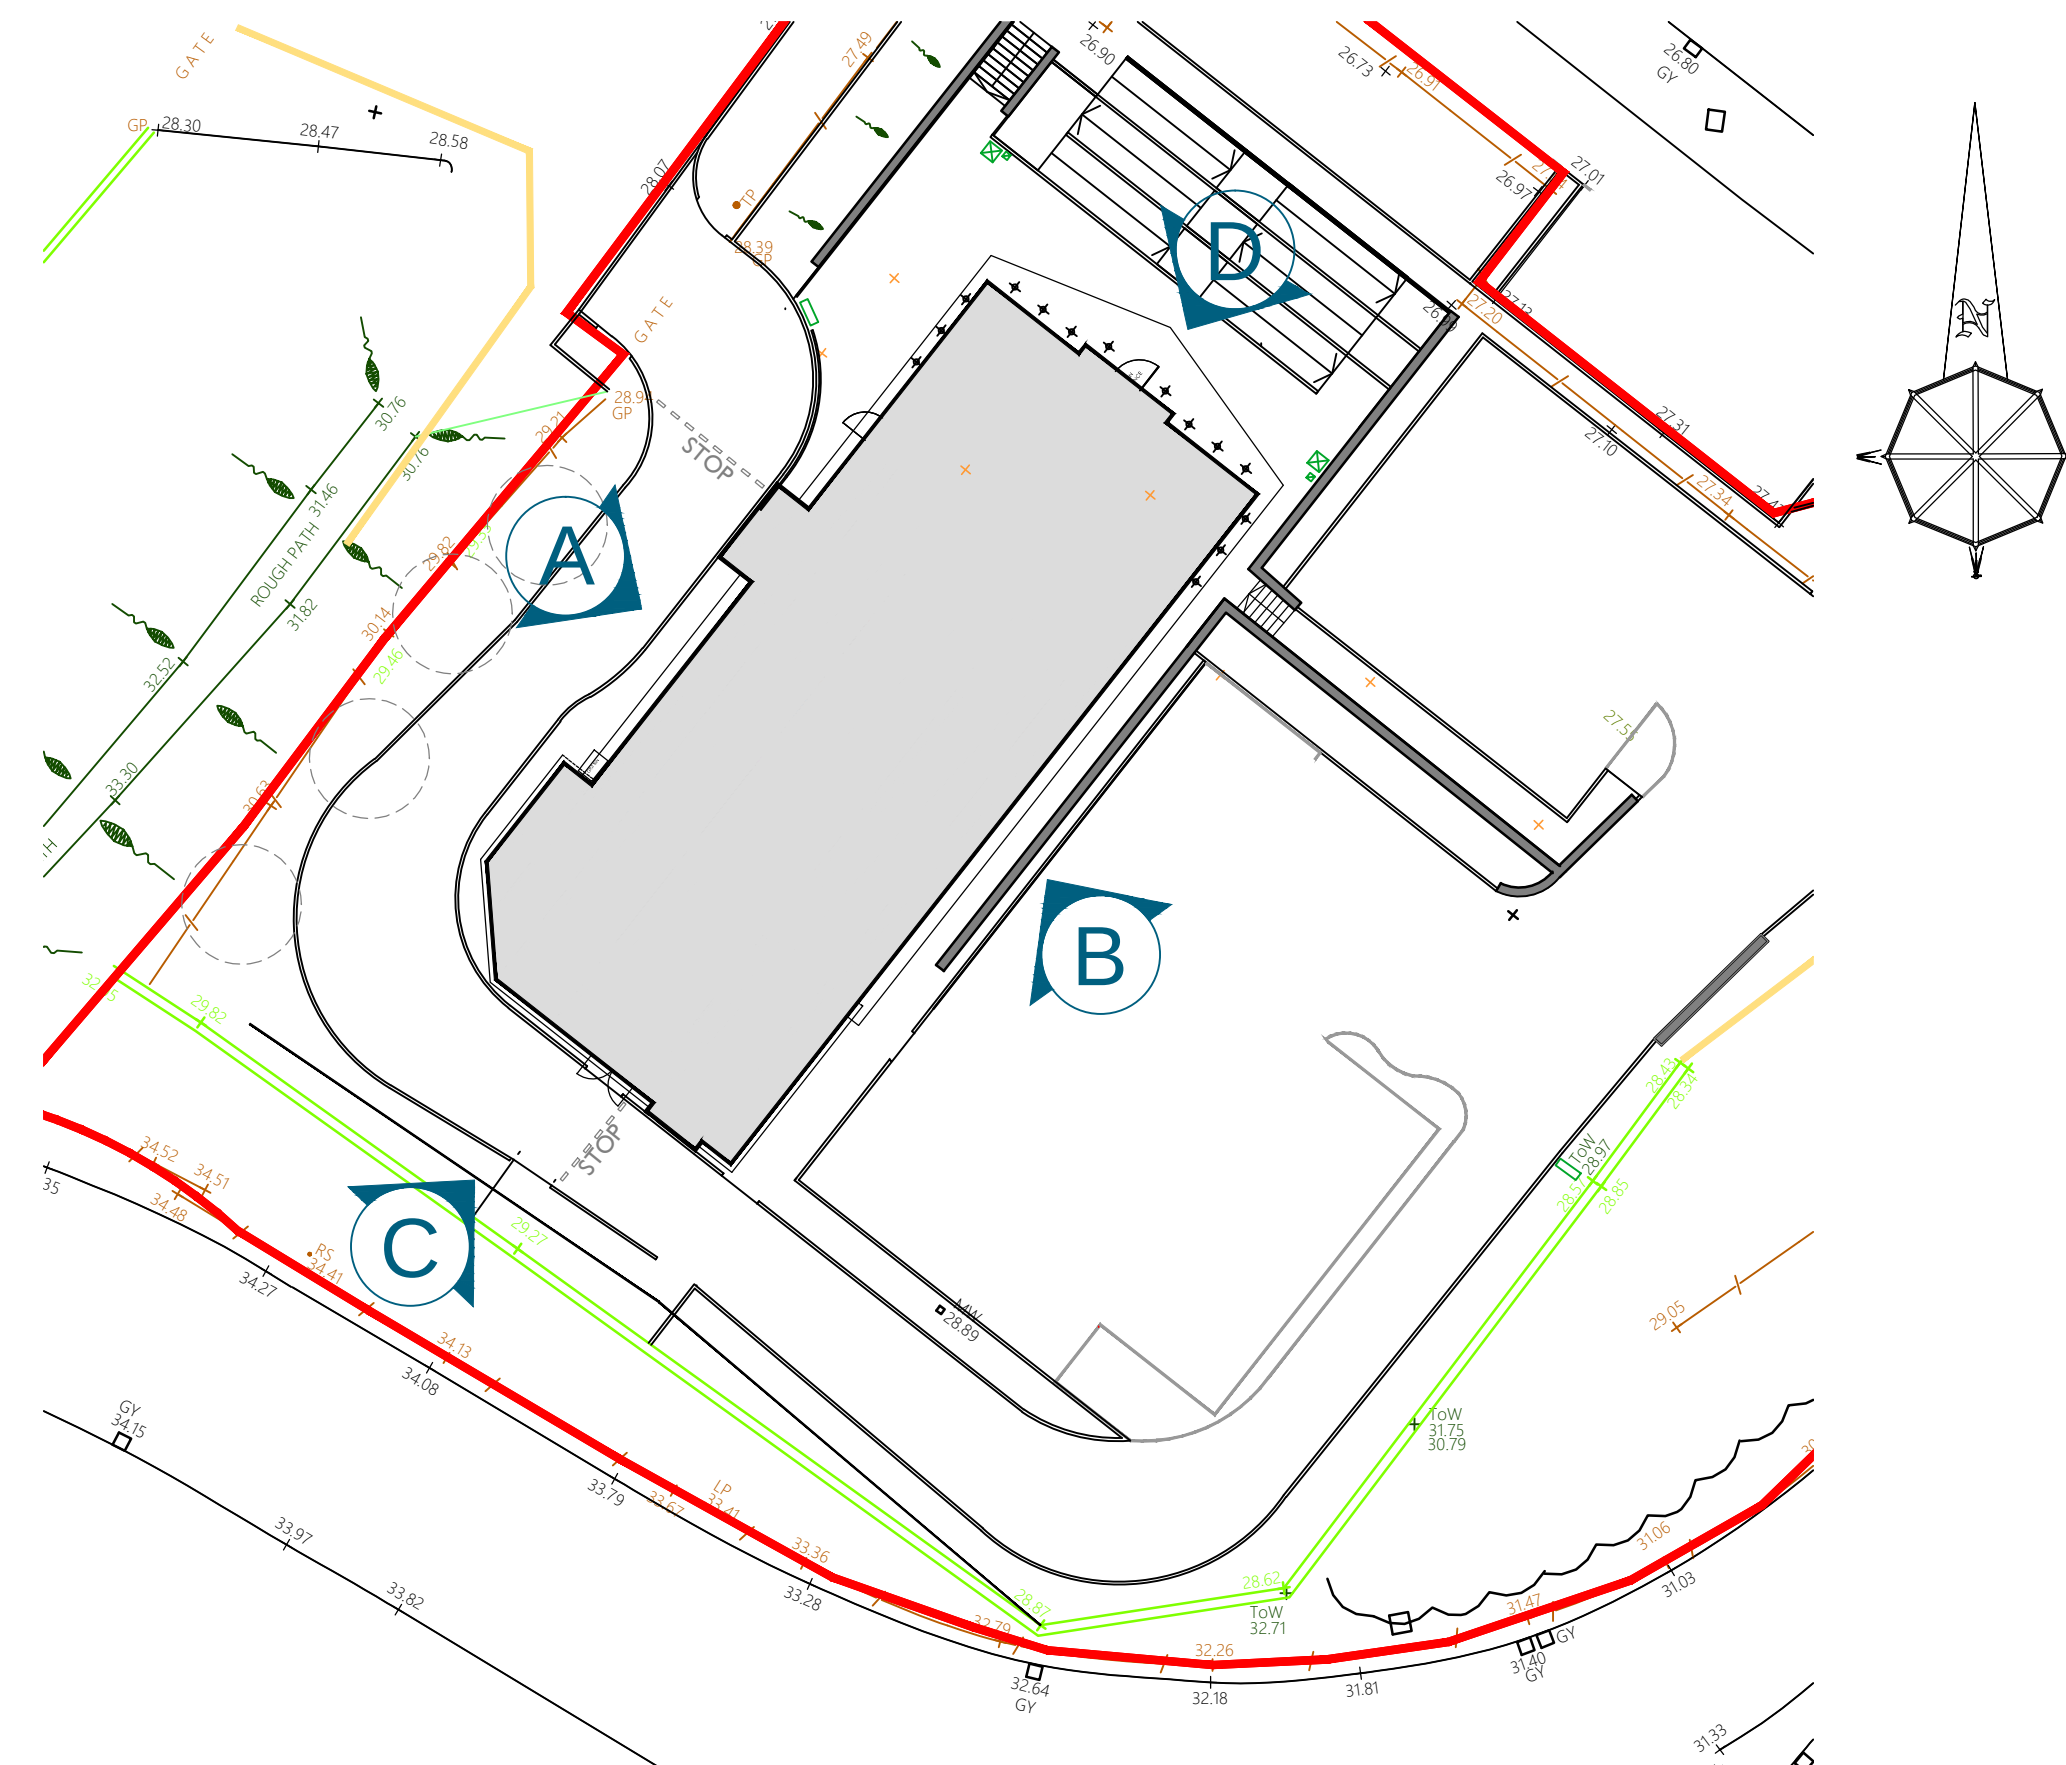

Elevation Key Plan
scale 1:250

SIGNAGE DESIGN SIGNOFF


Name / Title

Signature

Date

ALL DIMENSIONS TO BE CHECKED ON SITE.
DO NOT SCALE FROM THIS DRAWING EXCEPT FOR THE
PURPOSES OF LOCAL AUTHORITY PLANNING

rev	date	description
H	18-10-16	Key plan updated in line with Site plan B122 rev K (NS)
G	14-07-16	Solar panel omitted (NS)
F	23-06-16	key plan updated to match site plan G123 rev H (DT lane widened for mini bus swept path. (NS)
E	21-06-16	key plan updated to match site plan G123 rev G (new path and retaining wall omitted (NS)
D	06-06-16	key plan updated to match site plan G123 rev F (ARS)
C	18-03-16	KFC letters to elevation D off set from centre and moved to the right as requested by DB and NH
B	11-03-16	KFC updated to Distinctive model and signage updated to suit(BF)
A	17-02-16	2no KFC individual letters added to the building as requested by NH (NS)

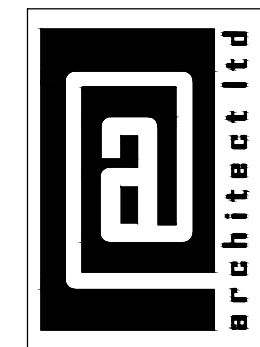

ripon house, suite 7
35 station lane
hornchurch
essex, rm12 6jl
tel.: 01708 477899
fax: 0709 223 4930
e.: office@architect.ltd.uk
web.: www.architect.ltd.uk



NEW BUILD.

store address
KFC BEDHAMPTON

Larchwood Avenue
P09 3QW

drawing title
PROPOSED
Site Plan
and External Elevations with signage

drawn by	checked	date
SS		FEB 16
store no.	scale	
0000	1:100 / 1:200	

drawing no.	revision
0000/2011/B211/14-0062	H

PLANNING