


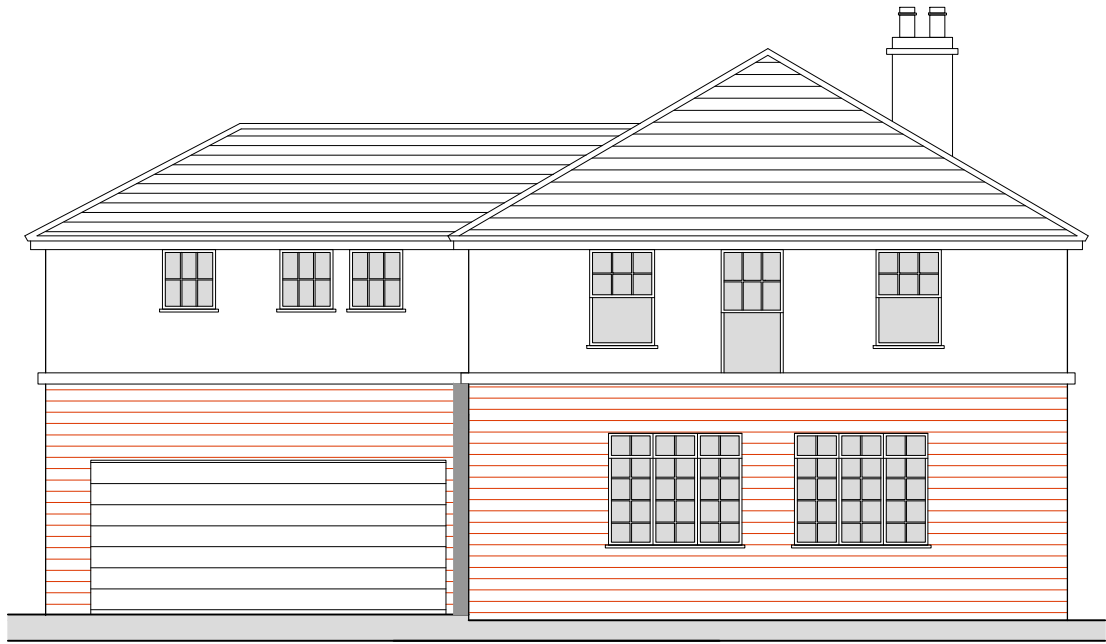

Proposed West Elevation
Scale 1:100

- ▲ 5.470 First Floor Ceiling level
- ▼ 3.010 Finished First Floor level
- ▲ 2.435 Ground Floor Ceiling level (Lounge)
- ▼ 0.150 Finished Ground Floor level (Lounge)



Proposed East Elevation
Scale 1:100

- ▲ 5.470 First Floor Ceiling level
- ▼ 3.010 Finished First Floor level
- ▲ 2.590 Ground Floor Ceiling level (Kitchen)
- ▼ 0.150 Finished Ground Floor level (Kitchen)

C	01.09.16	Window Fenestration	NM	JM
B	23.08.16	Planning Revisions	NM	JM
A	21.07.16	Issued for Planning	CJ	JM
Rev	Date	Description	By	PM

REVISIONS



Design Team Studios LLP
Copyright Reserved
Check Dimensions on Site

© Crown copyright and database rights (2015)
Ordnance Survey 0100031673
© Local Government Information House Limited copyright and database rights (2015) 0100031673

PROJECT
Whitefriars
15 Alexandra Avenue
CLIENT
Petro Henning

Scale @ A3: 1:100
Date: © July 2016

Drawn by: CJ
Checked by: JM

DRAWING TITLE
Proposed Elevations
East and West

DRAWING NUMBER:
262.P105_C



City Office (Design Drawn)
The Clock Tower, Great Southsea Street at Castle Road
Southsea, Portsmouth, Hants, PO5 3BY
Tel: 02392 837149



E: info@designteamstudios.com
W: www.designteamstudios.com

DRAWING STATUS:
Planning

REVISION:
C