

Subject to Design Development.


Subject to Statutory Approvals.

Subject to survey

Where applicable this drawing is to be read in conjunction with other consultants drawings and with the specification.

All dimensions to be checked on site prior to commencement of work.

Exact size and location of Rainwater pipes to be confirmed by sub-contractor

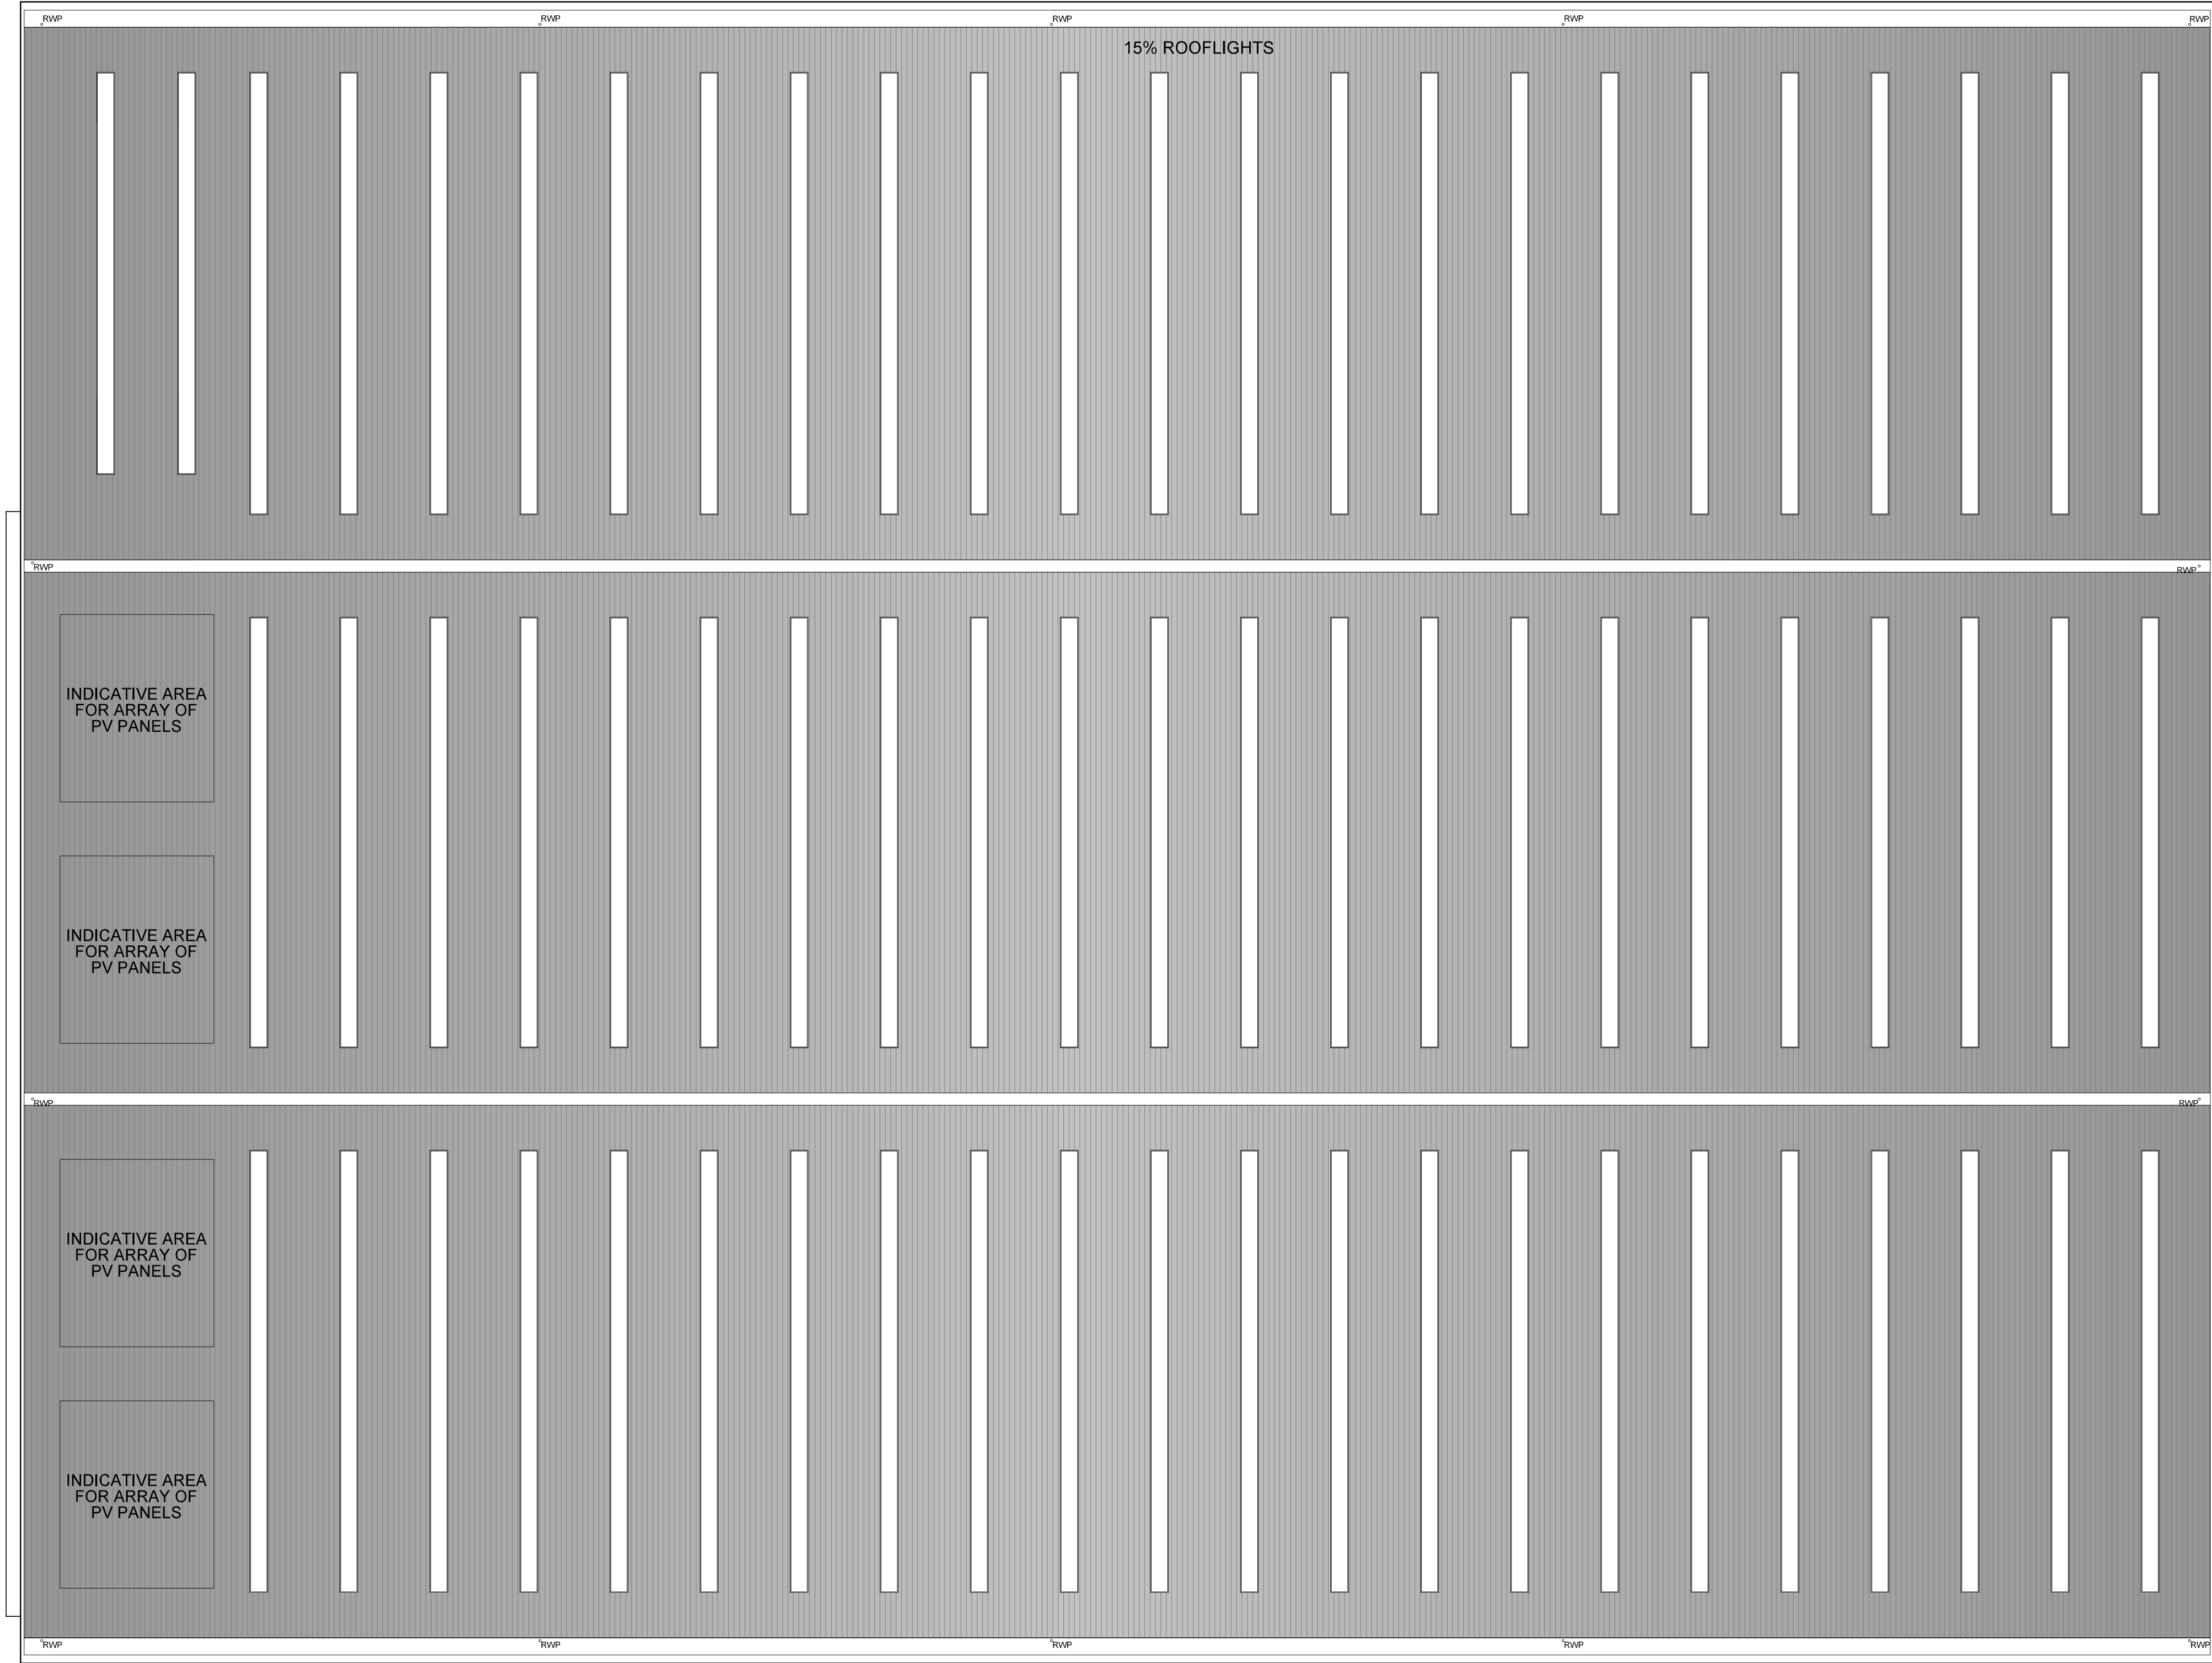

A	Indicative area of PV panels note added	SM	25.07.2016
Rev	Description	Chkd	Date

Peer House
8 -14 Venulam Street
London WC1X 8LZ

tel +44(0)20 7400 2120

enquiries@cornisharchitects.com
www.cornisharchitects.com

cornisharchitects

Project
**VELOCITY
STANBRIDGE ROAD
HAVANT**

Drg Title
Roof Plan

Status
PLANNING

0 10 m

Scale
1:200 @ A1

Date
12/07/2016

Drg No
14021 / TP / 029

Rev
A