




External cladding: extent (as shown) to be finished Farrow & Ball ref: Railings (external satin finish)

New trough light: required finished to match external decorated cladding (F&B Railings). LED lighting max. 60 lumens.

External branding: to be finished Farrow & Ball ref: All White (external satin finish)

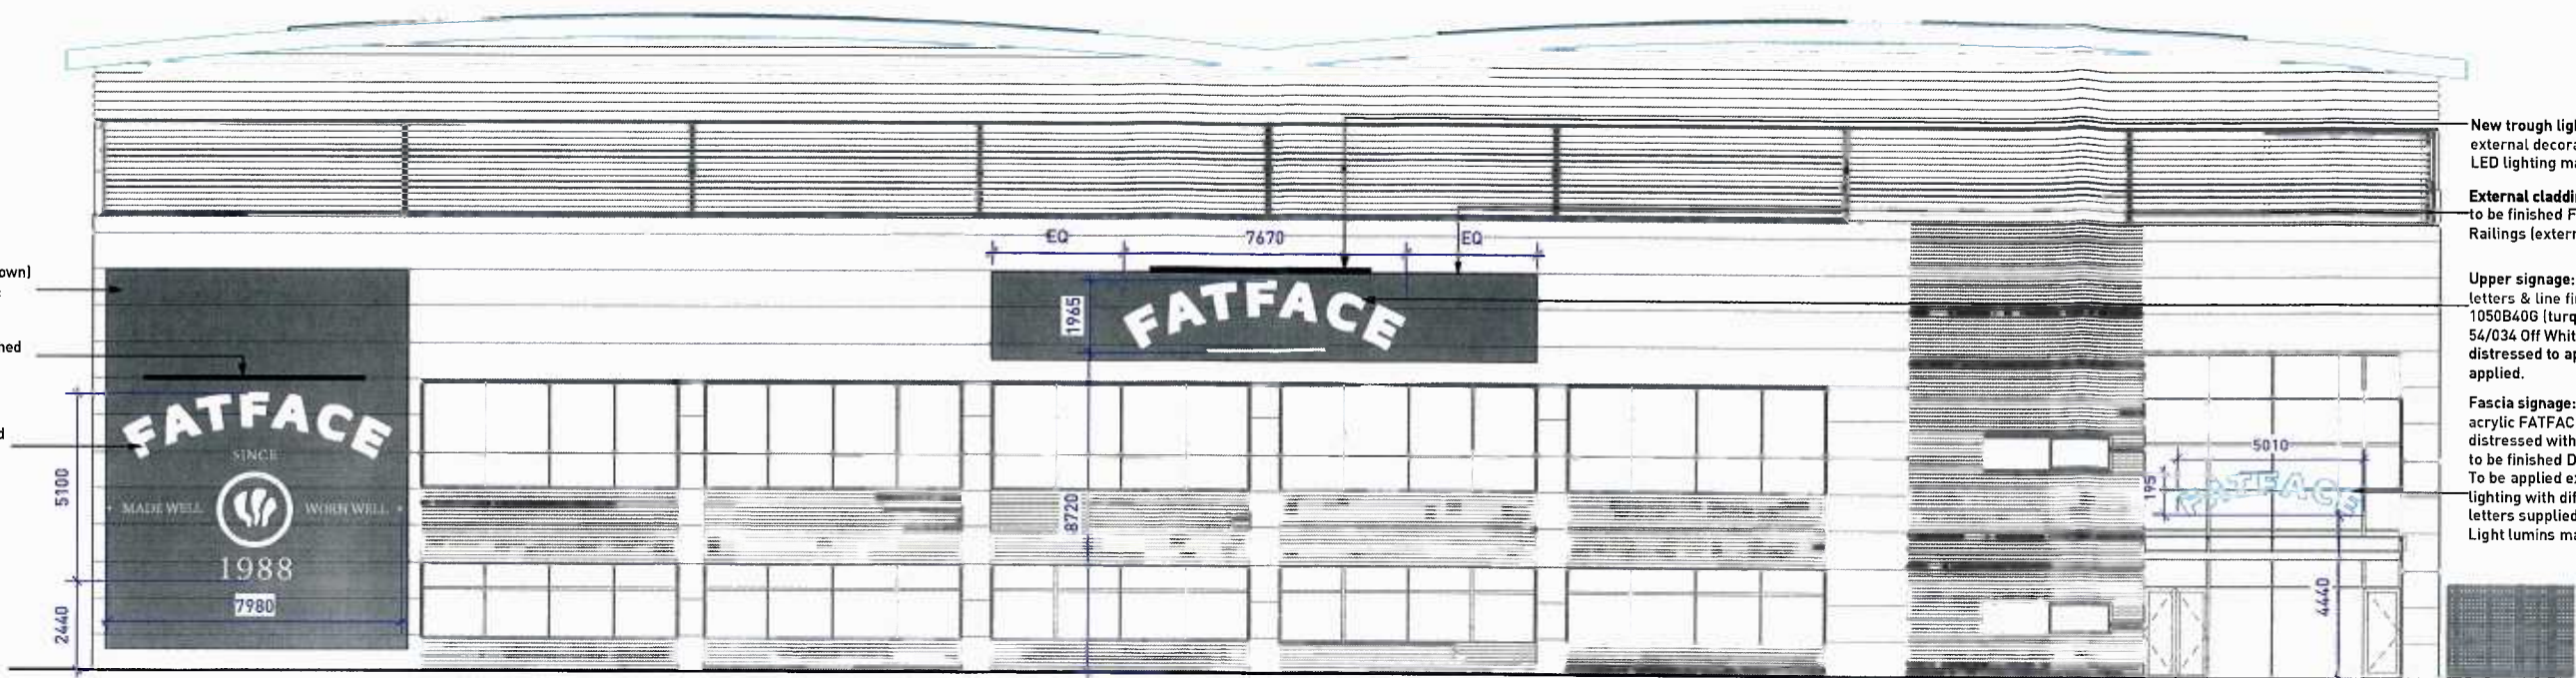

NORTH ELEVATION

New trough light: required finished to match external decorated cladding (F&B Railings). LED lighting max. 60 lumens.

External cladding: extent (as shown) to be finished Farrow & Ball ref: Railings (external satin finish)

Upper signage: to be 12mm timber FATFACE letters & line finished base coat Dulux ref: 1050B406 (turquoise) & top coat Dulux ref: 10YY 54/034 Off White external satin finish. To be distressed to appear worn & matt lacquer applied.

Fascia signage: internally illuminated 50mm acrylic FATFACE letters finished white distressed with 1mm aluminium 50mm return to be finished Dulux ref: 1050B406 (turquoise). To be applied externally to glazing. LED rope lighting with diffuser to be housed to rear of letters supplied & fitted by lighting supplier. Light lumens max. 150 lumens.



EAST ELEVATION

New trough light: required finished to match external decorated cladding (F&B Railings). LED lighting max. 60 lumens.


External branding: to be finished Farrow & Ball ref: All White (external satin finish)

External cladding: extent (as shown) to be finished Farrow & Ball ref: Railings (external satin finish)

New trough light: required finished to match external decorated cladding (F&B Railings). LED lighting max. 60 lumens.

External branding: to be finished Farrow & Ball ref: All White (external satin finish)

External cladding: extent (as shown) to be finished Farrow & Ball ref: Railings (external satin finish)

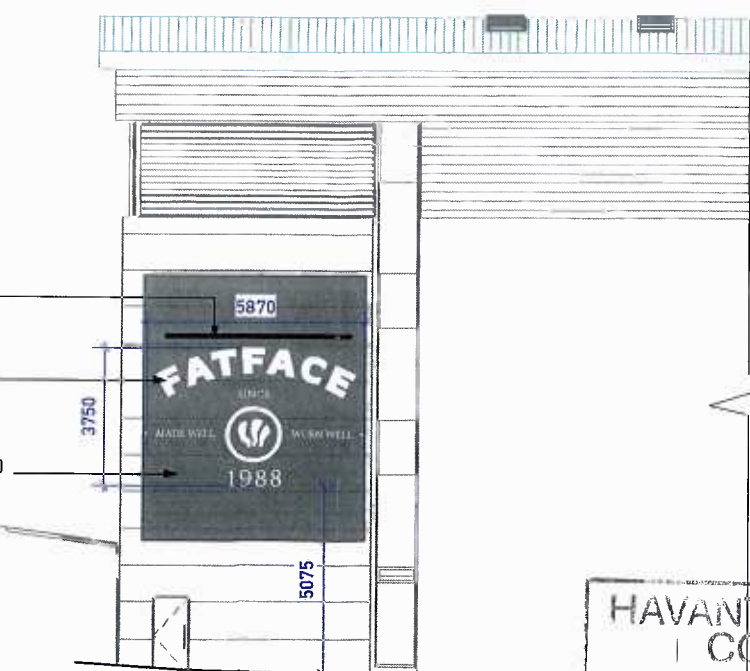

WEST ELEVATION

HAVANT BOROUGH
COUNCIL

22 OCT 2015

RECEIVED

PHASE 1

30.09.15

SCALE: 1:100@A1/1:200@A3

