



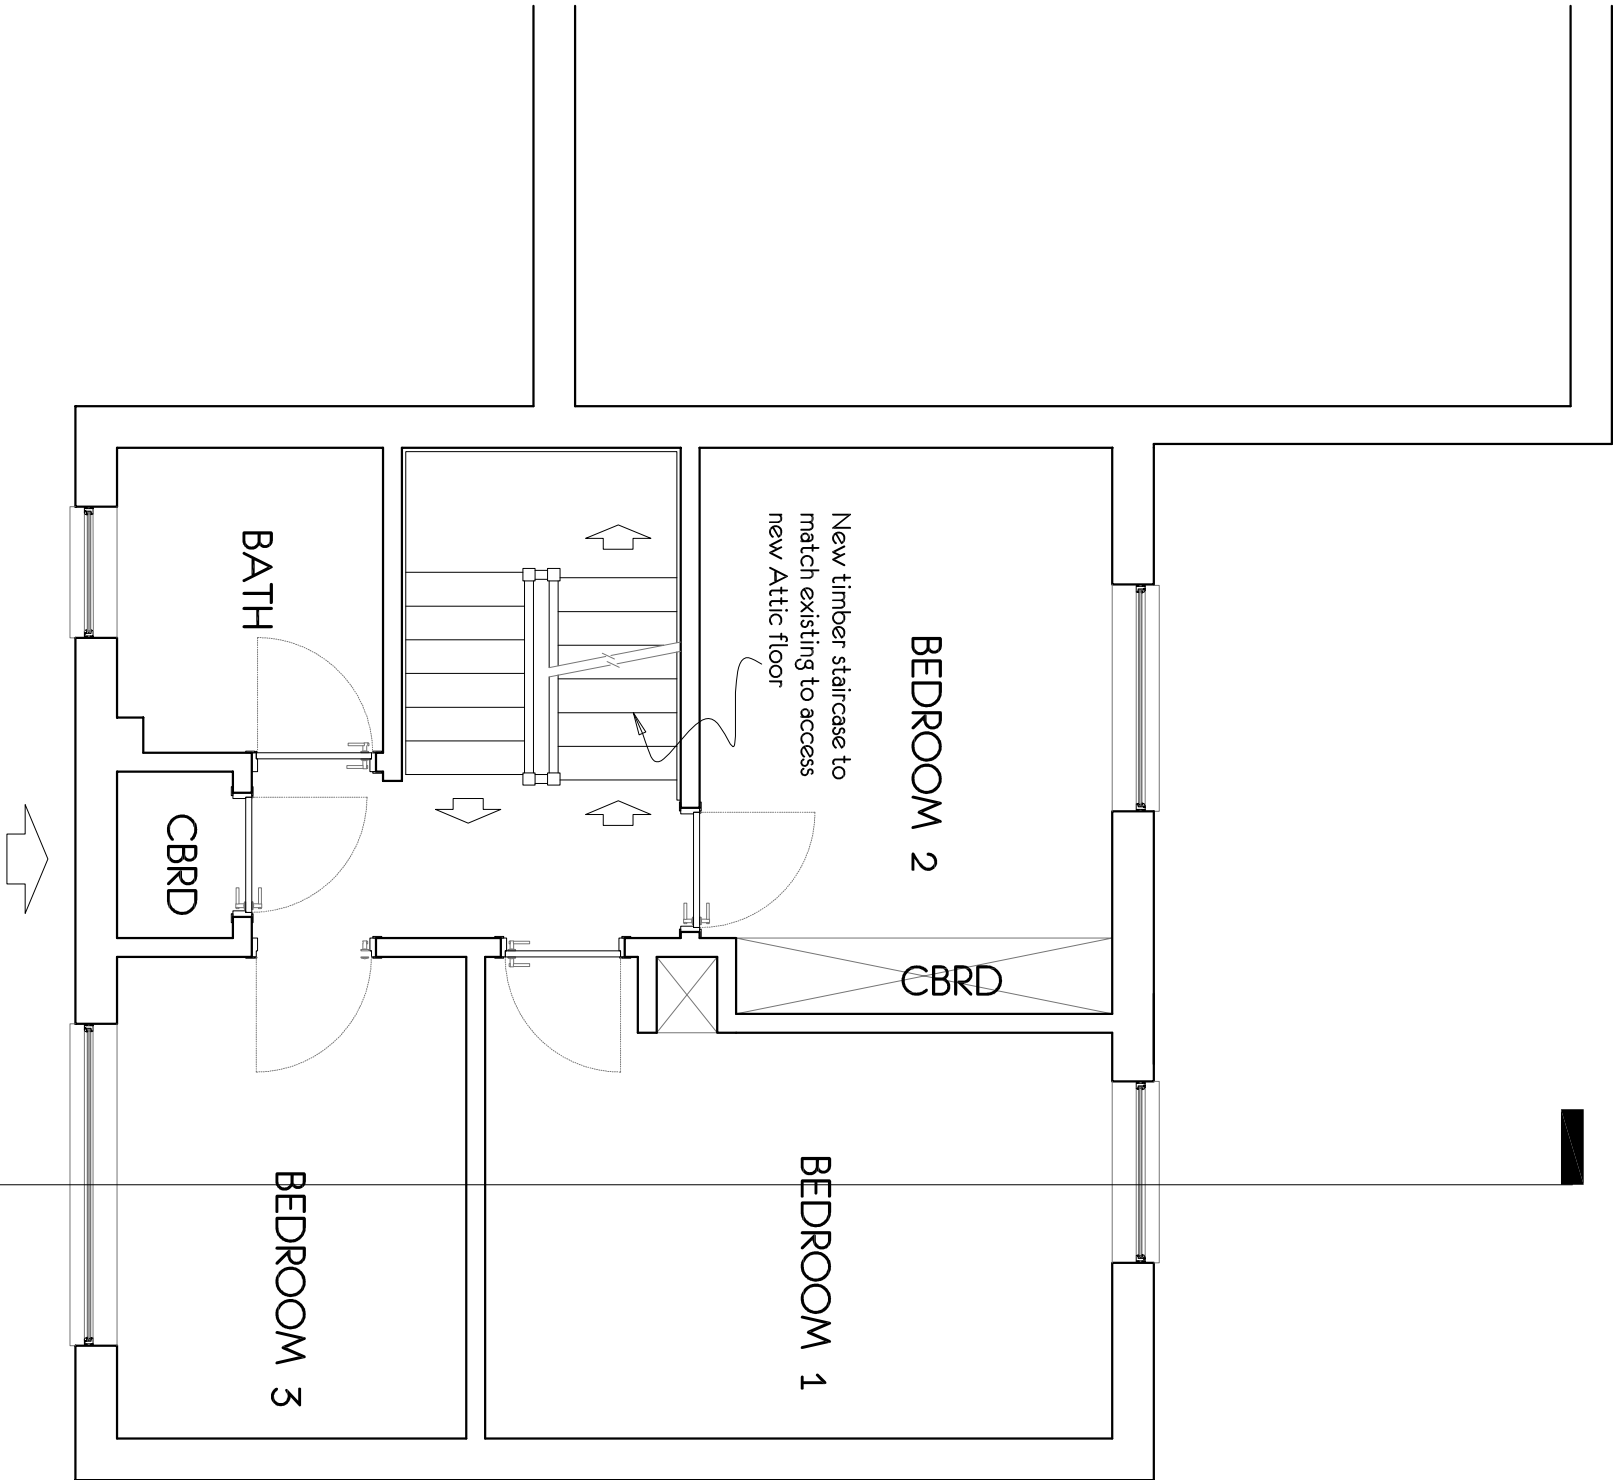

PROPOSED FIRST FLOOR 1:50

Tony Oldfield Architects

Unit 5 Freemanle Business Centre
152 Millbrook Road East
SOUTHAMPTON SO15 1JR
Tel : 023 80 236 165
Fax : 023 80 632 466
Email : odl@oldfieldarchitect.co.uk
kourosh@oldfieldarchitect.co.uk

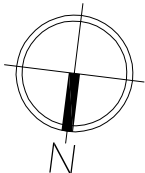

Revision	Date
----------	------

Client	Mr WAYNE FINN
--------	---------------

Scale	1:50	Drawn	KOUROSH
-------	------	-------	---------

Date	FEB 2016	Checked	
------	----------	---------	--

Project Number	160106
----------------	--------

Drawing No	PRO5 <th>Revision</th> <td></td> <td></td> <td></td> <td></td> <td></td> <td></td> <td></td>	Revision							
------------	--	----------	--	--	--	--	--	--	--

© This drawing bears a Copyright & must not be reproduced without prior permission from Tony Oldfield Architects Ltd.
Any discrepancies should be reported to Architect.

Project	PROPOSED ROOF EXTENSION @ 11 DELIUS WALK, WATERLOOVILLE
Drawing Title	FIRST FLOOR PLAN PROPOSED