

PROPOSED ROOF TILES TO BE
GRAY SLATE OR CONCRETE


FASCIA AND SOFFIT TO MATCH
WINDOW FRAME COLOUR

TILE QUORN DETAIL TO
MATCH EXISTING

ALUMINIUM DEEP FLOW
GUTTERING AND DOWNPIPES

SAND AND CEMENT RENDER (LIGHT
BEIGE) ON NEW CLAY BRICK PLINTH


CELL @ MIN
1700MM FROM FFL

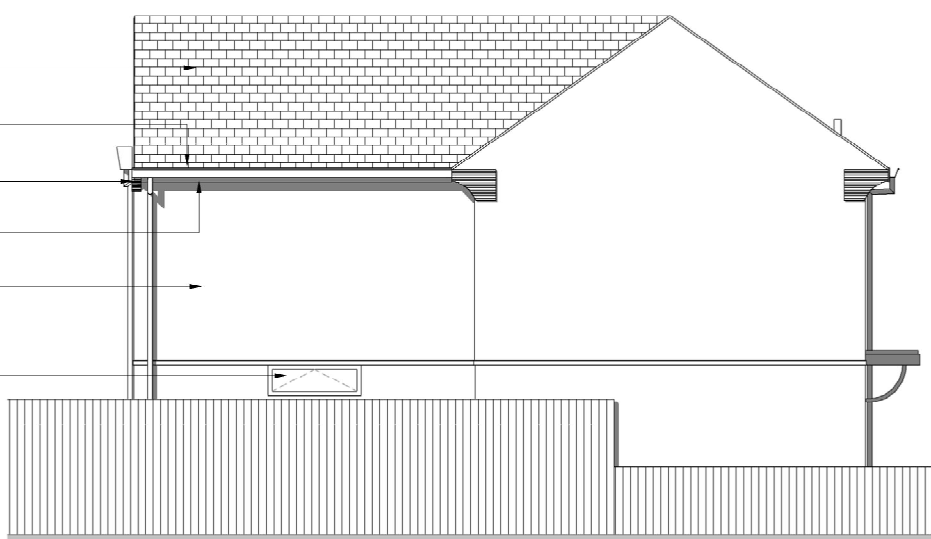

DETAILED EAST ELEVATION

1 : 50

0m 0.5m 1m 1.5m 2m 2.5m

 

VISUAL SCALE 1:50 @ A3



The Planning Service
Office, 135 North Lane
Canfield, Waterlooville
Hampshire PO8 0FL
T: 023 92 597364
F: 0845 519 1103
E: info@theplanningservice.co.uk

Scale is correct when printed to the stated ISO size. Figured dimensions are to be used in preference to scaled sizes and all dimensions must be checked on site by the contractor before commencing work. All dimensions in mm (millimetres) unless otherwise stated. The contractor is to ensure the works are inspected and completed to the satisfaction of the local authority. Compliance with building regulations is not to be assumed.

No deviation from this drawing will be permitted without the prior written consent of the designer. Under the provisions of the copyright act 1988, the copyright of this drawing and the work contained therein remains the property of the designer (the planning service), and may not be reproduced in any form whatsoever without prior written consent.

Under the construction (design and management) regulations 2015 (CDM2015) all design work for both residential and commercial development are to conform to these regulations. 12/10

Craig Greenhouse

**Park Lodge, Hooks Lane
Havant PO9 3DT**

PROPOSED DETAILED ELEVATION EAST

Project number	175.1 [v2.3]	P004
Date	01/12/2015	
Drawn by	JJ	
Status	Planning	Scale 100% @ A3

1 : 50