




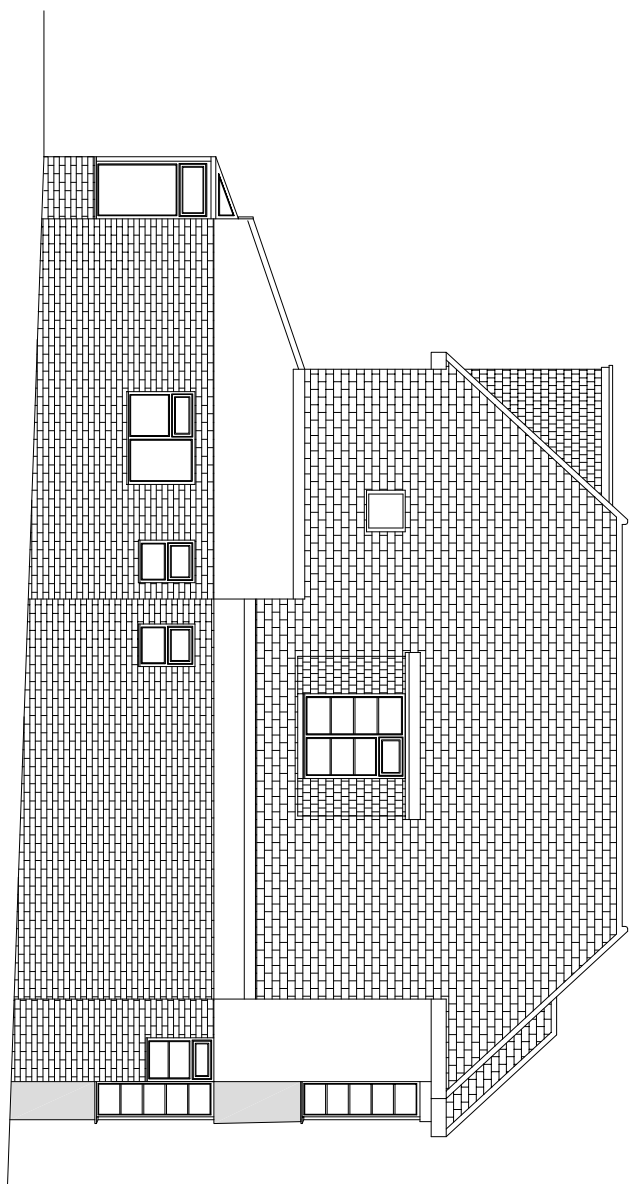


Existing East Elevation

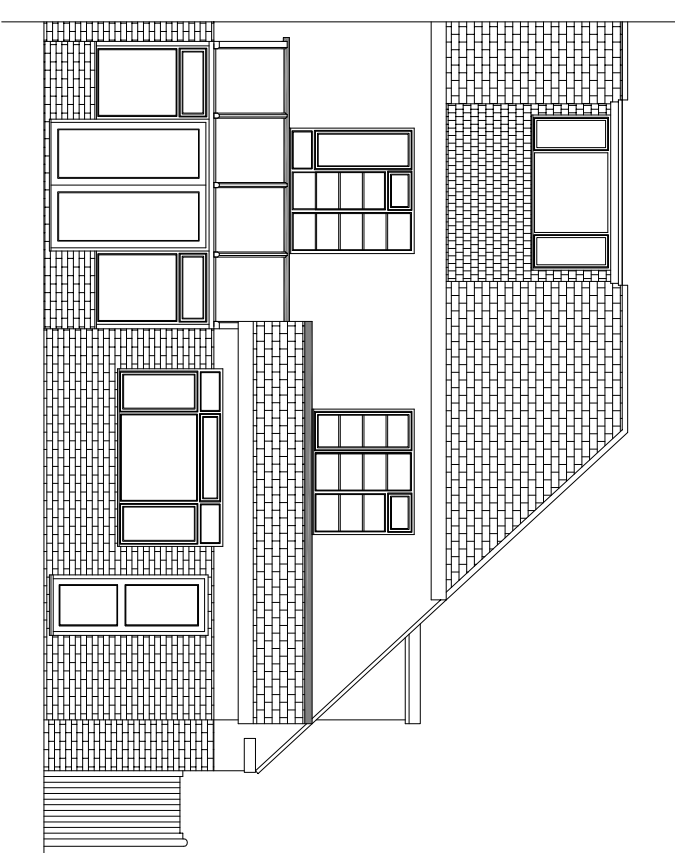


Existing South Elevation

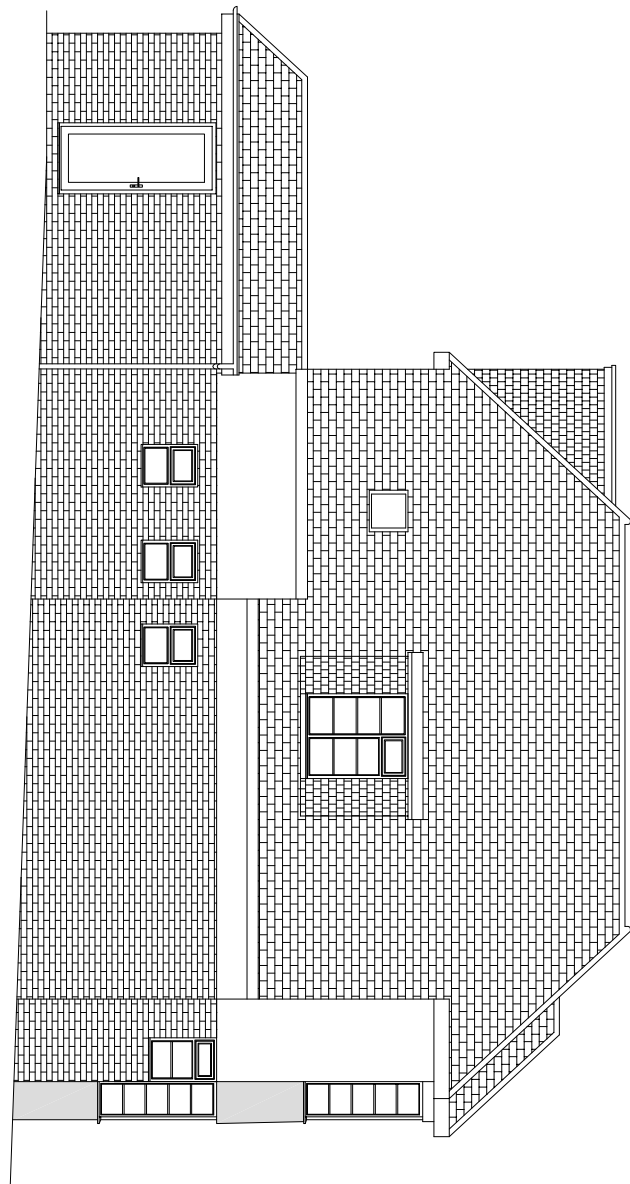


Proposed East Elevation

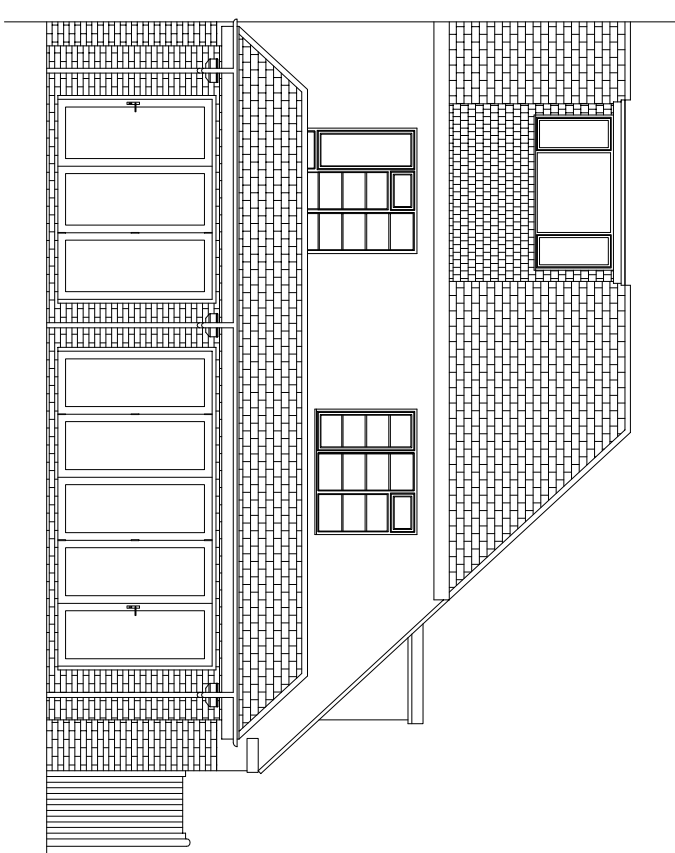


Proposed South Elevation

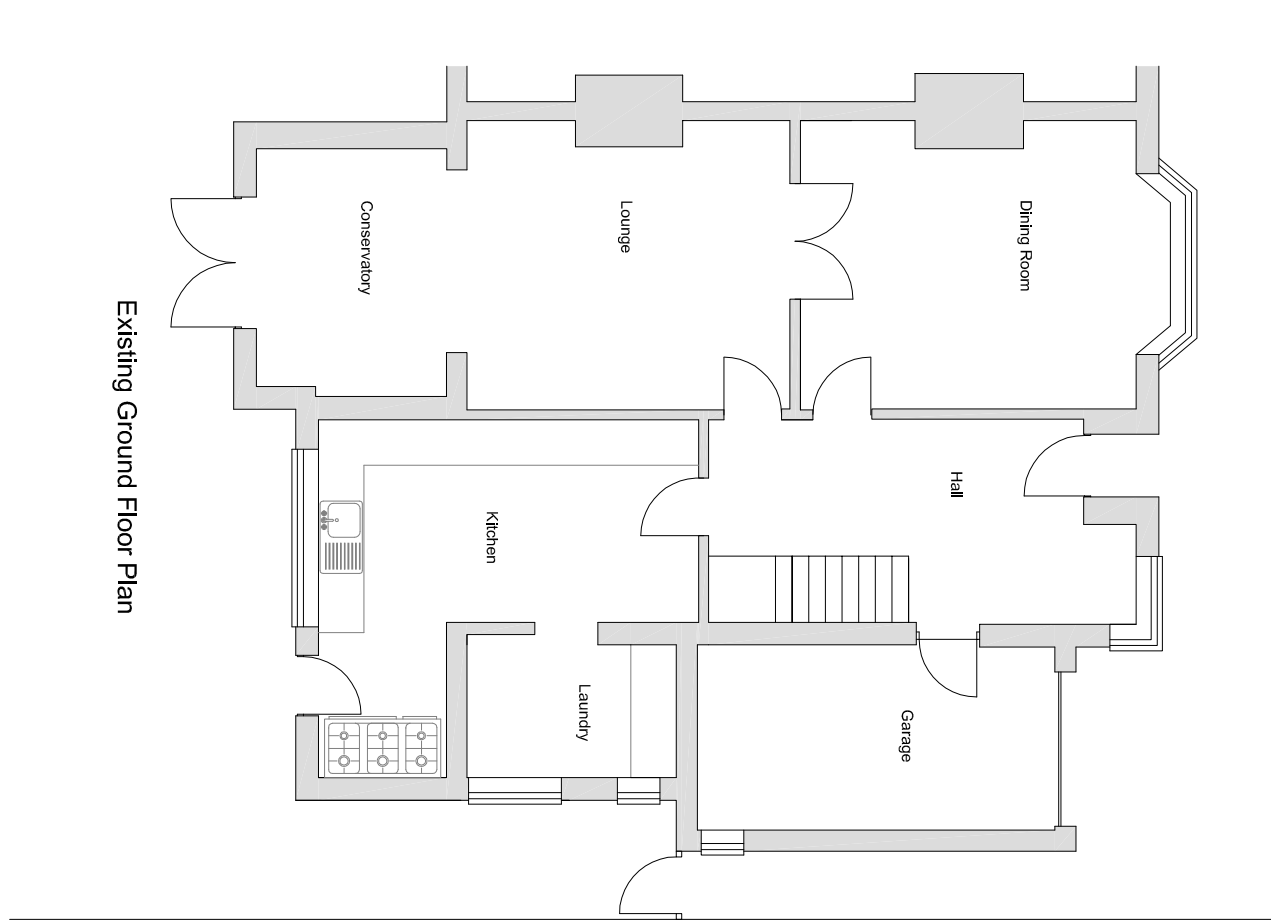


Existing Ground Floor Plan

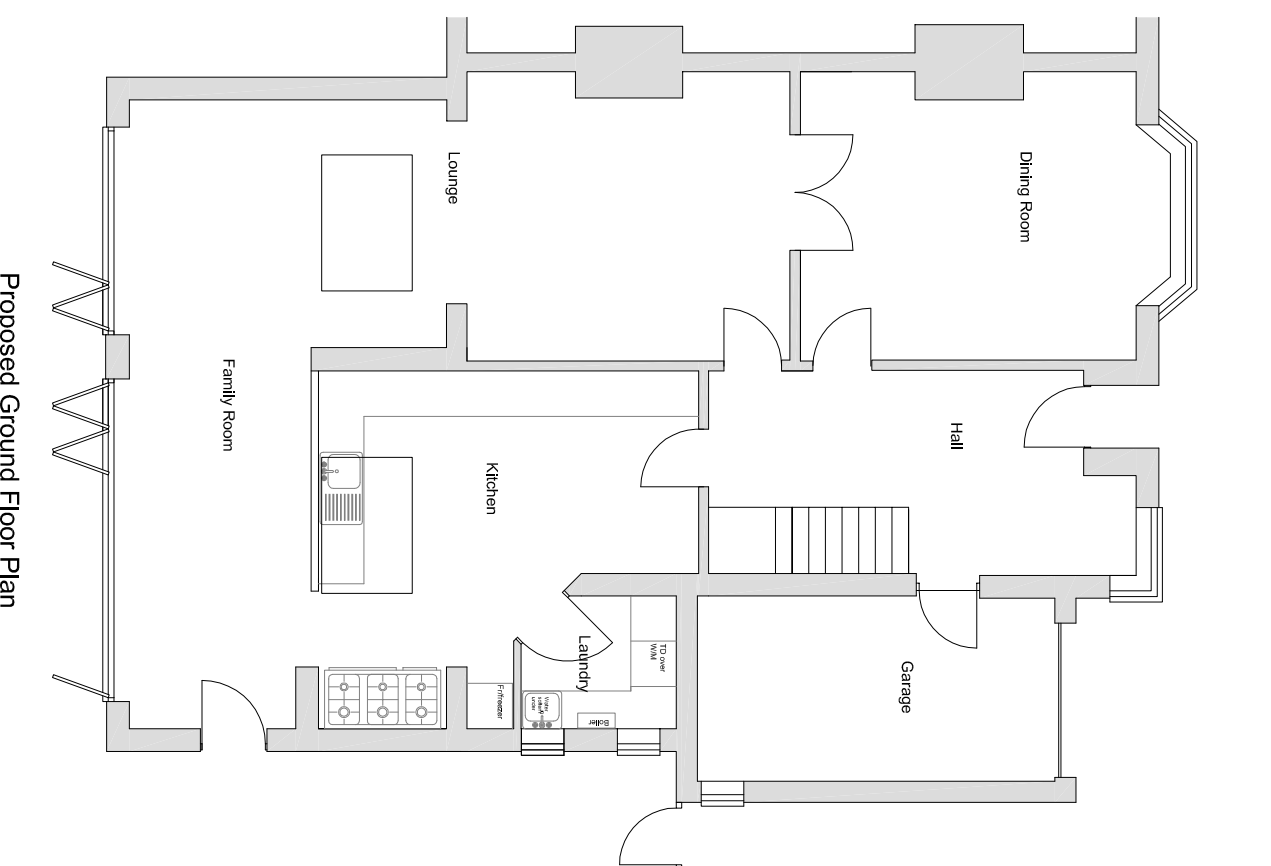


Proposed Ground Floor Plan

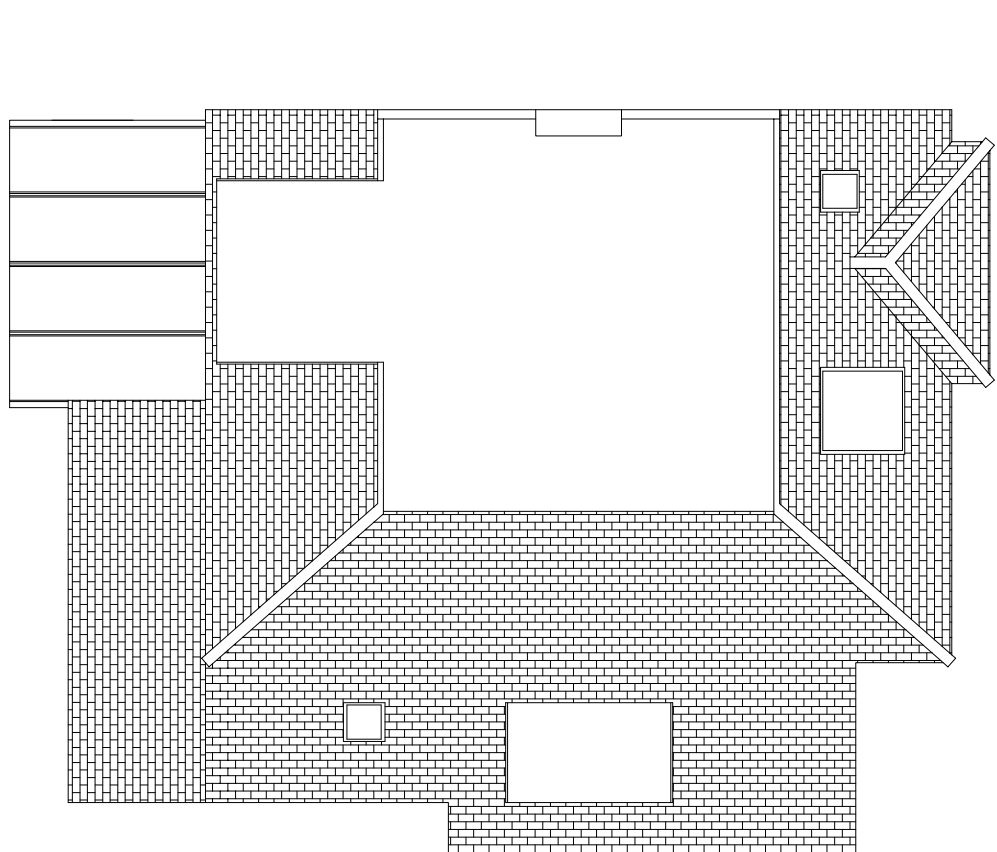


Existing Roof Plan

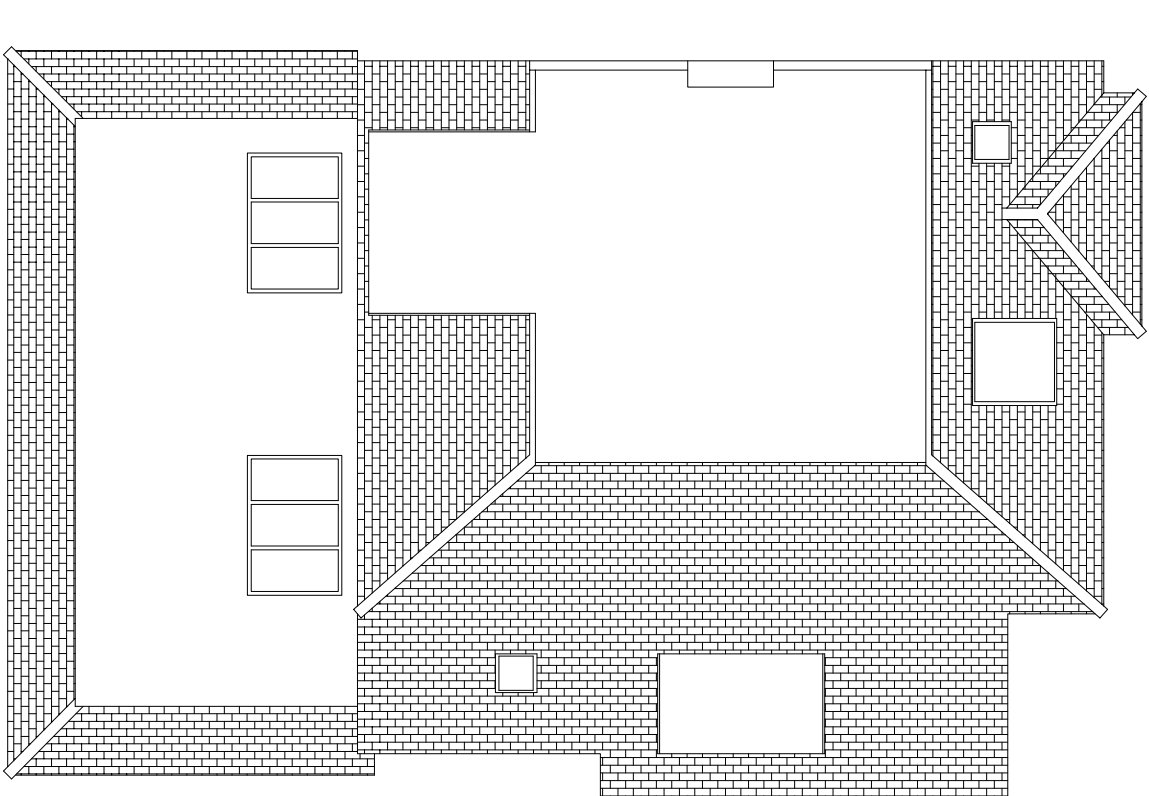

Proposed Roof Plan

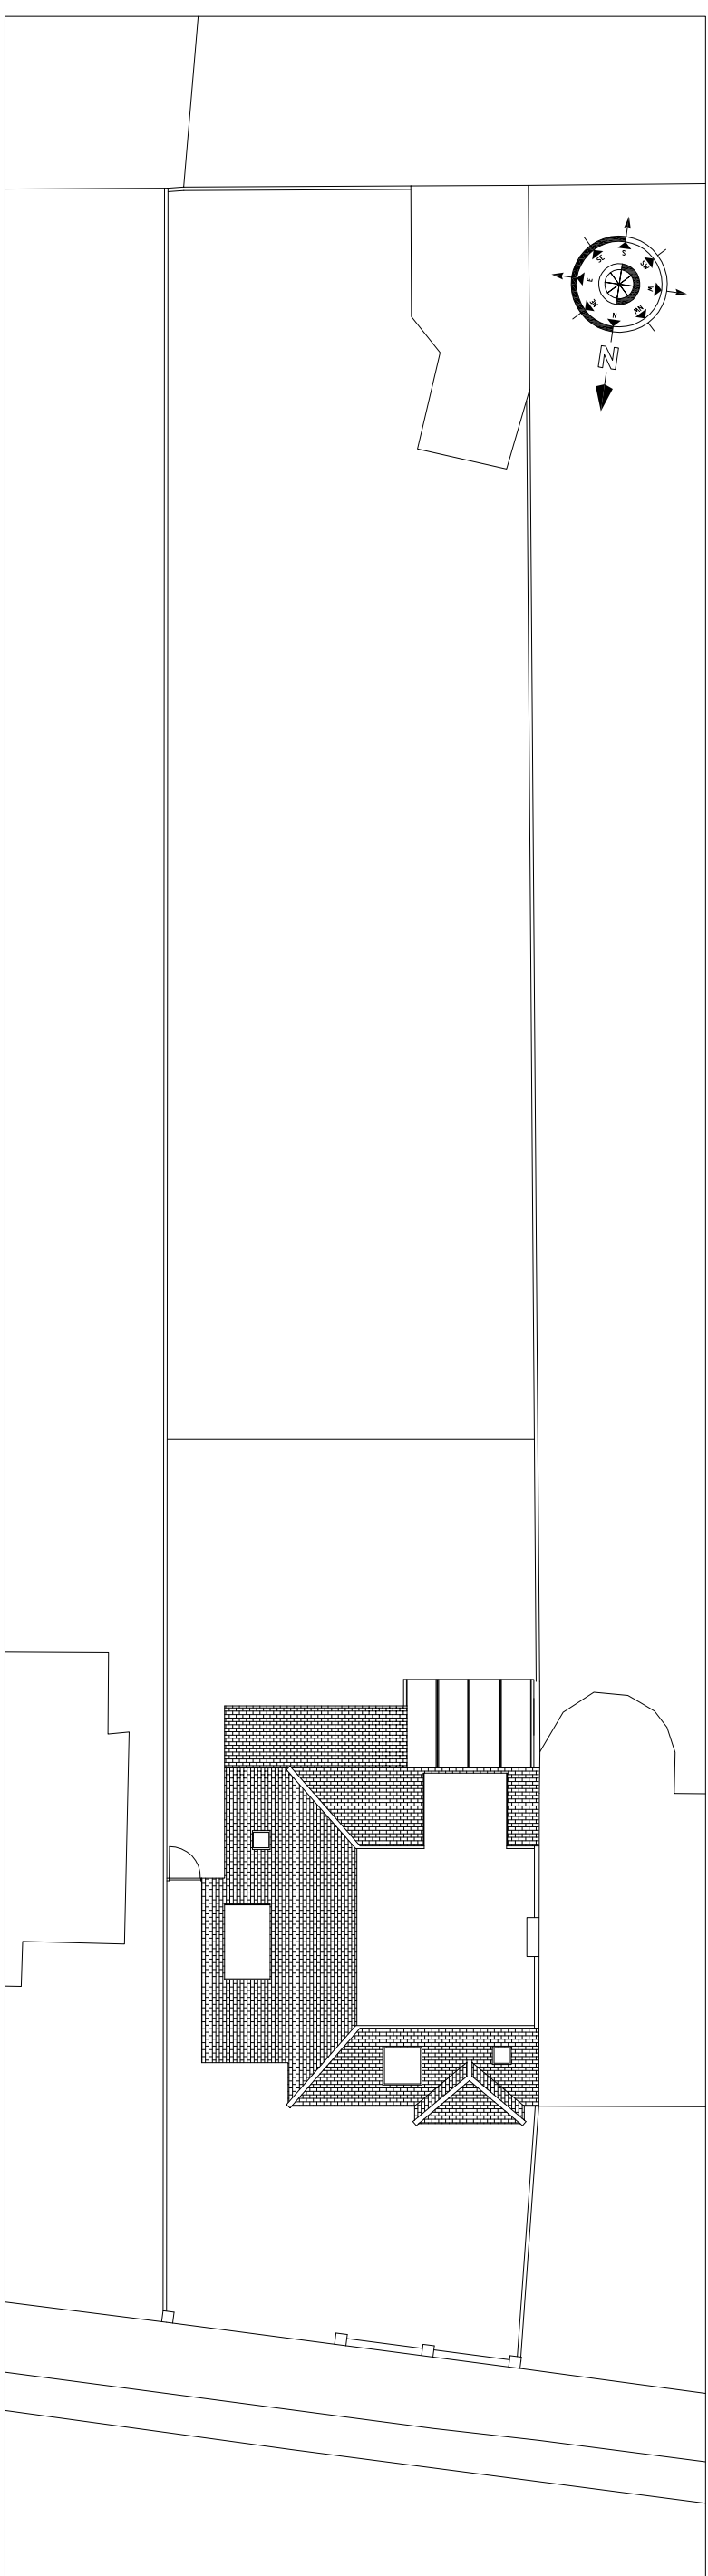

Existing Site Plan - Scale 1:200

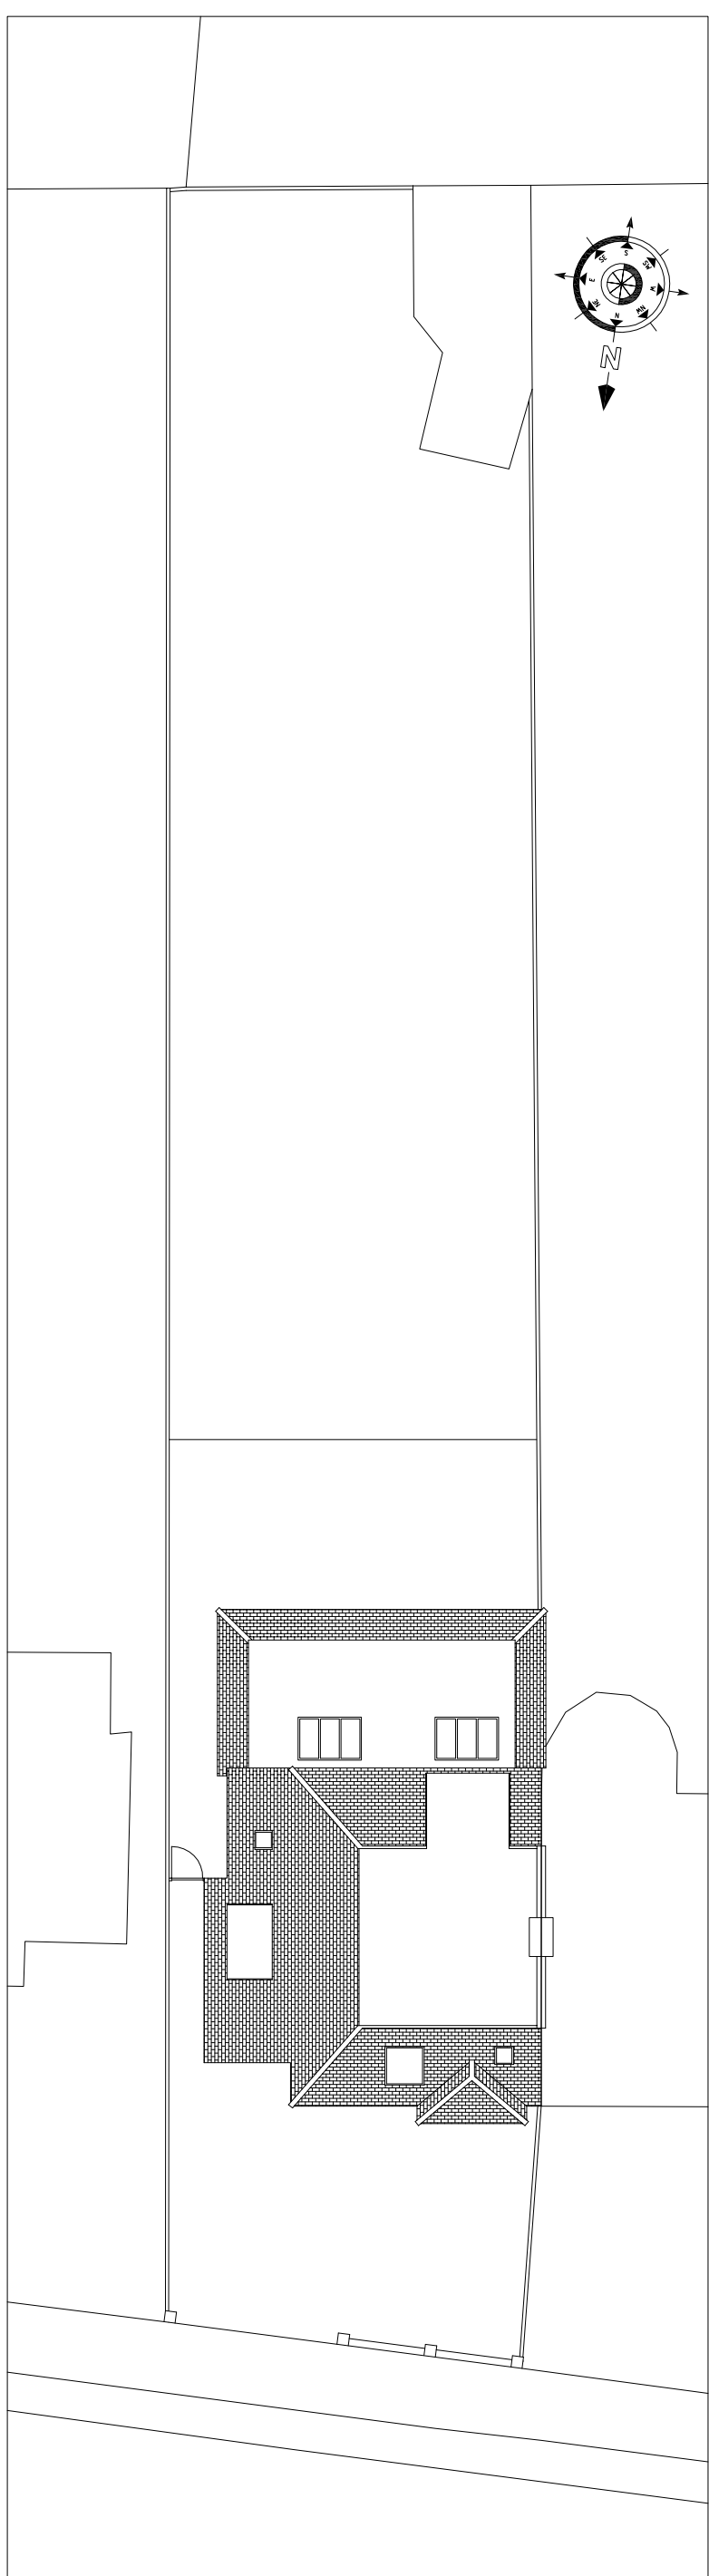

Proposed Site Plan - Scale 1:200



Location Plan - Scale 1:1000

*Based upon the Ordnance Survey maps with the kind permission of the Controller of Her Majesty's Stationary Office (c) Crown Copyright
Licence Nr.: 100010706

NOTES:

Carefully demolish parts of the existing conservatory and kitchen extension, construct new ground floor extension using traditional cavity walls from matching brickwork with aluminium sliding folding doors, and flat roof with a pitched edge section covered with tiles to match the main roof.

DATE: 21/11/2020 DRAWN: JAH 2016 SCALE: 1:1000 1:200 1:100 @ A1 DRAWN BY: ST CHECKED:	PROJECT: PROPOSED GROUND FLOOR AND FIRST FLOOR OF THE NEWLY WATERLOO, HAMPSHIRE PO7 5BE CLIENT: Mr & Mrs White	Sheet: Revision table:	Approved by: Date:
TITLE: PROPOSED AND EXISTING PLANS AND ELEVATIONS	PARKE TORINGTON	Building Control	Building Control