


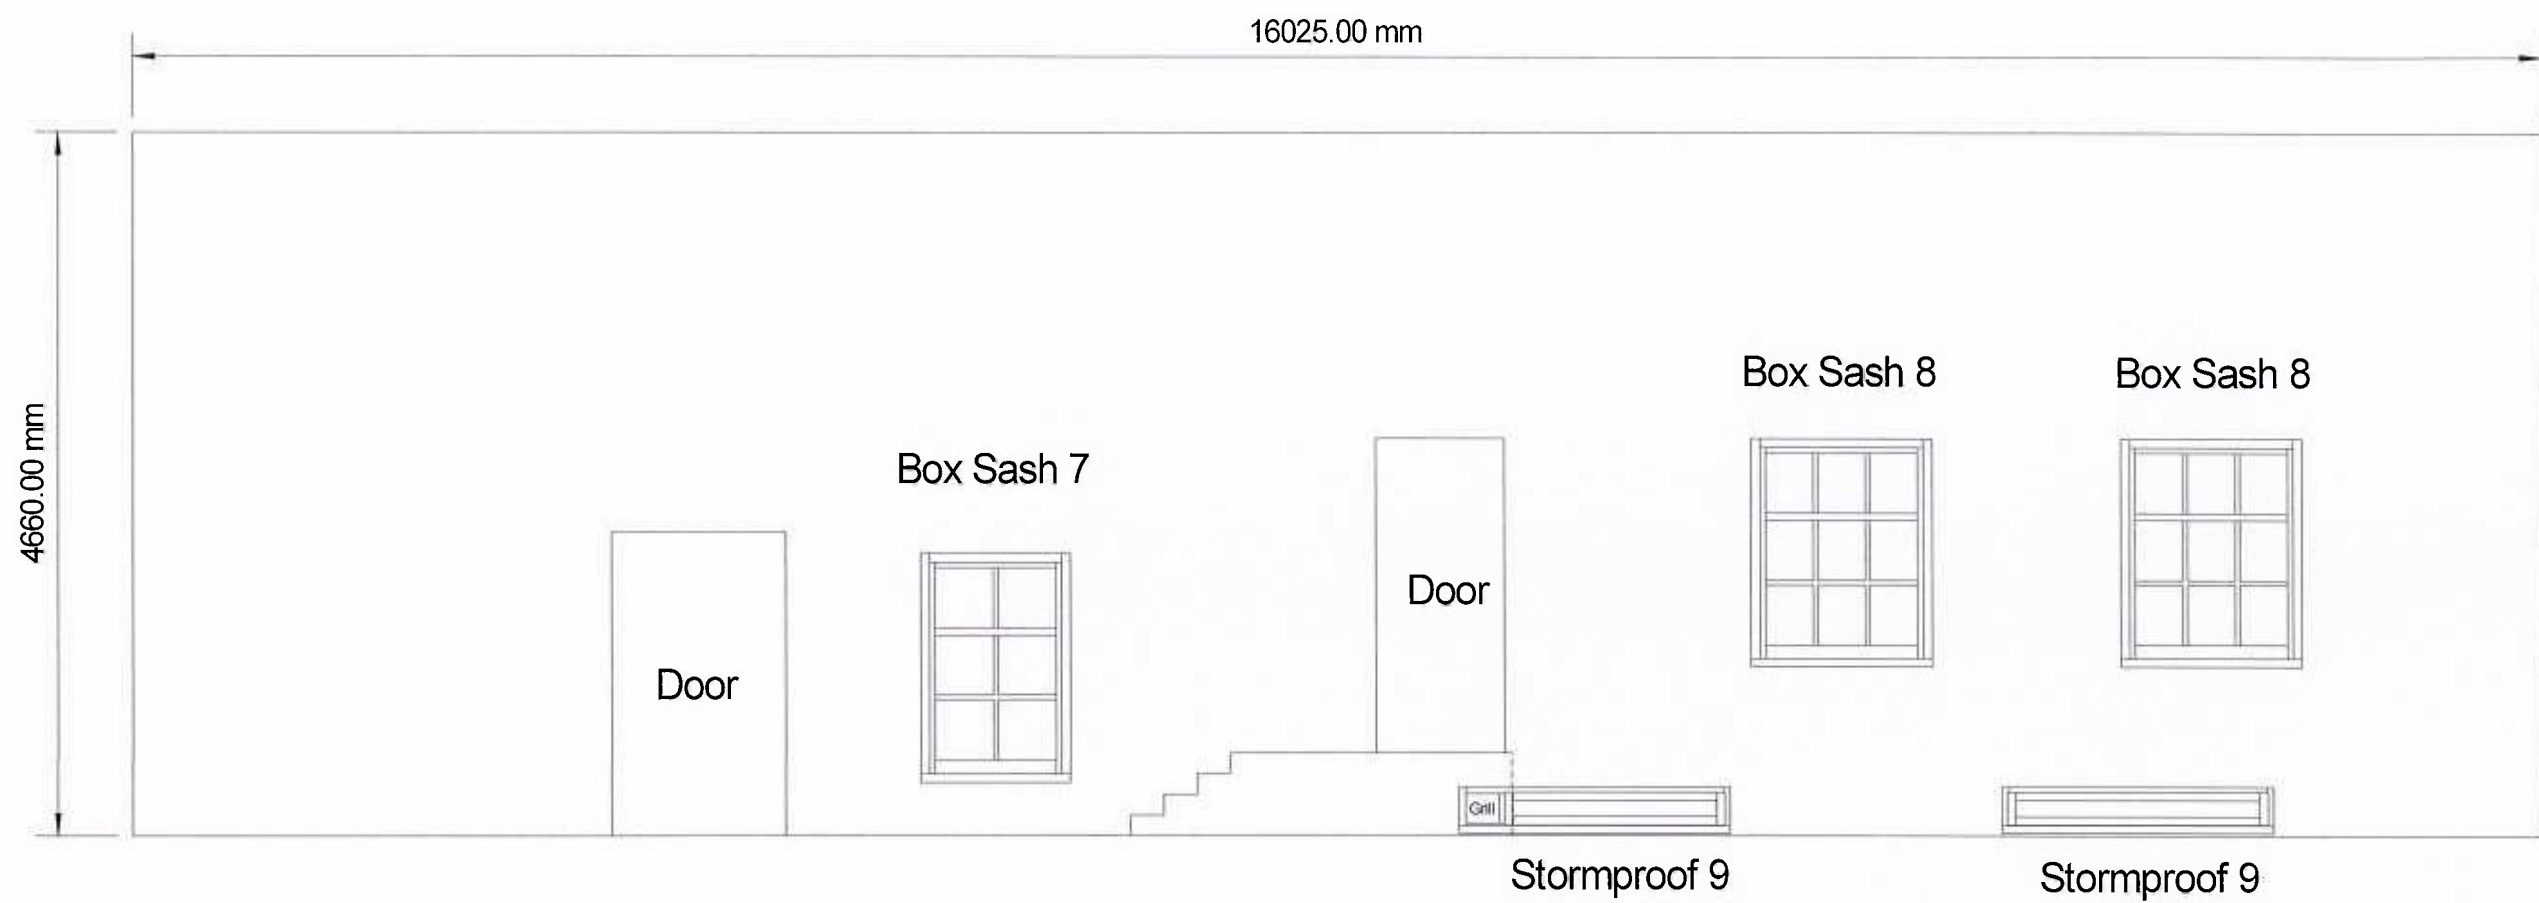

NORTH ELEVATION

Revision C
Glazing Bars 25mm

For Details Of Box Frames
See Drawing 2387/2/4 Rev C
See Drawing 2387/2/5 Rev C
For Details Of Casement Windows
See Drawing 2387/2/6 Rev C

Jacobs Joinery Ltd 10 Downley Road Havant Hampshire PO9 2NJ Tel: 023 9245 7110/7111 Fax: 023 9247 6722	
Client: Jacobs Construction	
Location: Langstone Conservative Club Dennis House 33 Emsworth Road Havant PO9 2BN	
Title: Proposed Phase 2, Windows - Doors North Elevation	
Scale:- 1 : 50 @ A3	
Date:- 14th August 2015	Drawn By:- S.B.
Dwg No:- 2387/2/2	Rev:- C 15/08/2018