




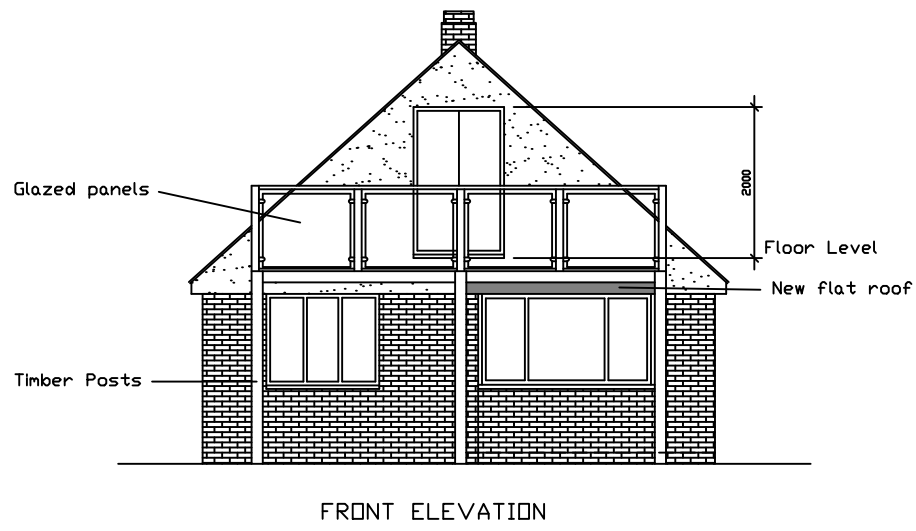


FRONT ELEVATION

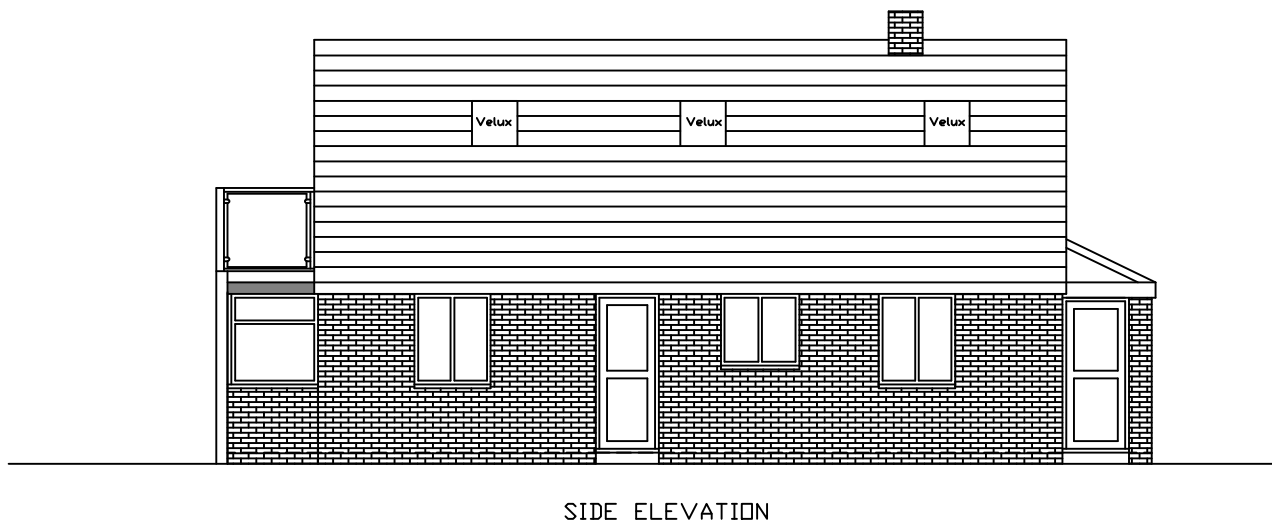


SIDE ELEVATION

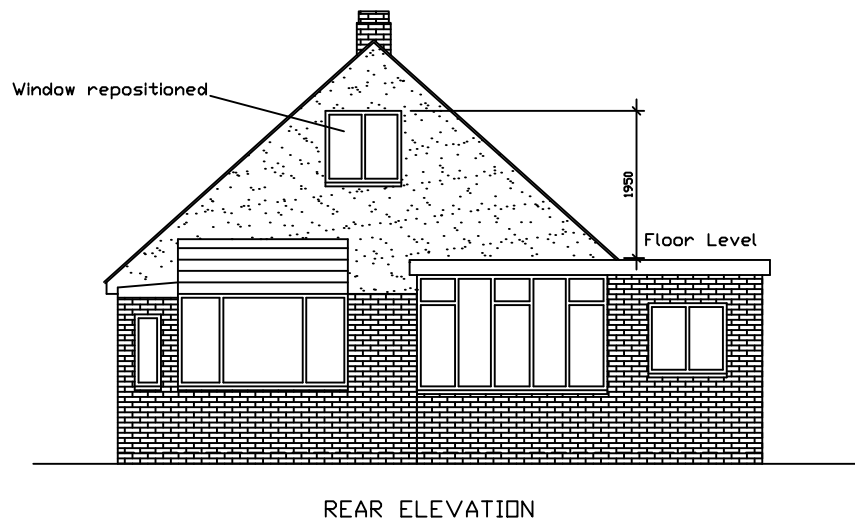


REAR ELEVATION

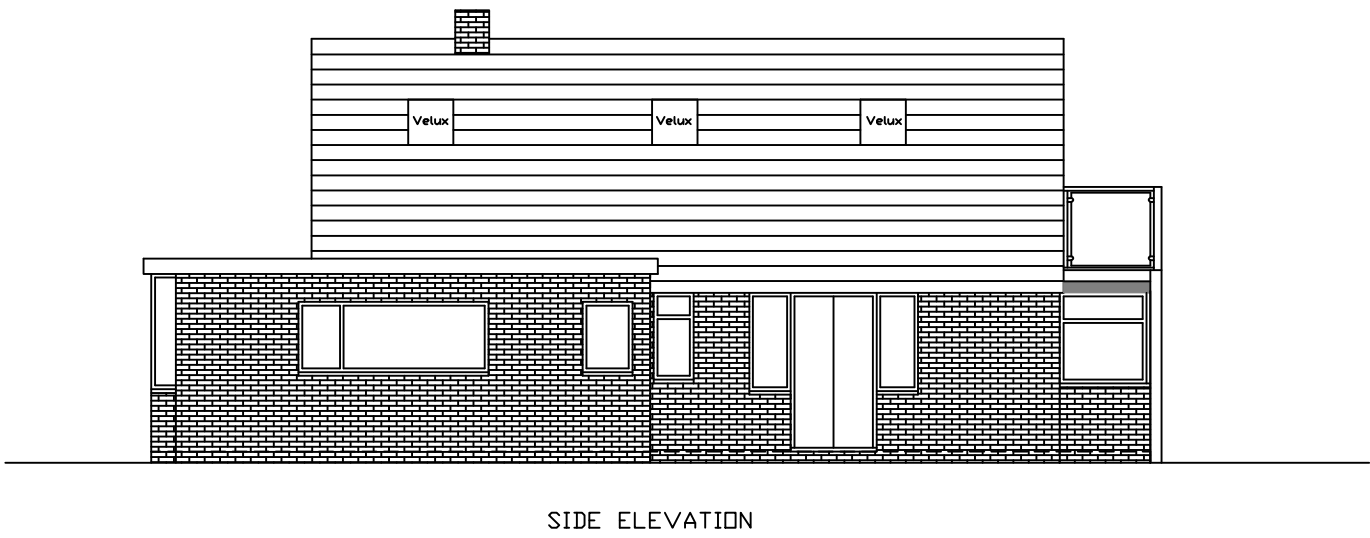


SIDE ELEVATION

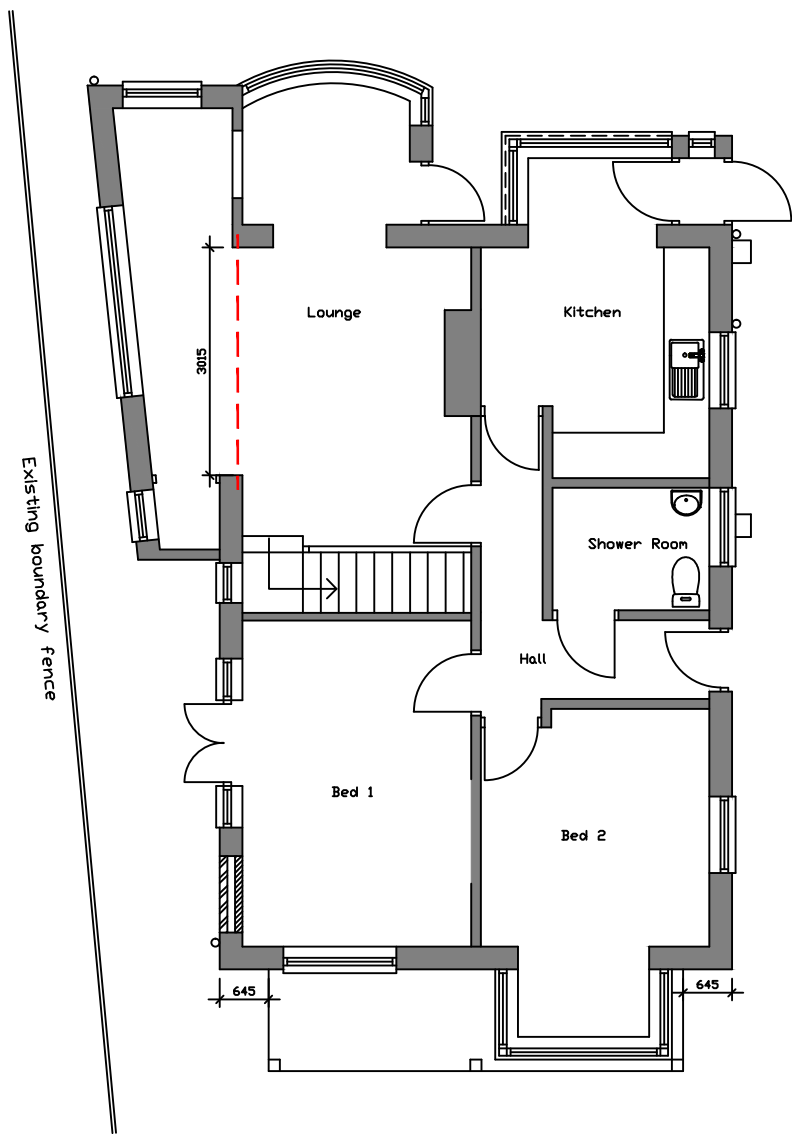

GROUND FLOOR PLAN

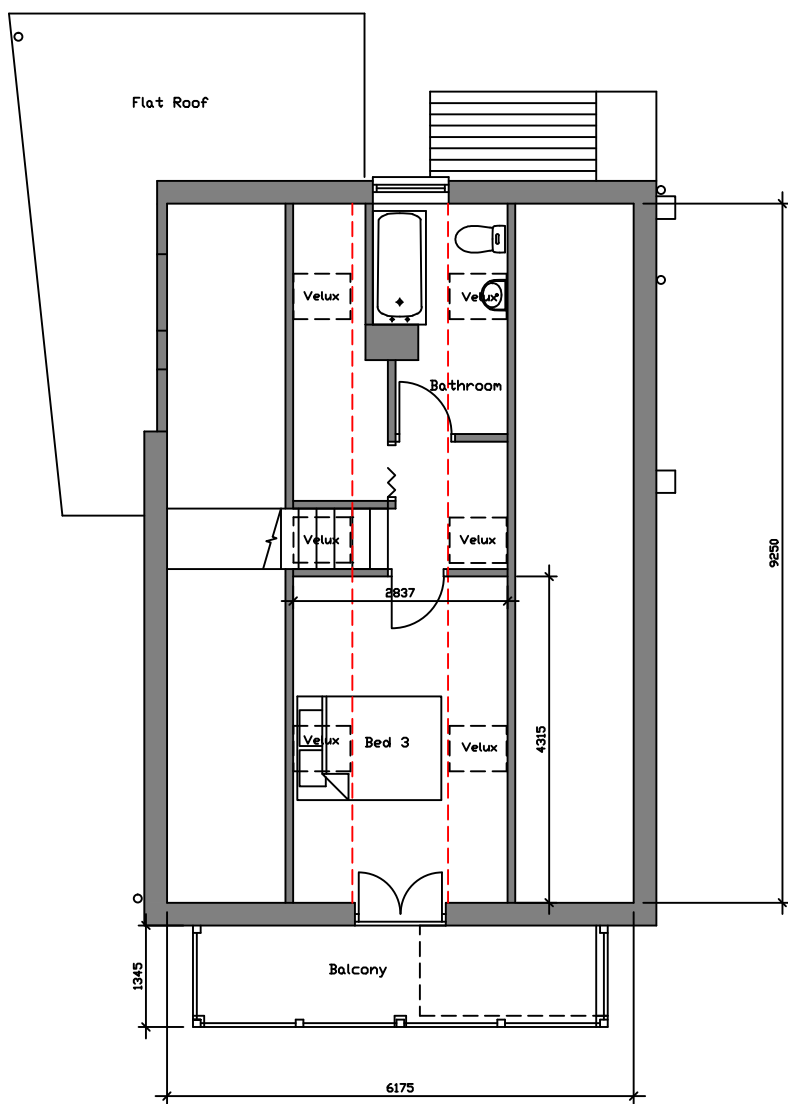

FIRST FLOOR PLAN

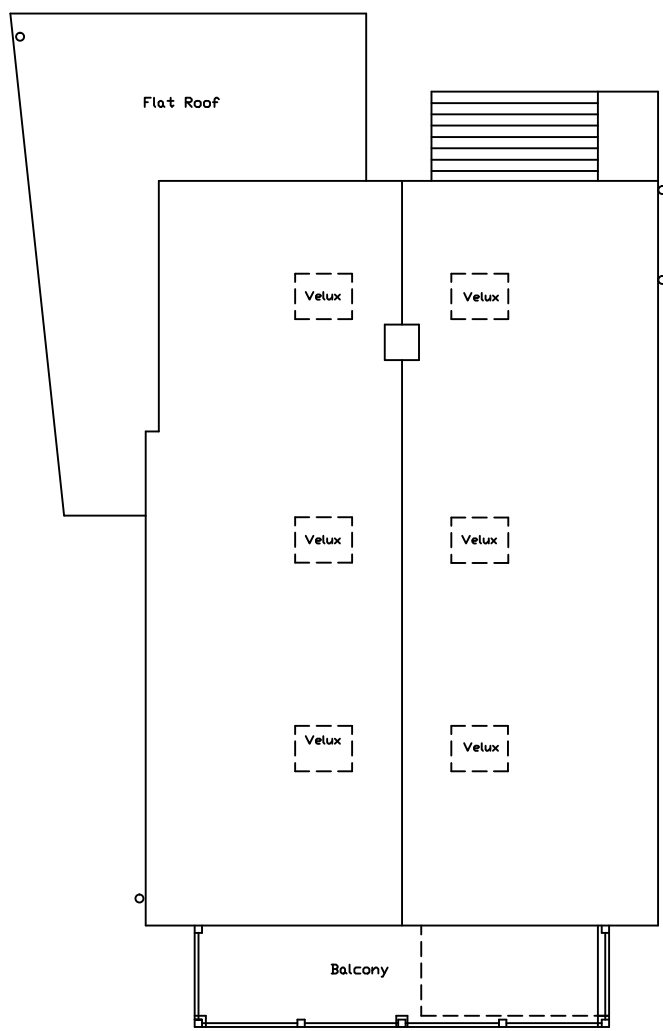

ROOF PLAN



Address: Proposed Alterations to 50 Eastoke Avenue Hayling Island PD11 9QP	
Drawing Title: Proposed Plans & Elevations	
Drawing Number Planning 002	Scale: 1:100 @ A2
Date: Aug 2016	Rev: