

PROJECT: SIDE EXTENSION AND INTERNAL
ALTERATIONS AT 112 LONDON RD,
WATERLOOVILLE, PO8 8HE


DRAWING TITLE: PROPOSED SITE PLAN

DRAWING NUMBER: 16.B.03

SCALE : AS SHOWN @ A3

NOTES :

REVISION: A

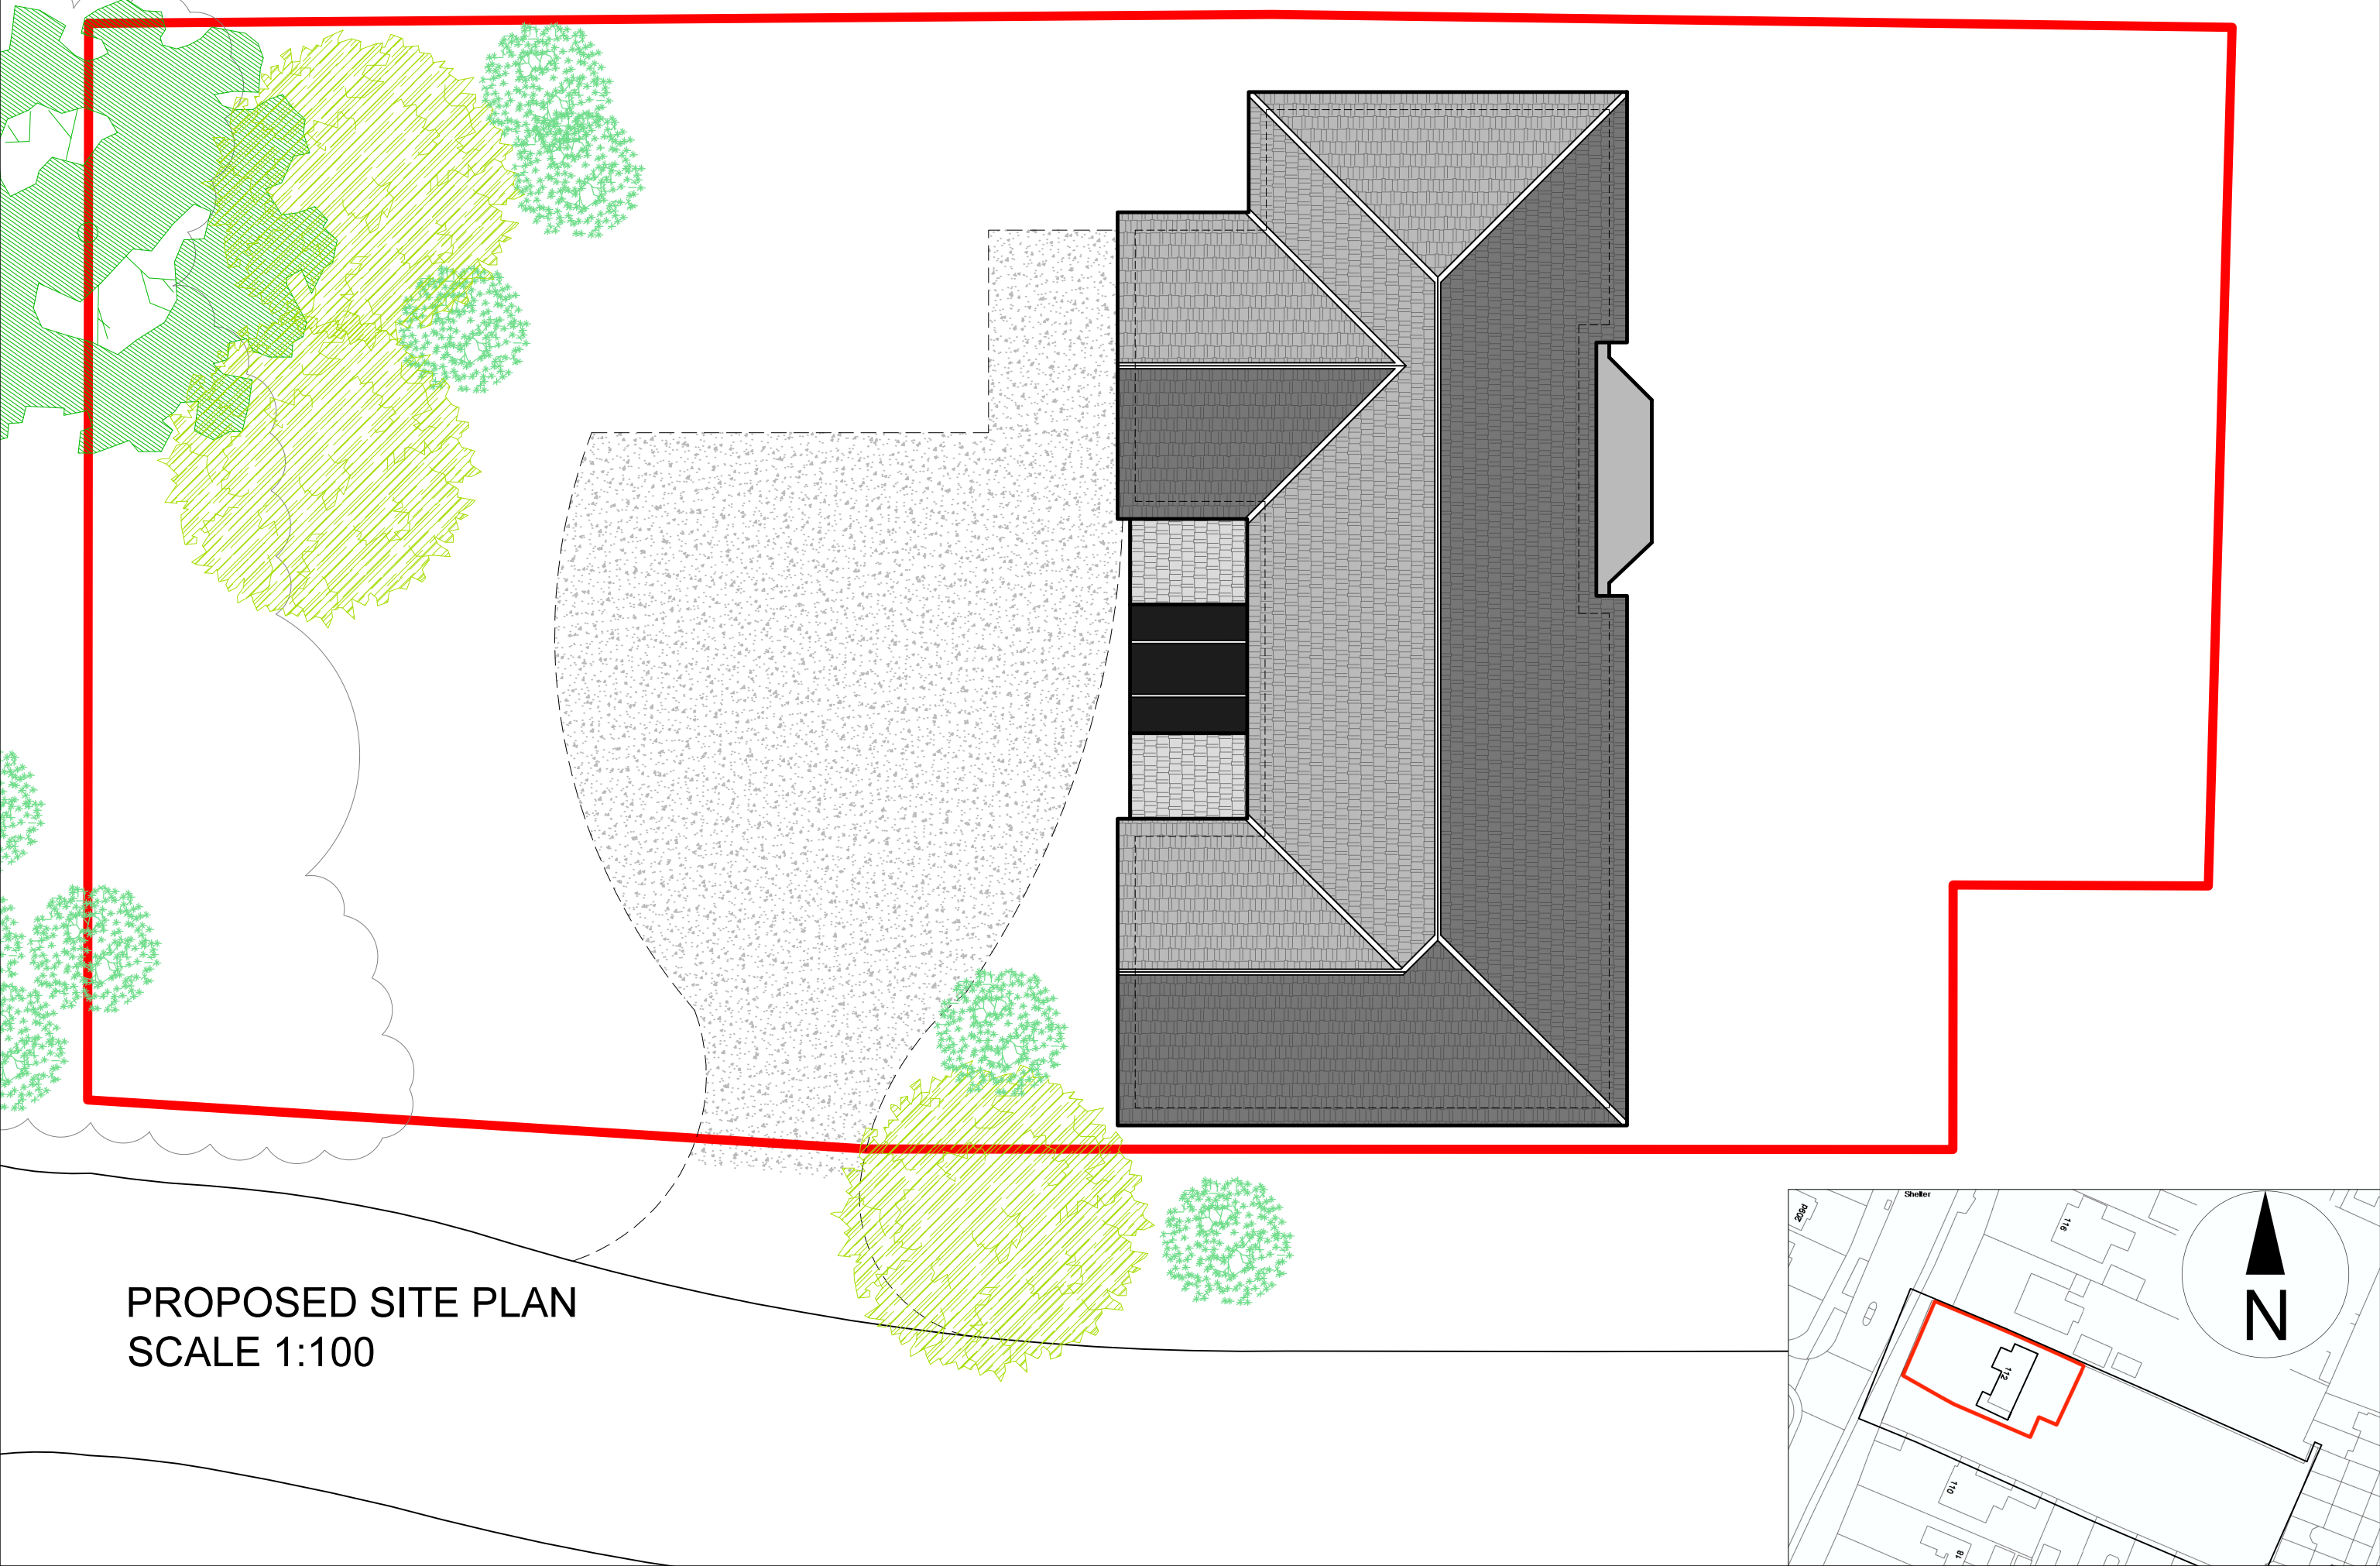

PROPOSED SITE PLAN
SCALE 1:100

