



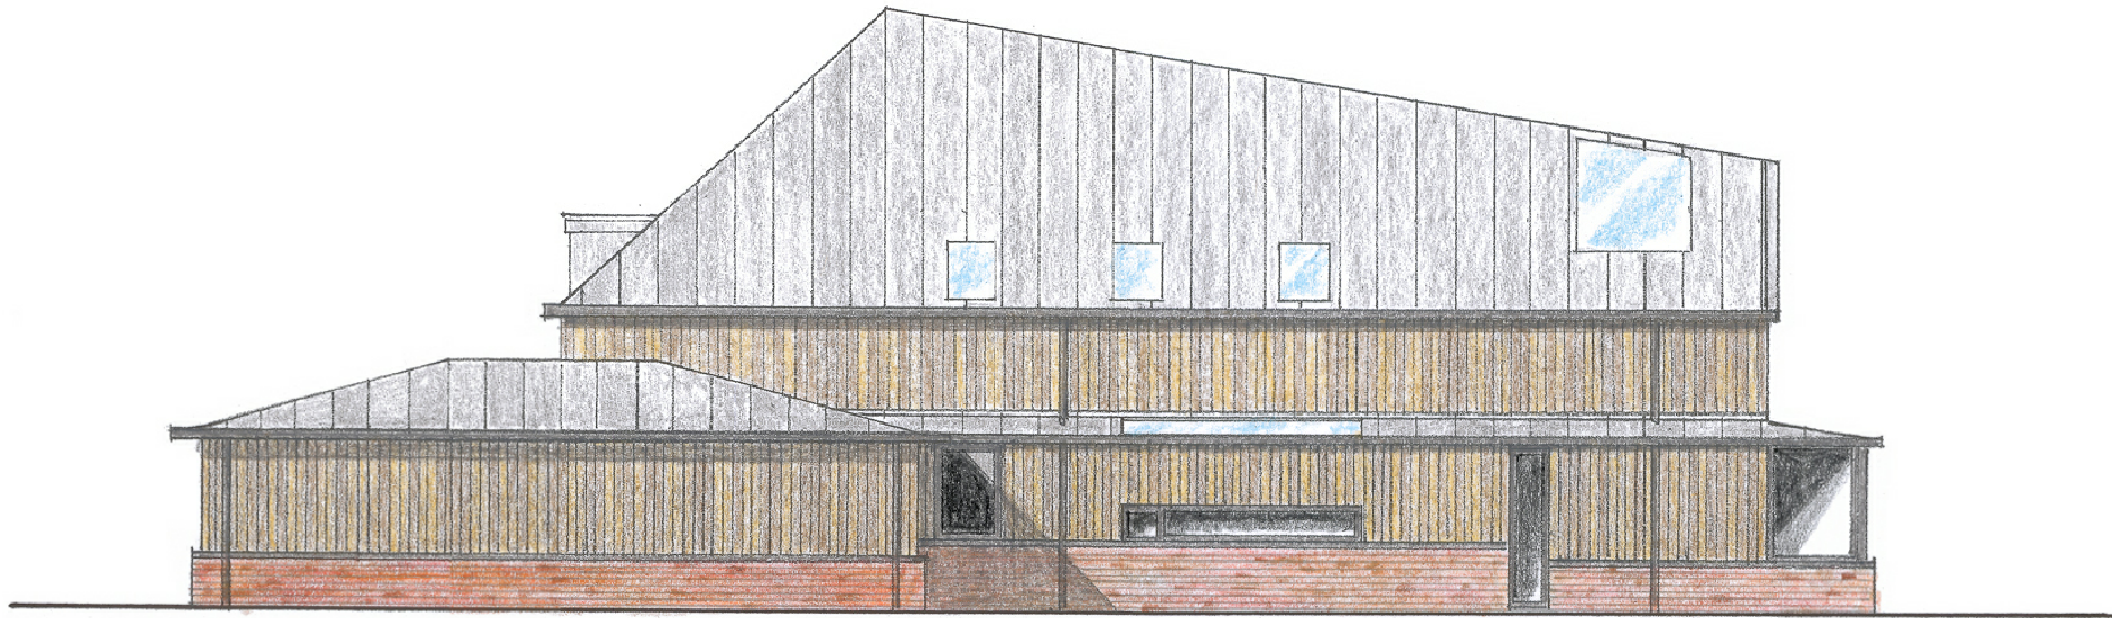

East Elevation

 

ESHA ARCHITECTS LLP  
2nd FLOOR 36 KING STREET BRISTOL BS1 4DZ  
TEL: +44 0117 9529100 FAX: 0117 9529101  
EMAIL: mail@eshaarchitects.co.uk

ESHA  
ARCHITECTS

# Saltern's House, Hayling Island

| Rev            | Prep                            | Auth       | Date | Drawing Title |                |
|----------------|---------------------------------|------------|------|---------------|----------------|
| 1              | Garage reduced by three metres. | NL         | NE   | 15.07.2016    | East Elevation |
| Drawing Number |                                 |            |      | E-East-A3     | Rev            |
| Job No         |                                 |            |      | 15/014        | 1              |
| Date           |                                 | 07.04.2016 |      | Scale         | 1:100 A3       |