
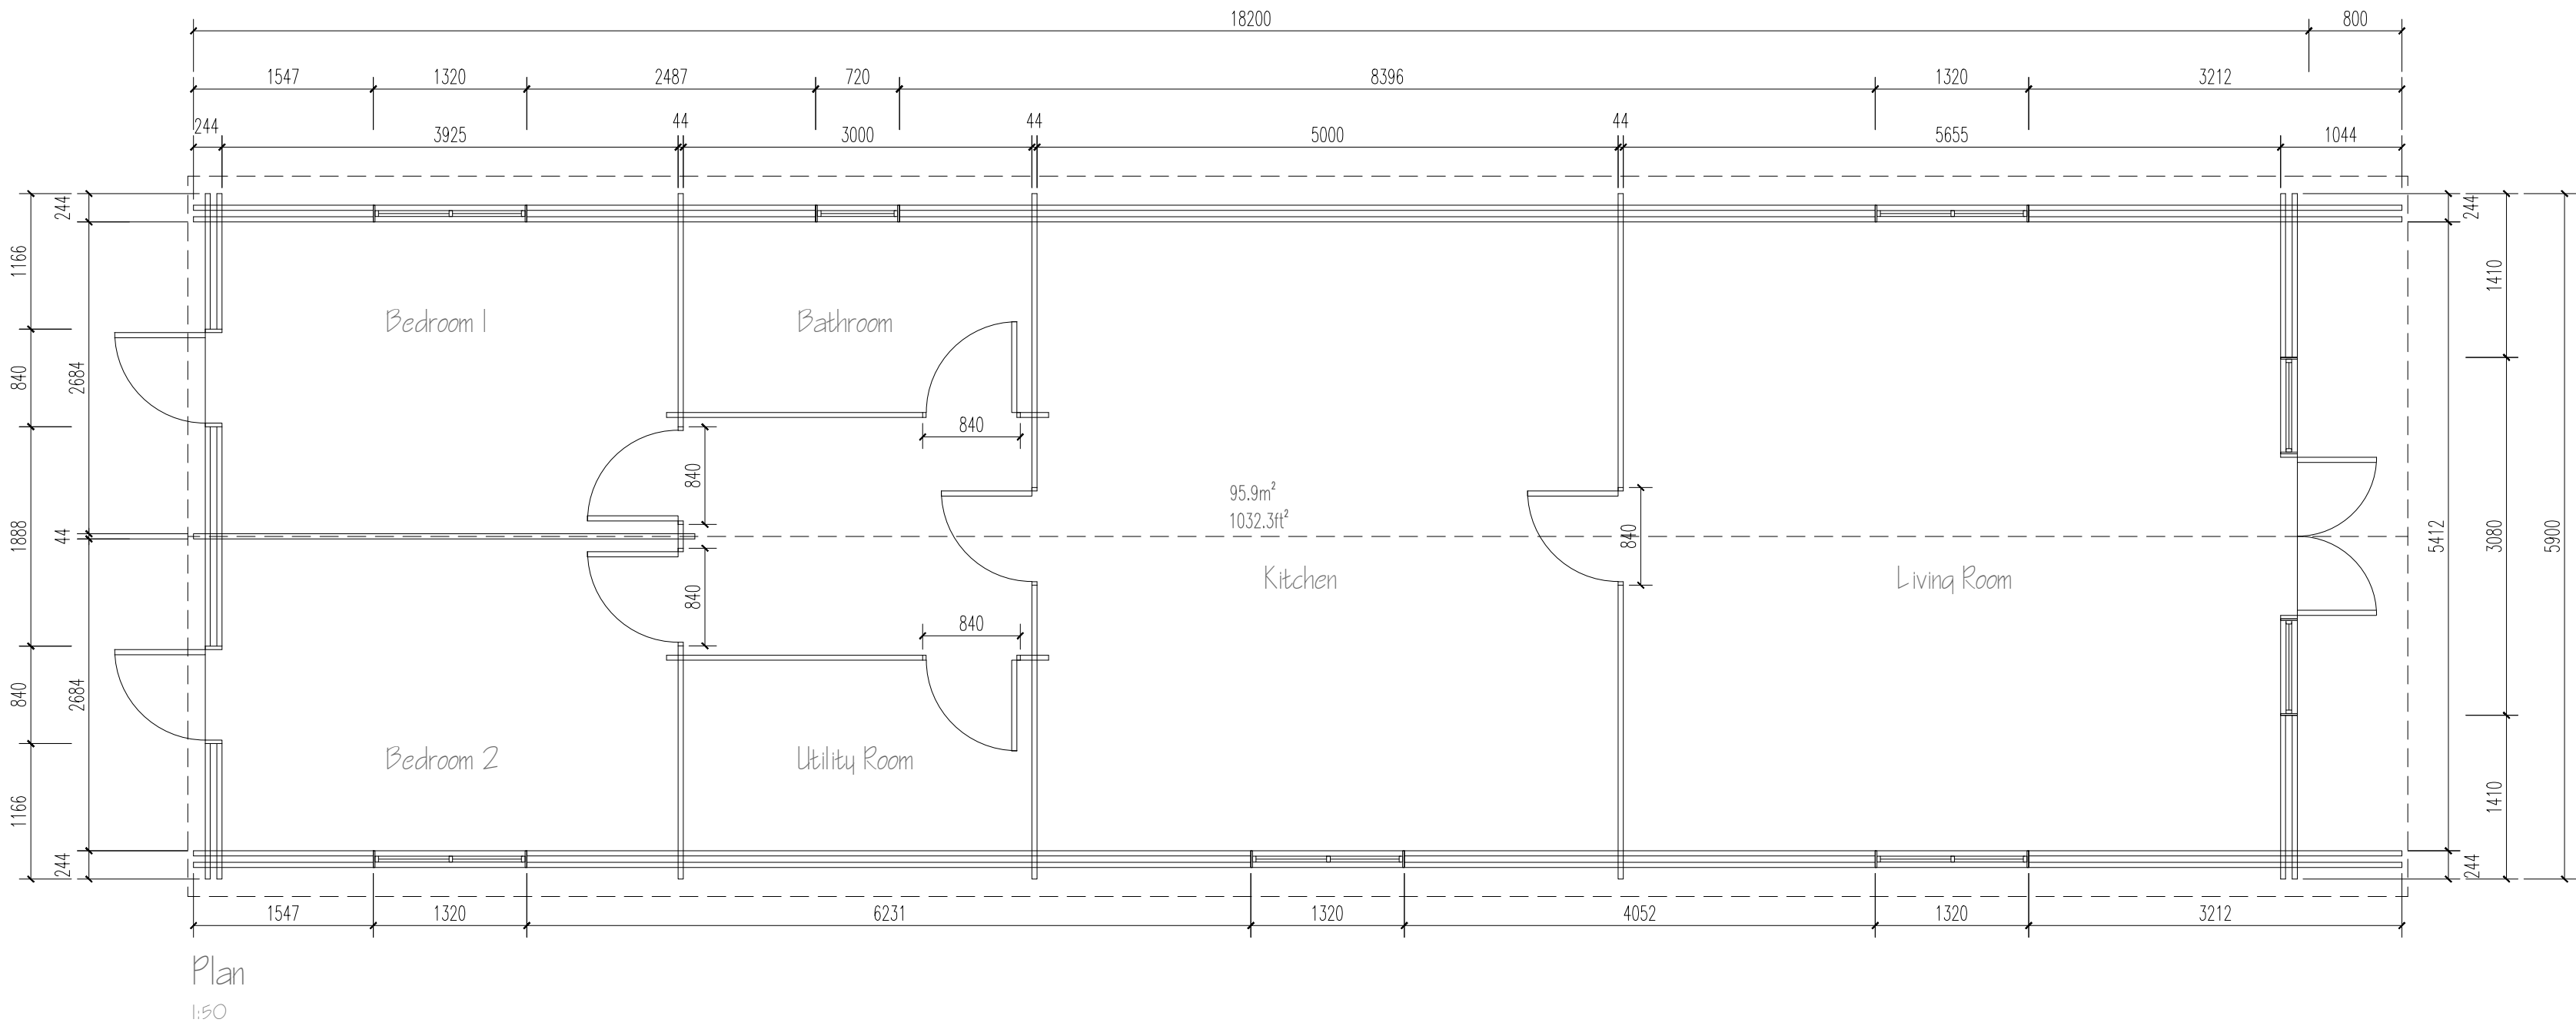


All cabins can be dismantled and constructed at a new location.

Although PDF files provide accurate printouts of what is on screen, small discrepancies can occur which may affect the sizes of scale drawings; check the size against the scale below and contact Creative Living if you require a paper original.

 

Figured dimensions are to be taken in preference to scale dimensions, no work is to be put in hand until site dimensions have been checked and any discrepancies reported to Creative Living. The copyright of this drawing and design remains with Creative Living UK LTD.

Revisions

A - 01.07.2015 - Room names added.


Job title

Bespoke Cabin  
45+ 45mm 5.9 x 11.2m  
with Double Glazing

for  
Ken Hamilton

Drawing title

Cabin Scheme  
floor plan & elevation

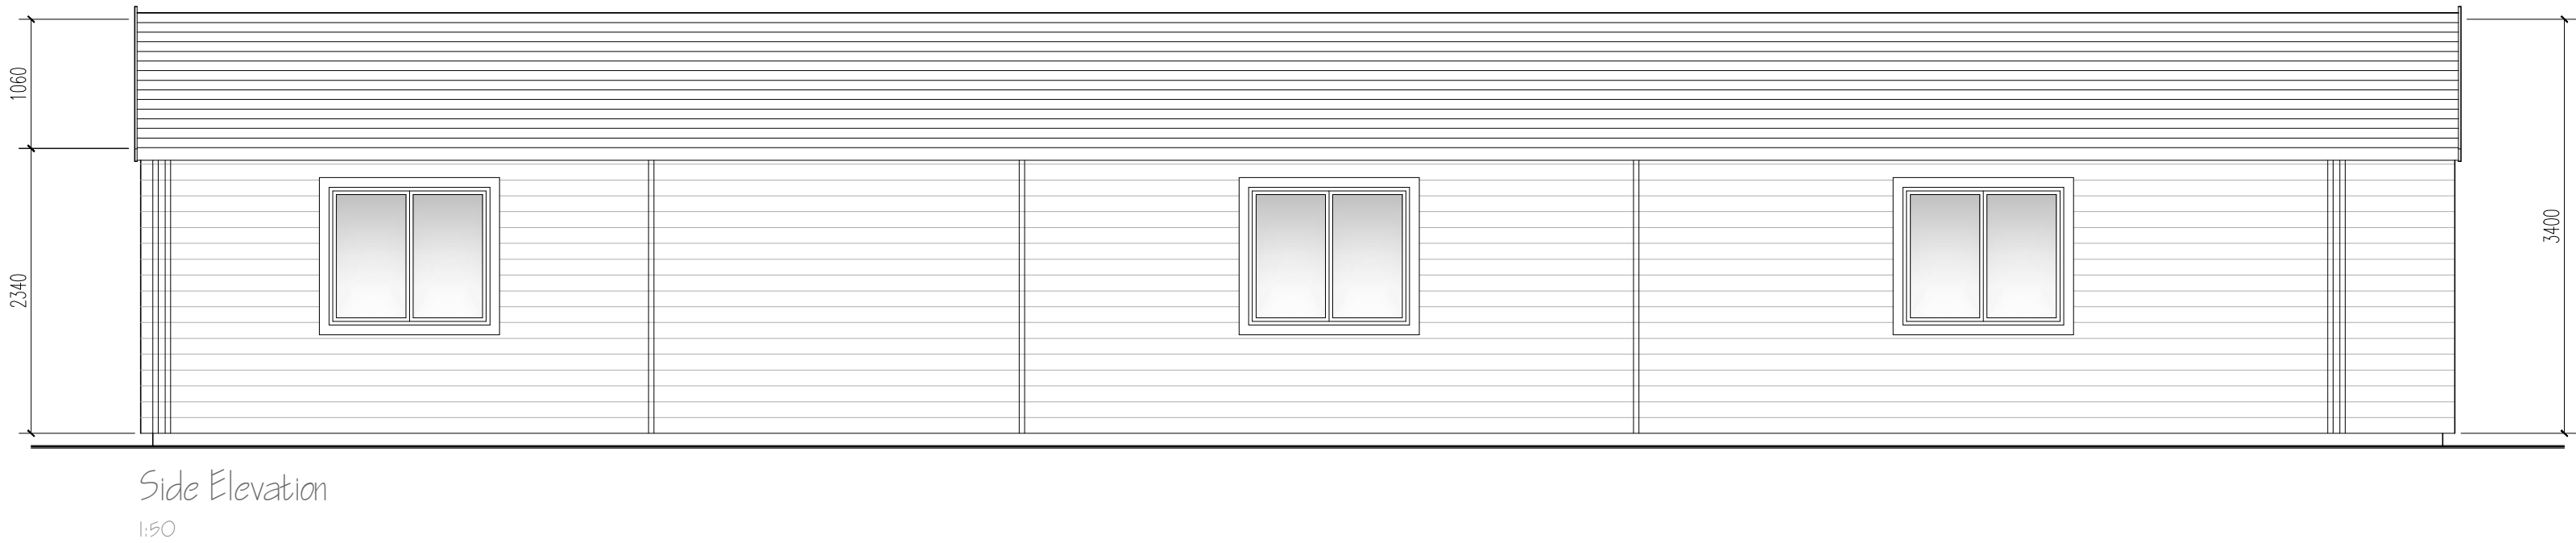

Scale  
1:50  
Date  
08.06.2015  
Drawn  
mjd  
Job no.  
CL15.016  
Dwg no.  
01  
Rev.  
A

Original drawing size: A0 ☐ A1 ☐ A2 ☒ A3 ☐ A4 ☐ Other ☐

Ripley Nurseries, Old Portsmouth Road,  
Woking, Surrey,  
GU23 6EY  
tel  
01483 212811  
mob  
07966182324  
email  
info@creativelivingcabins.co.uk  
web  
www.creativelivingcabins.co.uk

log cabin  
specialists