



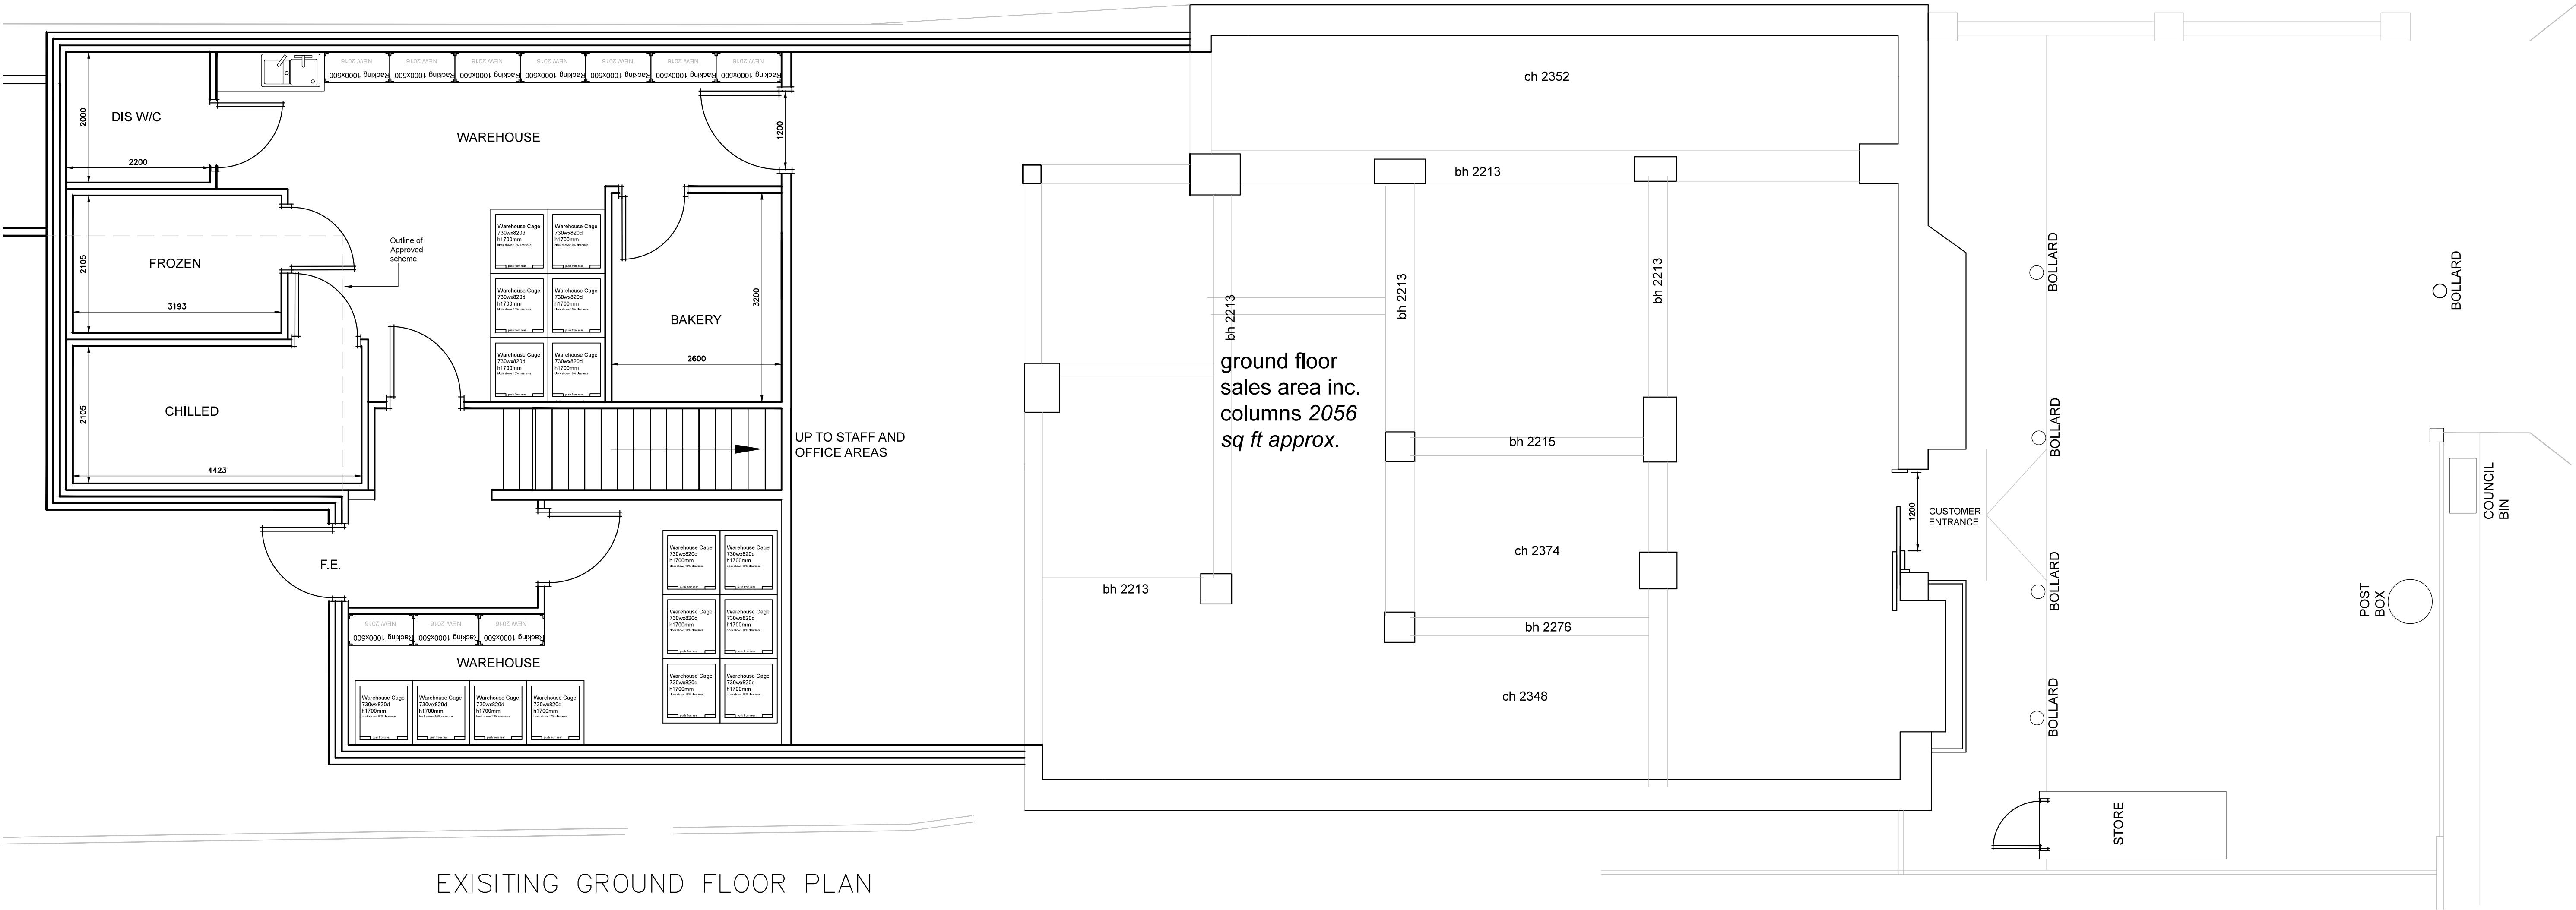

EXISTING GROUND FLOOR PLAN

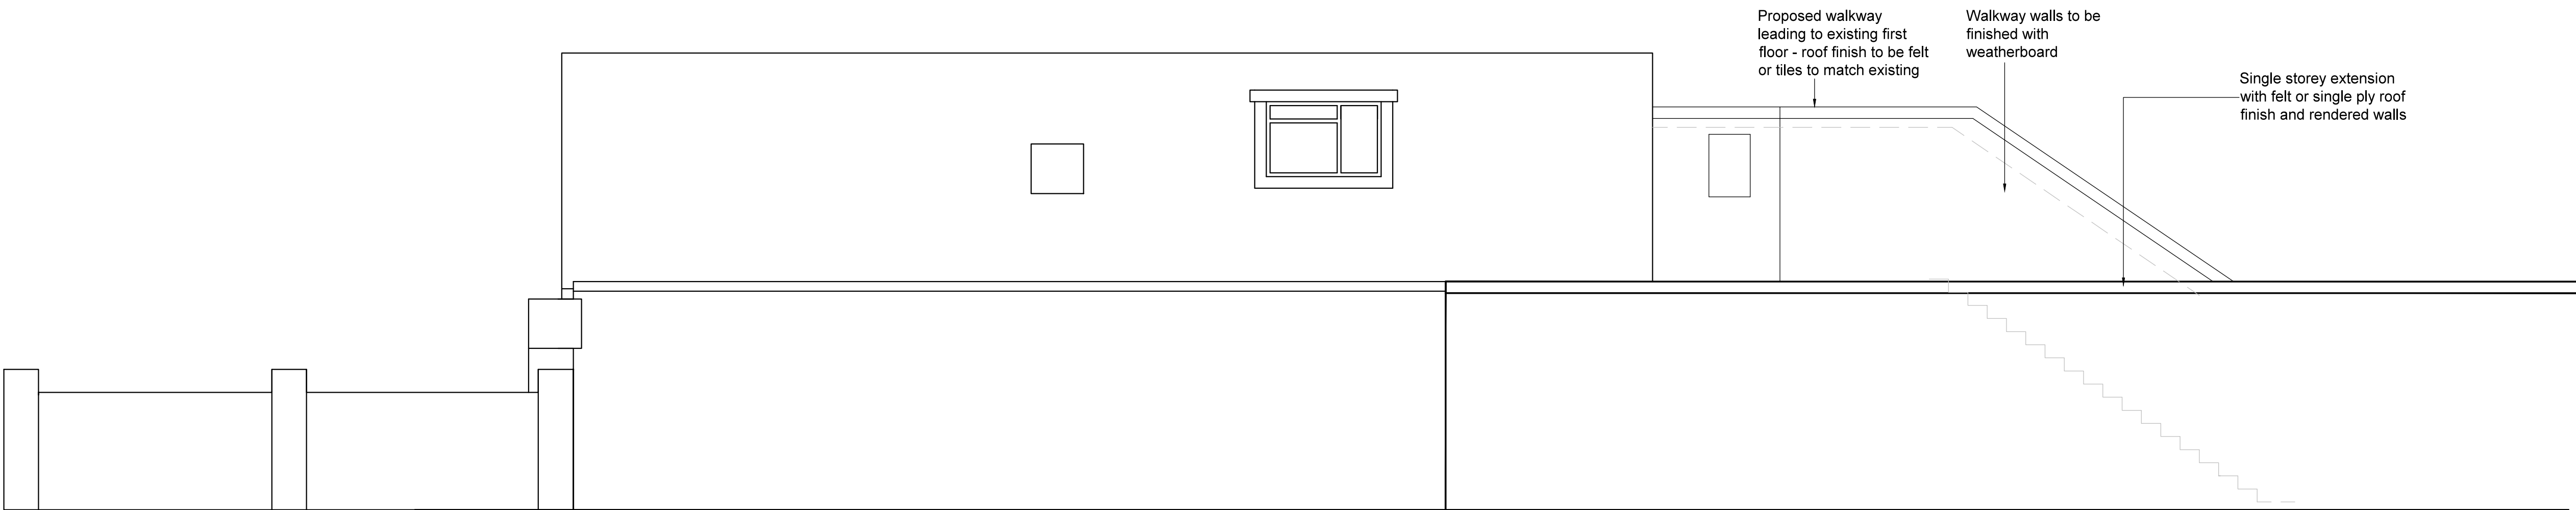

EXISTING SIDE ELEVATION

© THE CONTENTS OF THIS DRAWING REMAIN THE SOLE PROPERTY OF WELLSFIELD ASSOCIATES AND MUST NOT BE COPIED OR REPRODUCED WITHOUT PRIOR PERMISSION.

FULL SURVEY NOT CARRIED OUT, DRAWING PRODUCED USING INFORMATION SUPPLIED BY THE CLIENT

Wellsfield Associates

66 High Road,
Hockley,
Essex,
SS5 4TA

mail@wellsfieldassociates.co.uk

project

610 Southleigh Road,
Emsworth
PO10 7TA

EXISTING PLAN AND ELEVATION

date
SEPT 16

drawn
MCK

scale
1:50

drg no.
2758-05

SCALE 1:50

