

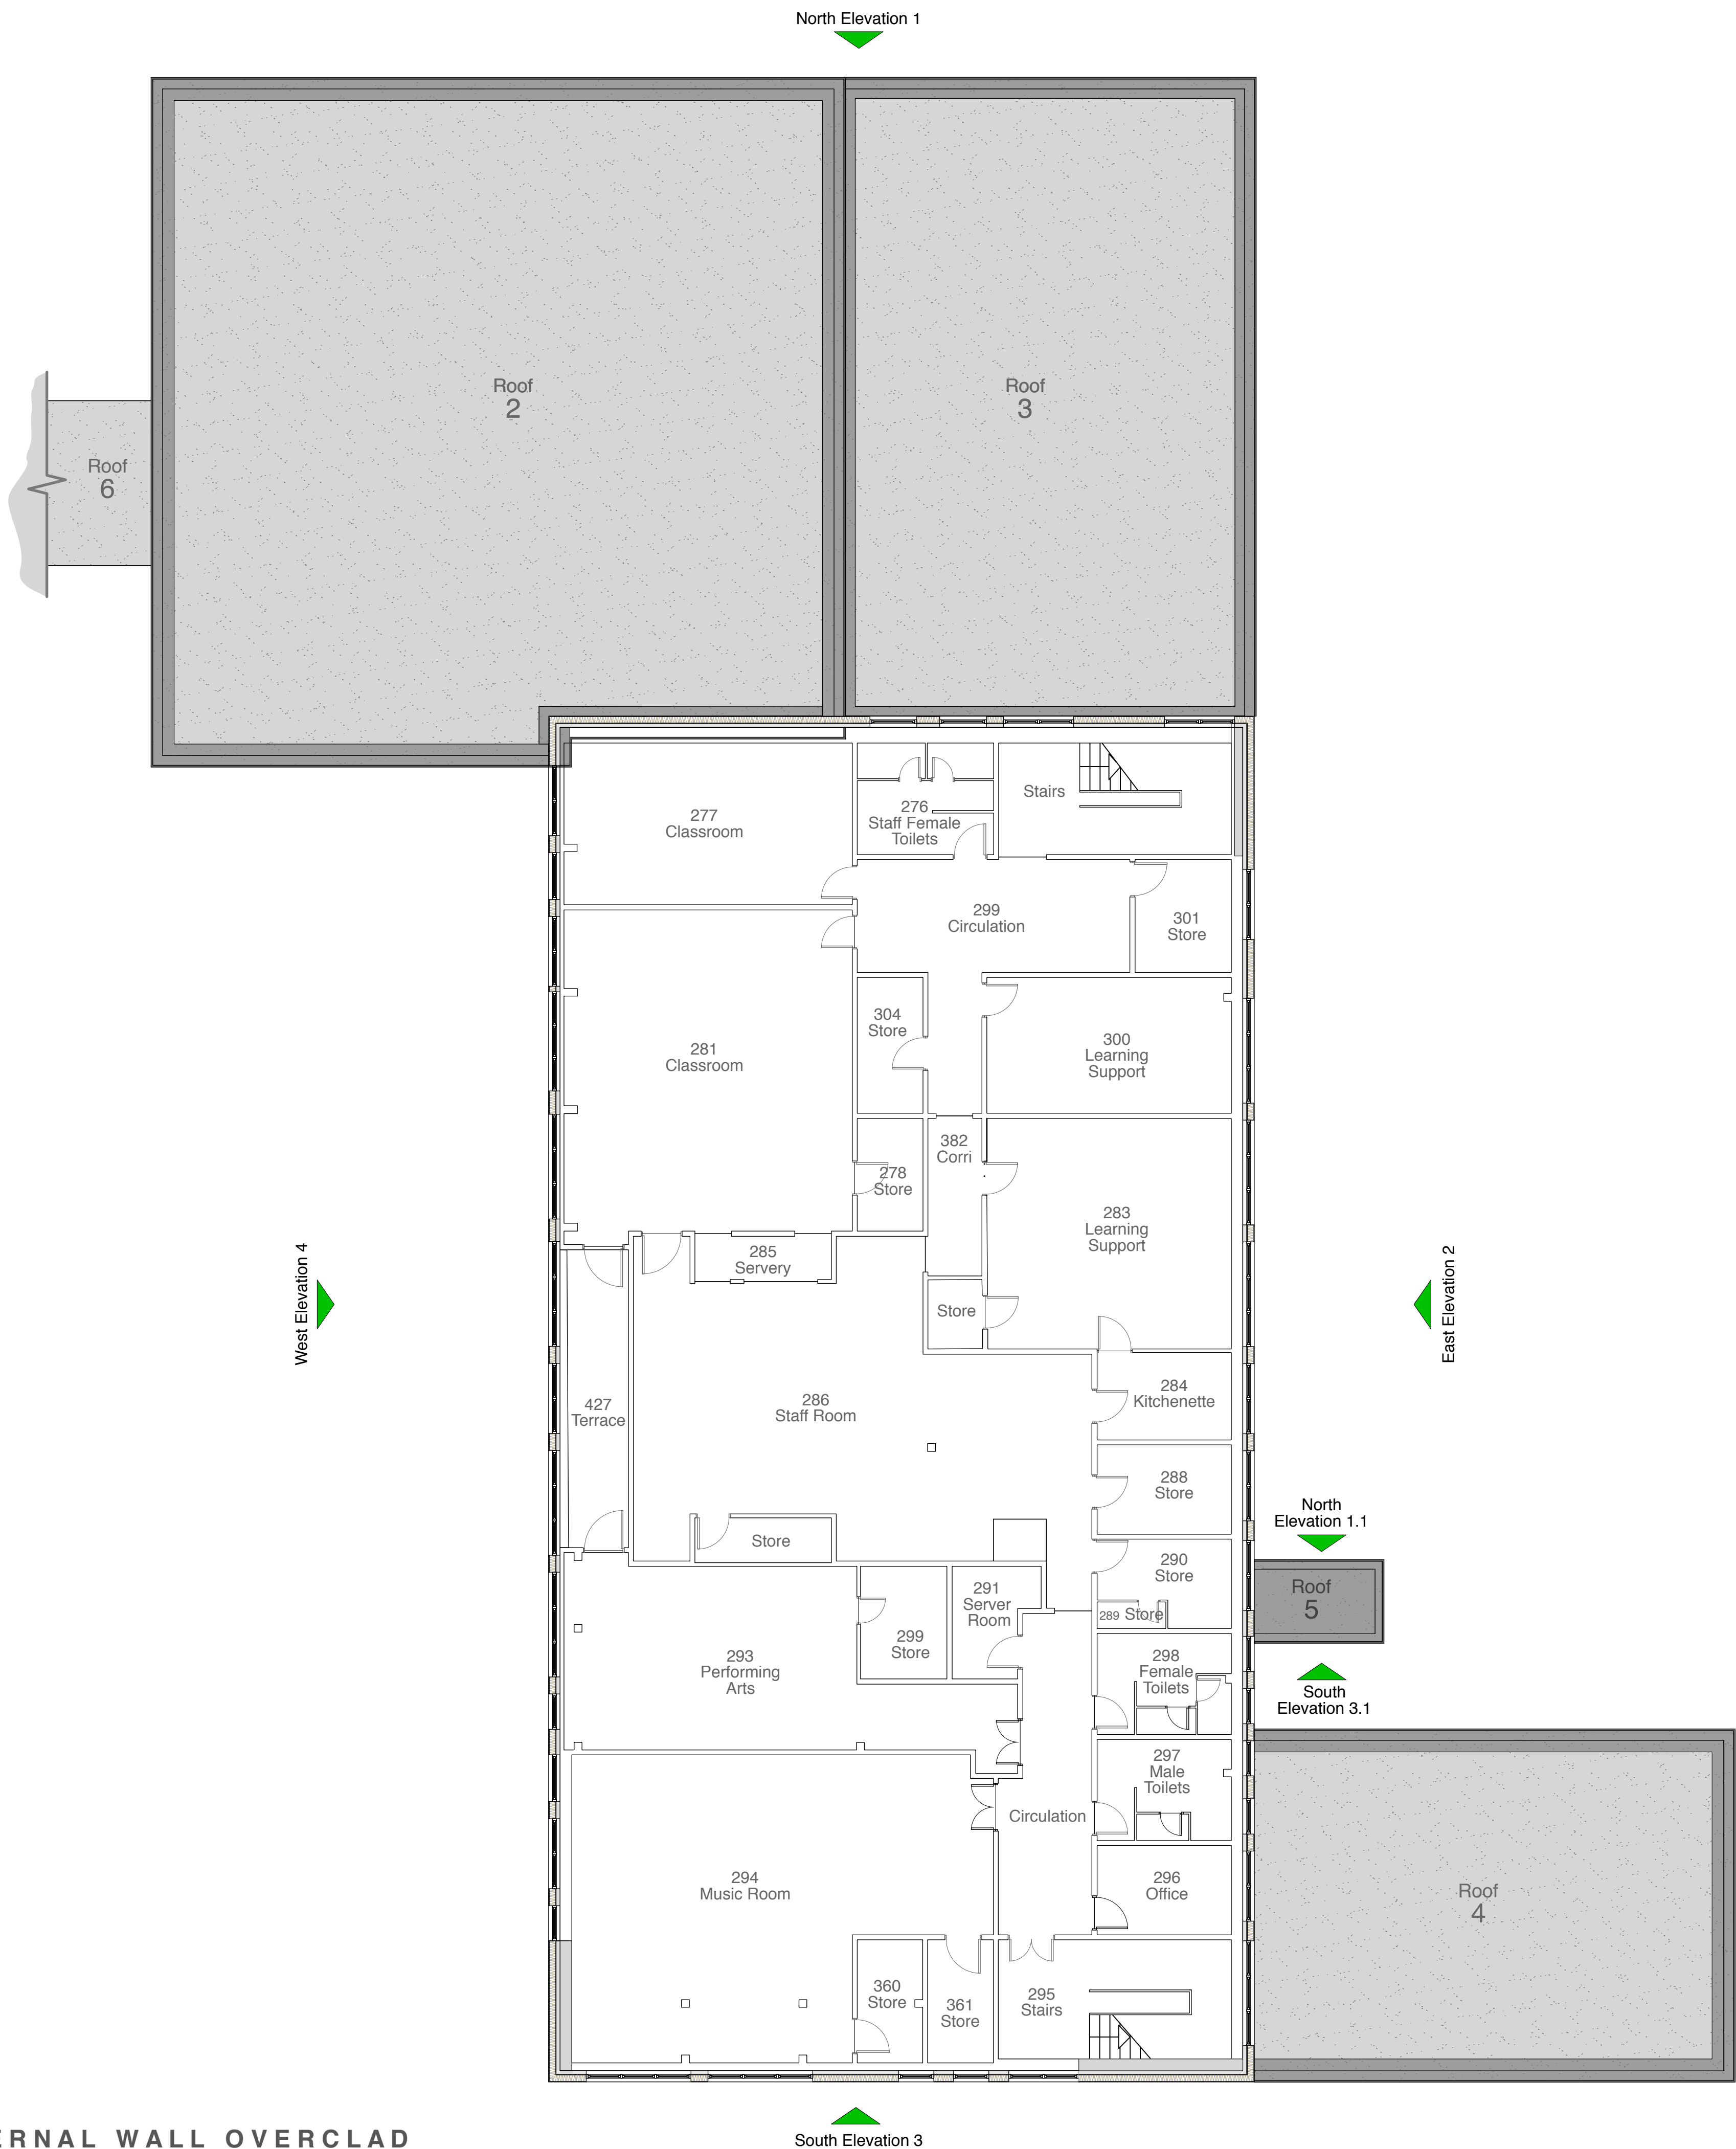


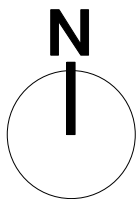

EXTERNAL WALL OVERCLAD MATERIAL KEY

- Proposed new insulated render overclad walling system, finished with smooth texture through colour render. Colour: Off White
- Proposed new insulated brick slip overclad walling system. Laid in a mix of vertical & horizontal "Stack Bond" pattern. Facing brick Colour: Multi-Red

PROPOSED FIRST FLOOR PLAN

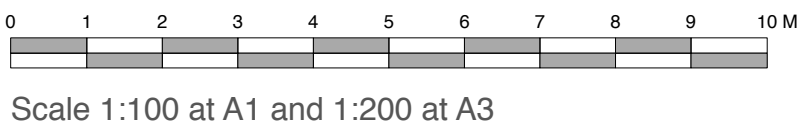

Chartered Architects  
Chartered Building Surveyors  
Interior Designers  
CDM Services  
Unit 1 Lakeside, Headlands  
Business Park, Salisbury Road,  
Ringwood BH24 3PB  
+44 (0)1425 472 833  
www.kendallkingscott.co.uk

Project  
Cowplain School  
Recladding of SCOLA Building  
Client  
Cowplain School  
Scale  
AS SHOWN  
Paper Size  
A1  
Filename  
160398.vwx

Rev Date By Ap Note  
Drawing Title  
Proposed First Floor Plan  
Project Number  
Drawing Number - Revision  
160398 L(P)06  
Date  
20/9/16  
Drawn  
DM  
Checked  
AB  
Status  
PLANNING  
Check all dimensions and levels on site

City to be used on the site for which designed. The electronic transmission of design information contained in this drawing is carried out entirely at the User's risk and Kendall Kingscott Ltd. will have no liability for any errors or inaccuracies arising therefrom. The production of amended or updated information from the said design information by the User is entirely the responsibility of the User and Kendall Kingscott Ltd. shall have no responsibility in respect thereof whatsoever.