


EXISTING NORTH ELEVATION 1

Scale 1:100 at A1 and 1:200 at A3

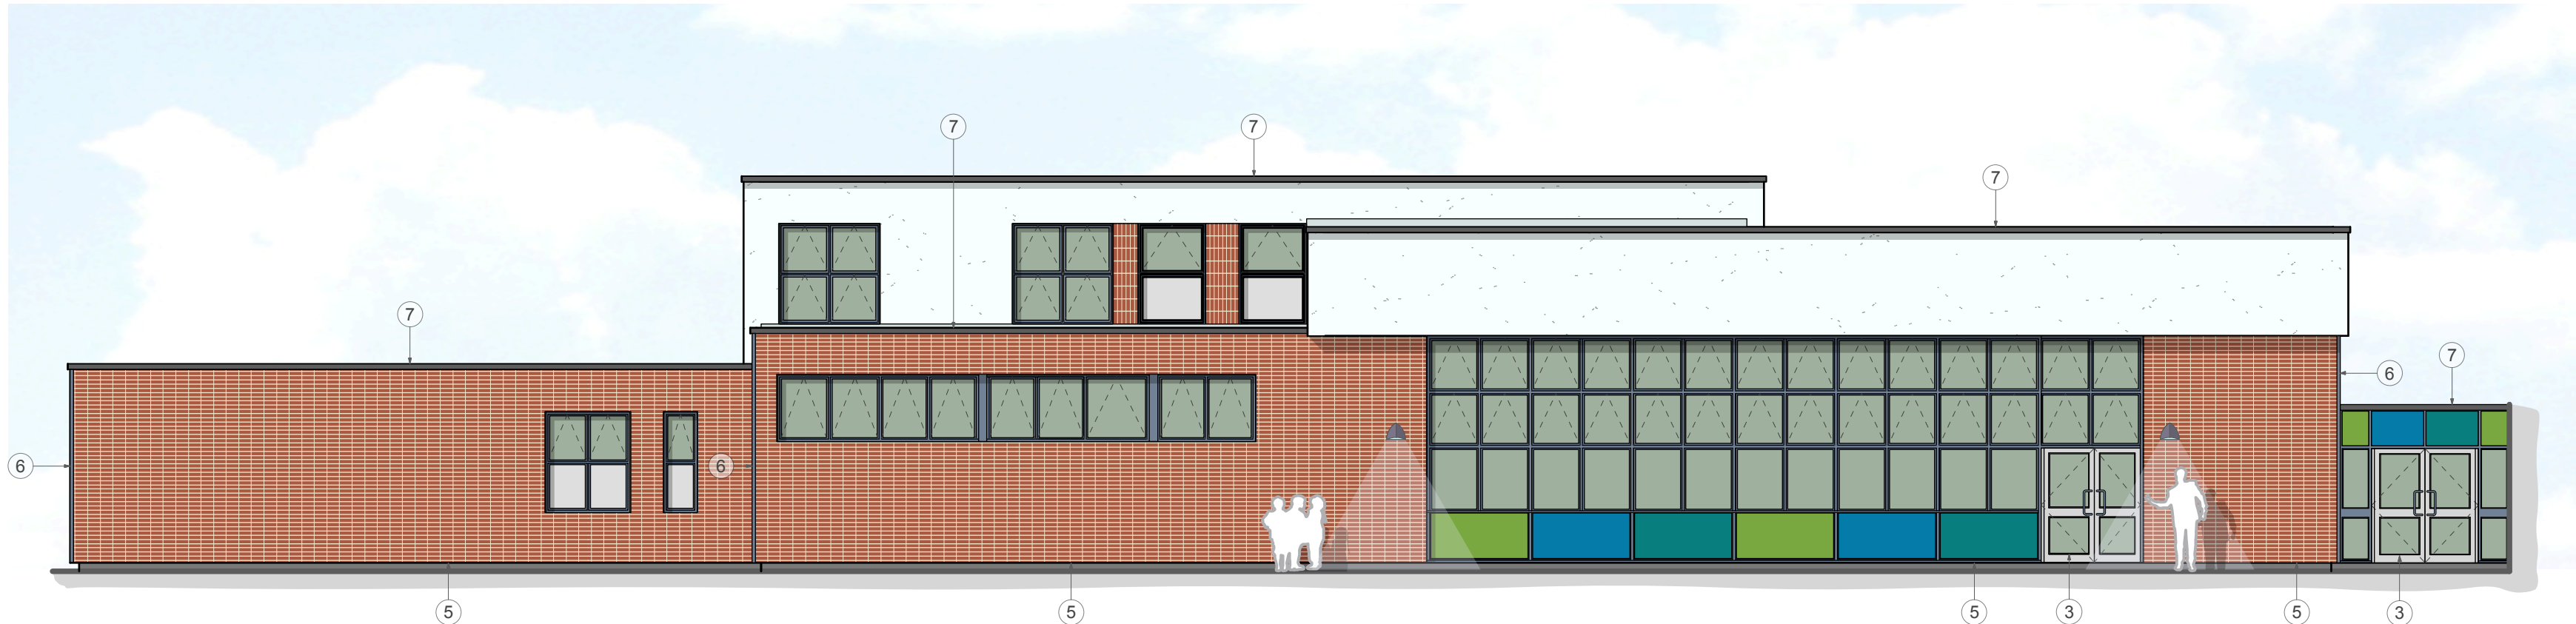

PROPOSED NORTH ELEVATION 1

Scale 1:100 at A1 and 1:200 at A3

KEY TO EXTERNAL MATERIALS

EXISTING MATERIALS.

- 1 Existing metal frame doors.
- 2 Existing timber doors.
- Existing facing brickwork.
- Existing metal frame glazing & solid panel curtain walling system.
- Existing PVC horizontal weatherboard cladding.


Red dotted line denotes existing items to be demolished and removed.

PROPOSED MATERIALS.


- 3 Proposed aluminium powder coated external doors and frames with level access, low thresholds and anti finger trap stiles/frames.
- 4 Proposed aluminium powder coated solid & louvered panel service doors.
- 5 Proposed continuous plinth perimeter Ancon 4mm stainless steel base angle fixed into existing brickwork/plinth. Plinth render below DPC. Through colour render down to existing ground level.
- 6 Proposed aluminium pressings / strip extruded angle 3mm thick with PVDF coating to all corners of Gebrik insulated brick slip cladding panels edges and window/door jambs & heads.
- 7 Proposed aluminium parapet capping flashing with PVDF coating, on to extended projection roof parapet.

Refer to separate colour schedule for material colour references and additional information.


- Proposed Aquarian Cladding Systems Ltd - Gebrik Insulated Brick Slip Cladding System laid in horizontal stack bond & gunned mortar pointing.
- Proposed Aquarian Cladding Systems Ltd - Gebrik Insulated Brick Slip Cladding System laid in vertical stack bond & gunned mortar pointing.
- Proposed Insulated Render System - Structherm Insulated Render Cladding System render finish with smooth texture finish.
- Proposed Aluminium PPC finished frame window system with double glazing.
- Proposed Aluminium PPC finished frame curtain walling system with glazing and low level solid insulated panels.
- Proposed external light fittings

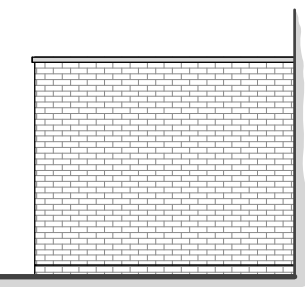

EXISTING NORTH ELEVATION 1.1 (Caretaker's store)

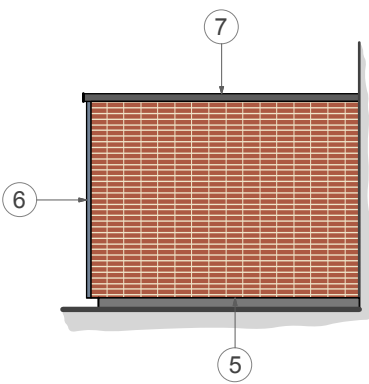


PROPOSED NORTH ELEVATION 1.1 (Caretaker's store)

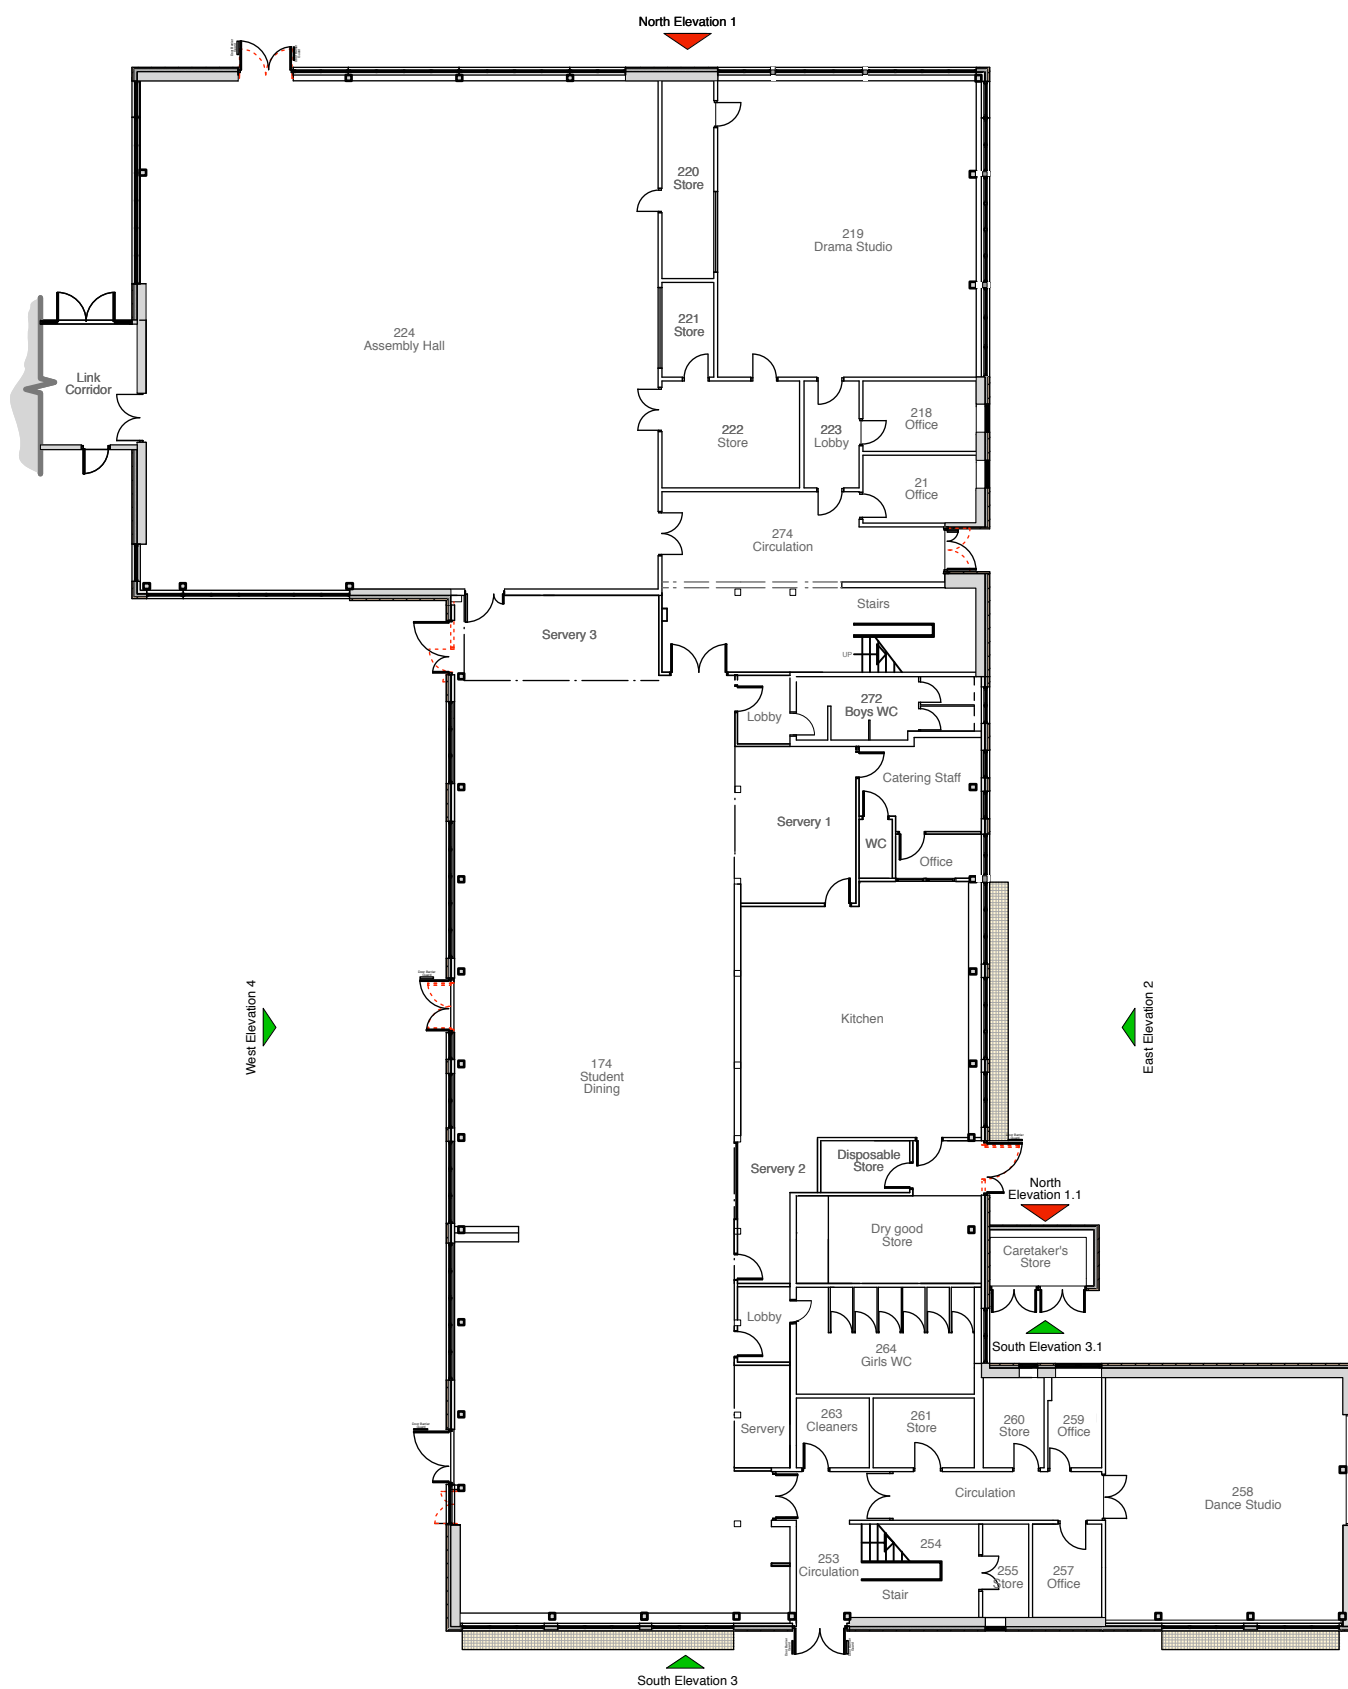

PROPOSED GROUND FLOOR KEY PLAN


Not To Scale

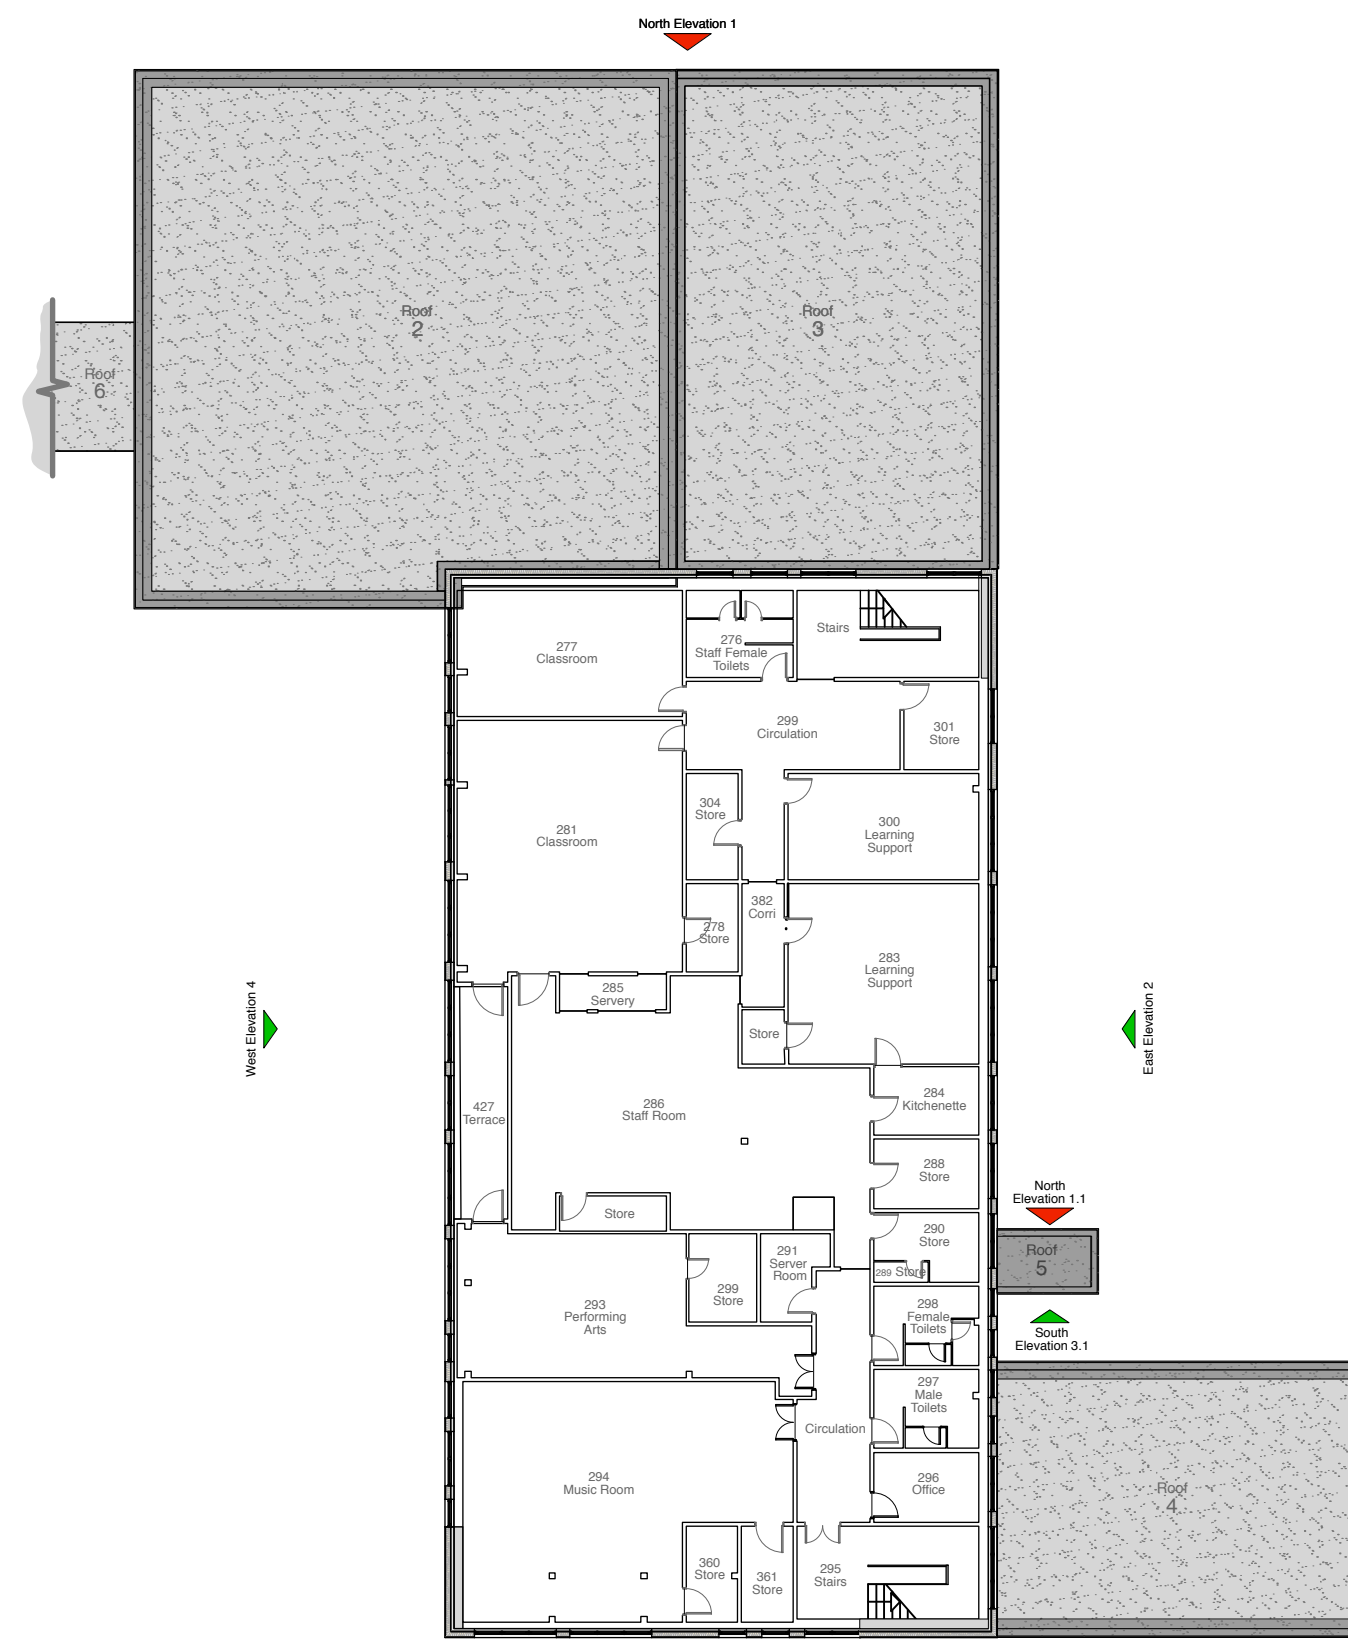

PROPOSED FIRST FLOOR KEY PLAN

Not To Scale

EXISTING & PROPOSED NORTH & SOUTH WEST ELEVATIONS

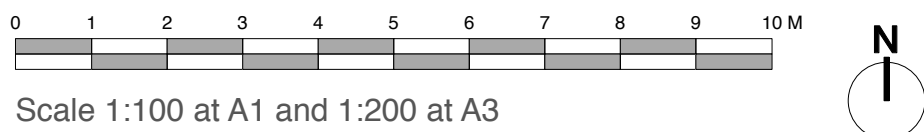

Scale 1:100 at A1 and 1:200 at A3



Chartered Architects
Chartered Building Surveyors
Interior Designers
CDM Services

Unit 1 Lakeside, Headlands
Business Park, Salisbury Road,
Ringwood BH24 3PB
+44 (0)1425 472 833
www.kendallkingscott.co.uk

Rev	Date	By	Ap	Note
AS SHOWN	1/8/16	DM	AB	PLANNING
Project	Cowplain School Recladding of SCOLA Building			
Client	Cowplain School			
Project Number	160398 L(P)08			
Scale	Paper Size	Filename	Date	Drawn
AS SHOWN	A1	160398.vwx	1/8/16	DM
© Copyright				Check all dimensions and levels on site