



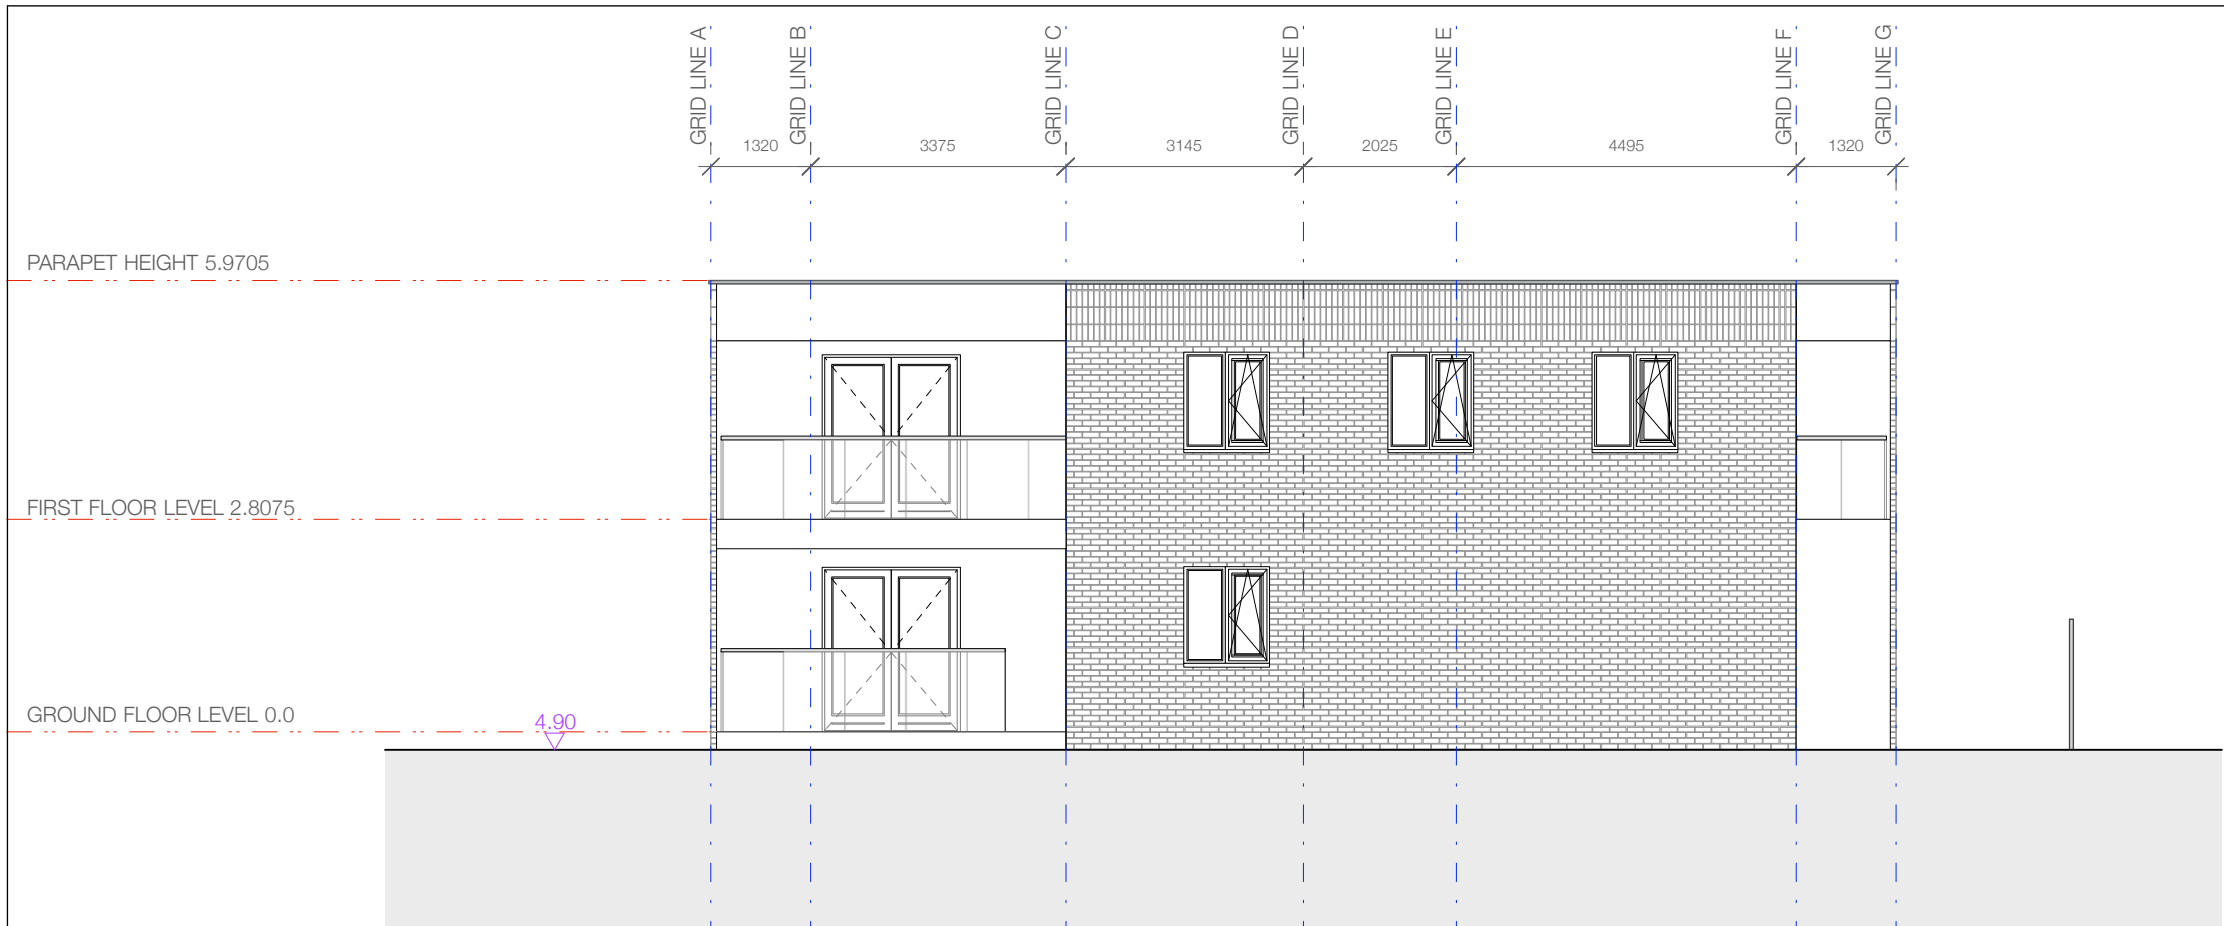

SOUTH ELEVATION

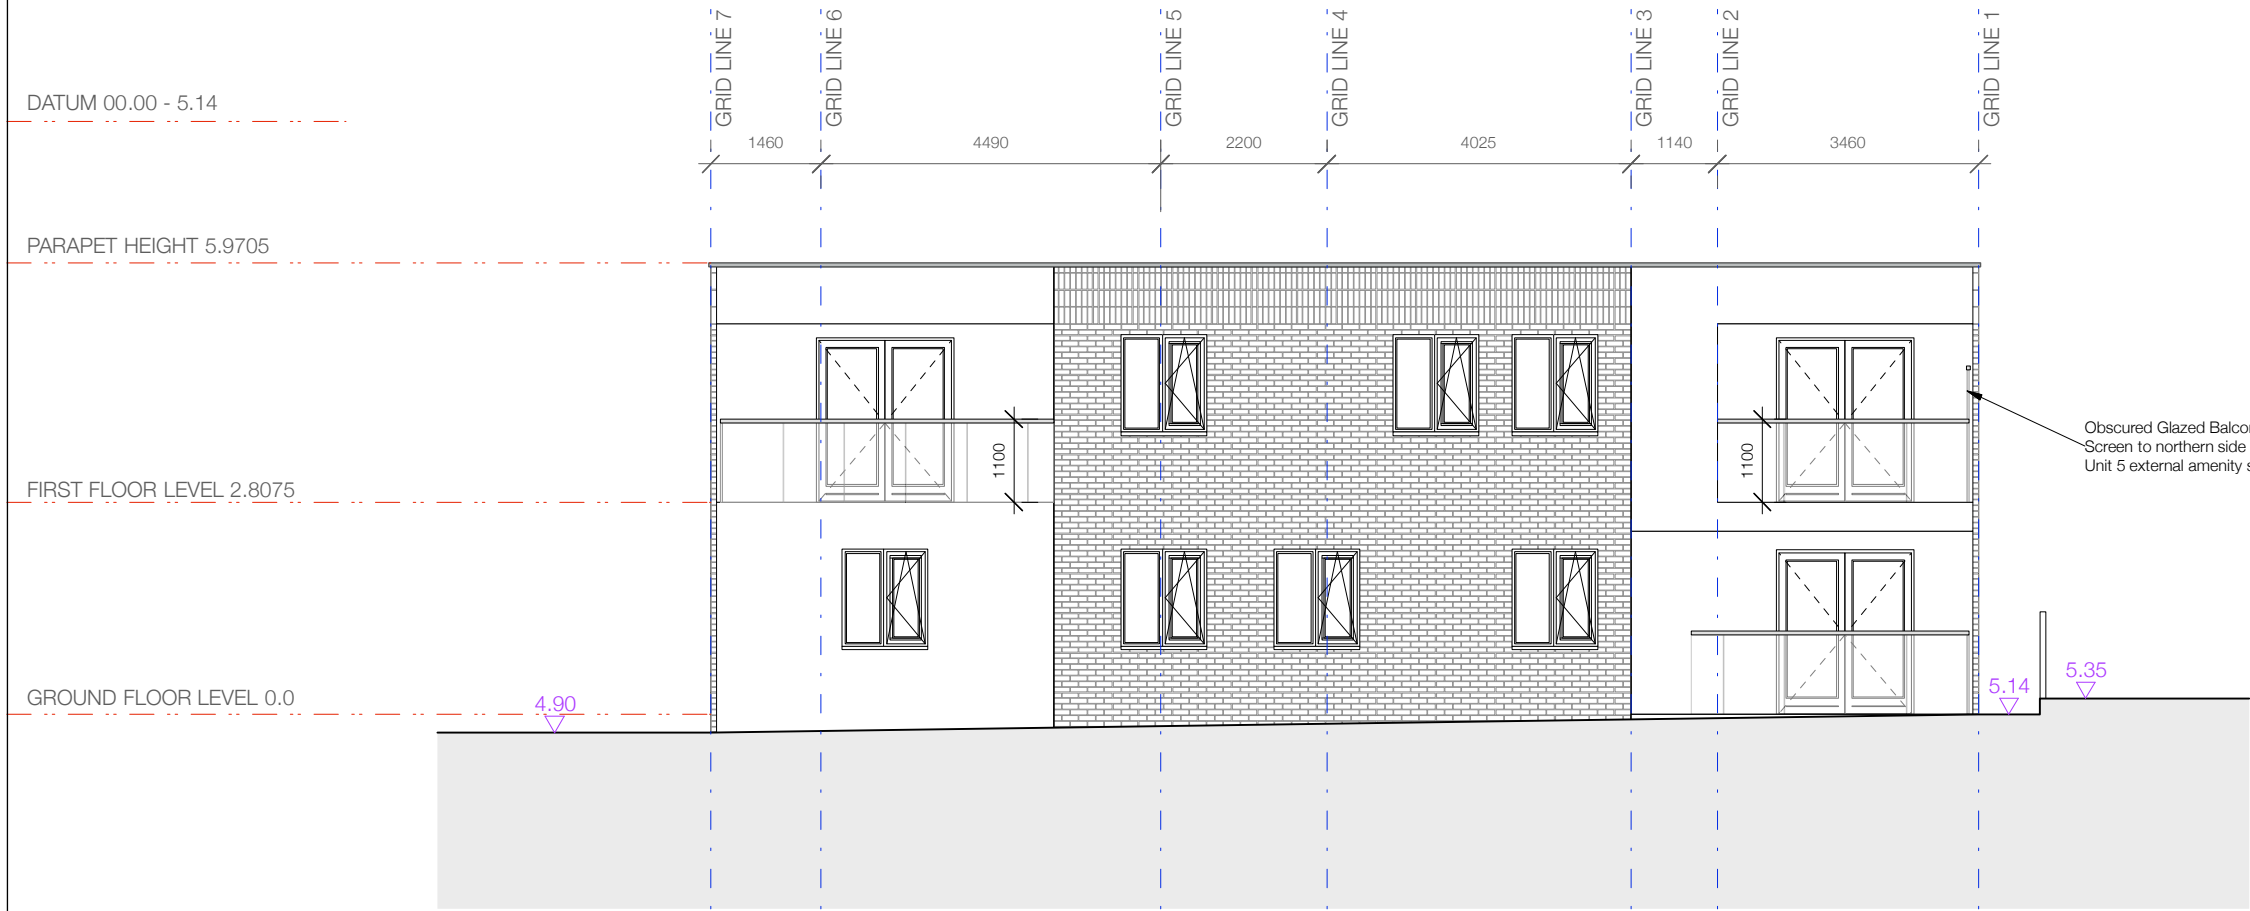

EAST ELEVATION

Notes: Do not Scale
Check all dimensions on site
© Dunthorne Parker Architects

TENDER DRAWING



E	31.05.16	KR	1.8m balcony screen amended to northern side of Unit 5
D	06.05.16	KR	Tender Issue. Context and levels updated. Obscured balcony screen note added
C	28.04.16	KR	Building height, grid and levels updated
B	08.03.16	KR	Balustrade heights updated
A	16.02.16	KR	Construction, grid and details all updated

No	Date	By	Revision
----	------	----	----------

Project
Mengham Road, Hayling Island

Drawing
Proposed South & East Elevations

Job
1251

Dwg No.
308E

Scale
1:100@A3

By
KR

Date drawn
16.12.15

DunthorneParkerArchitects
www.dunthorneparkerarchitects.co.uk
T | 02072890411
E | mail@dunthorneparker.co.uk
A | 16 Hauxton Gurney Street, London, W1H 6AL