



NOTES:
Dimensions to be checked on site before commencing work. Any discrepancies shall be reported to the architect immediately.
Do not scale from these drawings except for planning purposes. Use figured dimensions only.
Where applicable this drawing is to be read in conjunction with other consultants' drawings.



Ordnance Survey, (c) Crown Copyright 2015. All rights reserved.
Licence number 100022432

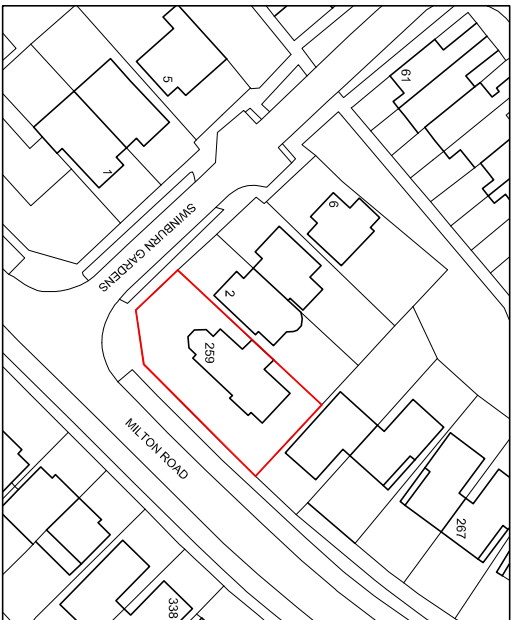

Location plan
scale 1:1250

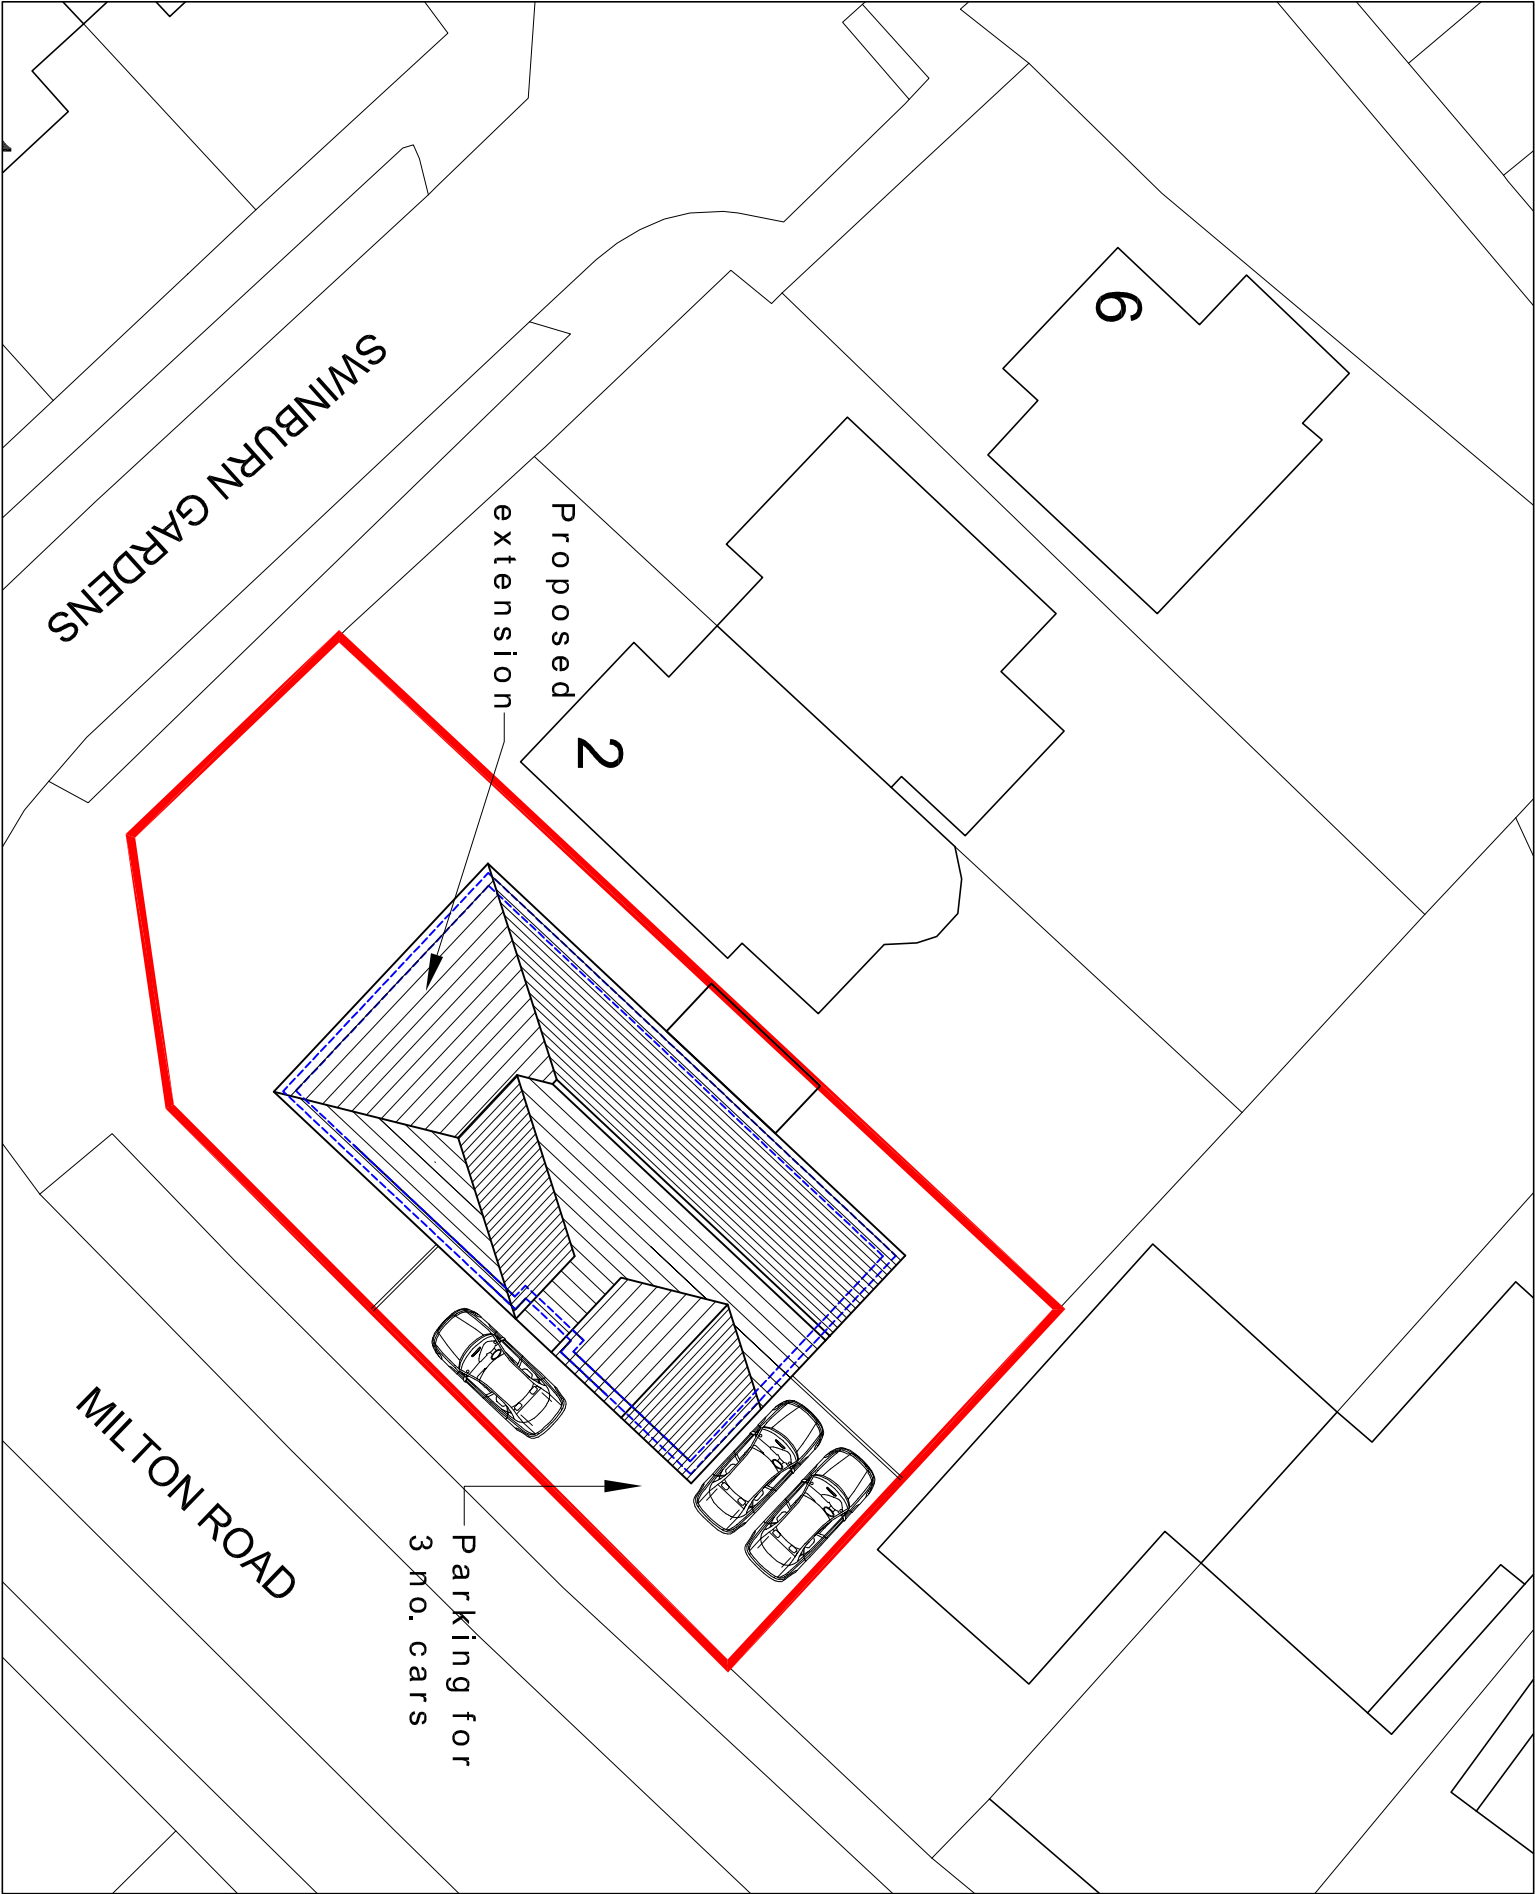

Proposed site plan scale 1:250

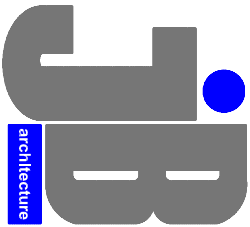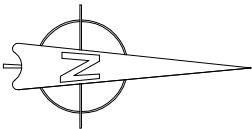

JIMMY BESSANT ARCHITECTURE
TEL.: 01243 373620 M: 07769904282
E: jimmy@jb-architecture.co.uk
Web: www.jb-architecture.co.uk

DATE	NOTE	SCALE
A	South and East elevation reduced. Parking amended.	18.0/1.6

For
MR M MORLING
Project
**PROPOSED FRONT & SIDE EXTENSION
AT 259 MILTON ROAD
COWPLAIN
WATERLOOVILLE, PO8 8LL**

Title
SITE & LOCATION PLANS

Date	Drawn	Scale	Checked
NOV 2015	JB	AS SHOWN @ A3	-
Job Number	Drawing Number	Revision	
PL 68/15	401	401	