



NOTES:
Dimensions to be checked on site before commencing work. Any discrepancies shall be reported to the architect immediately.
Do not scale from these drawings except for planning purposes. Use figured dimensions only.
Where applicable this drawing is to be read in conjunction with other consultants' drawings.

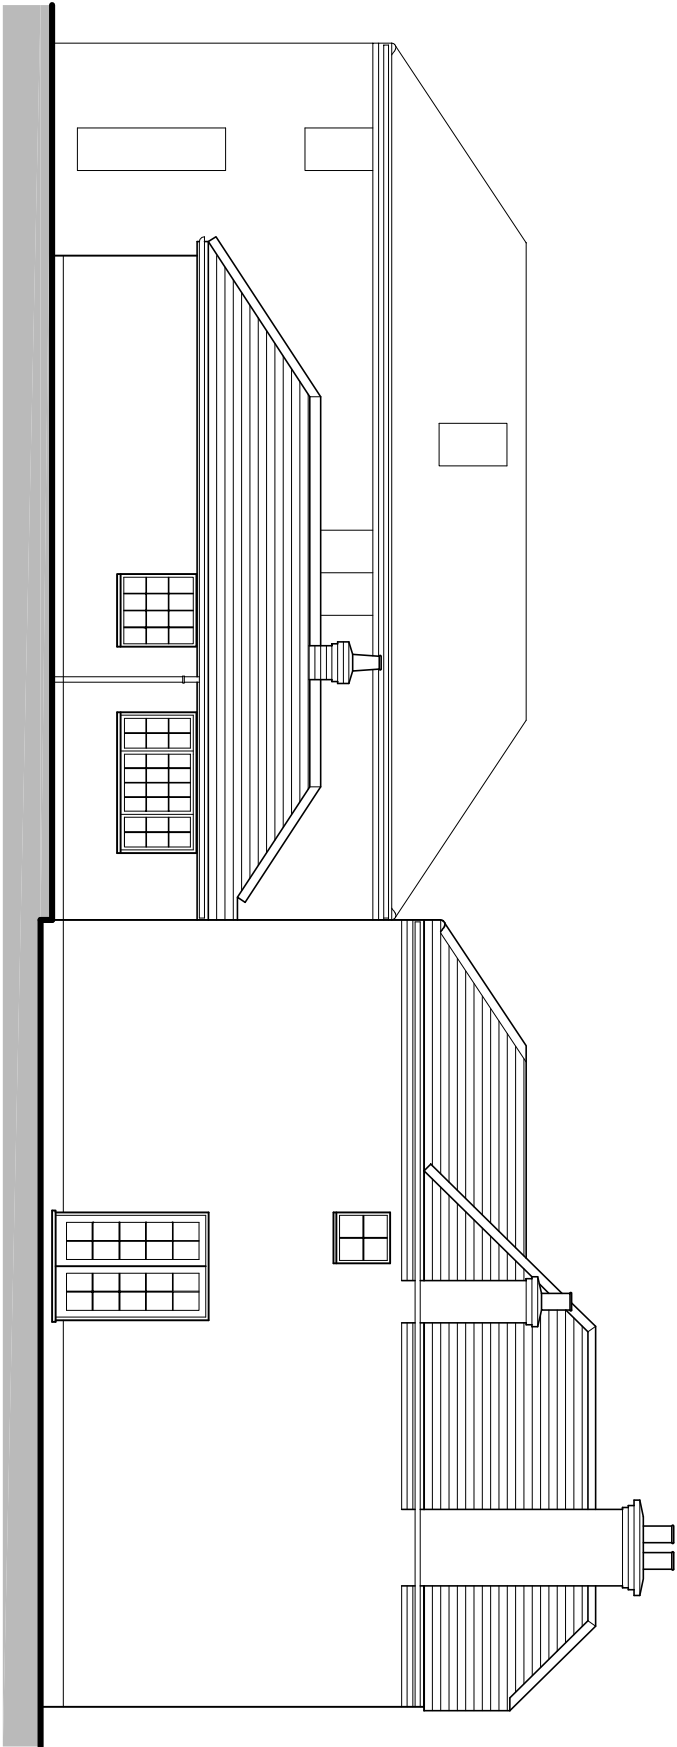


South (rear) elevations


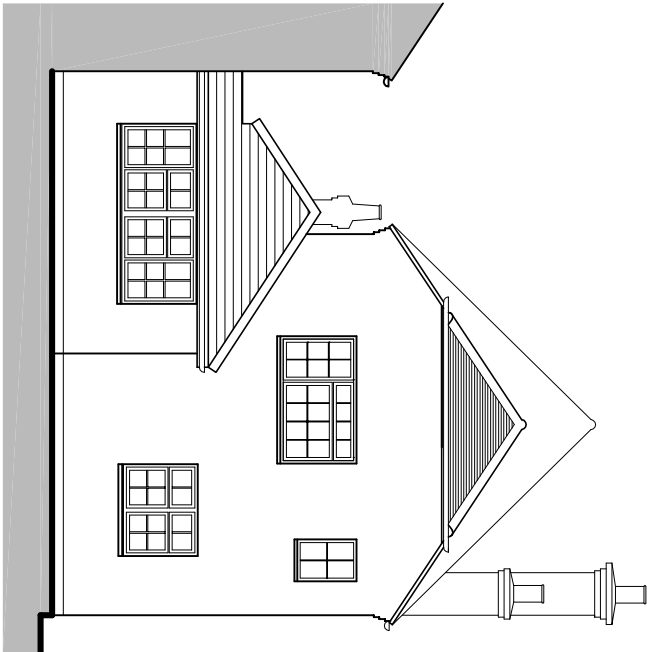


West (side) elevations


Existing elevations scale 1:100

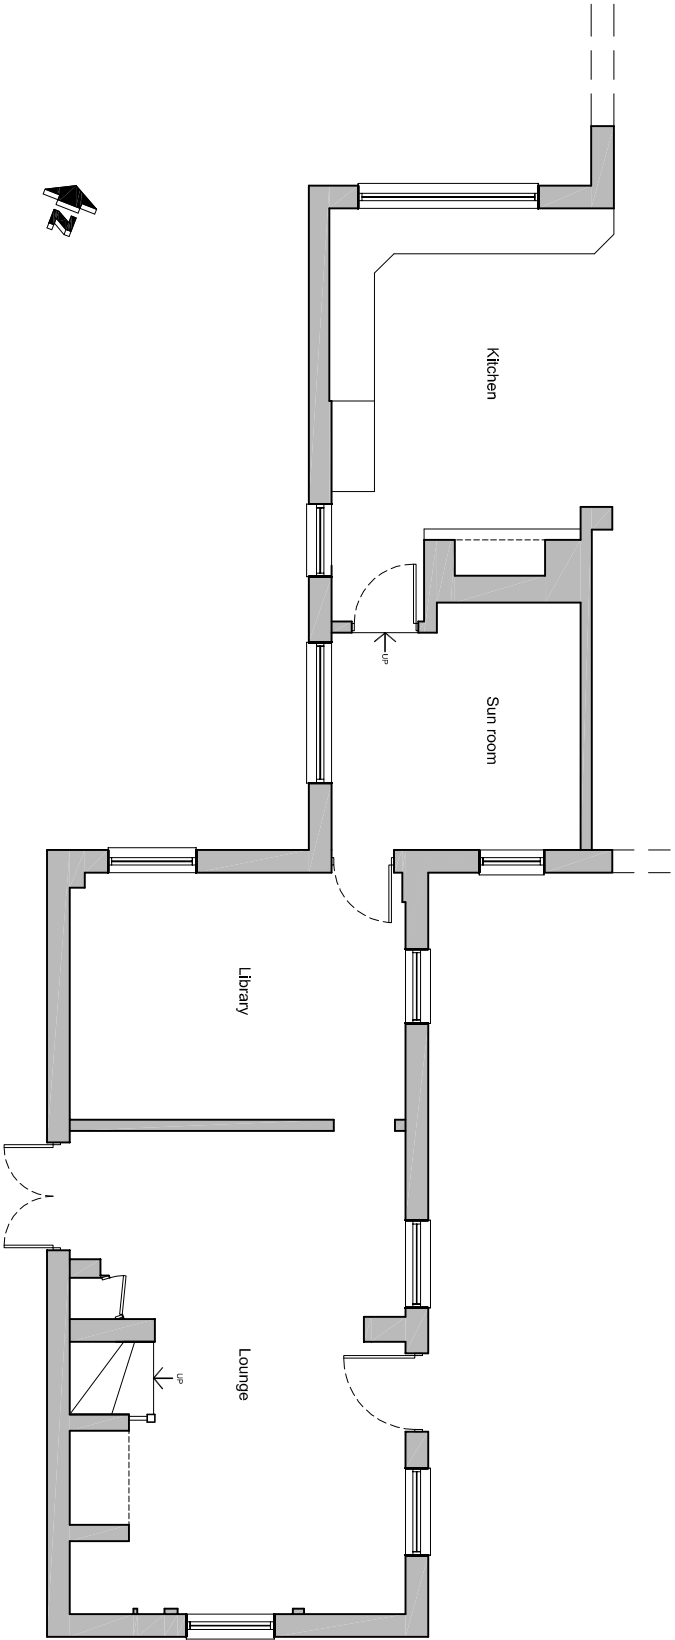

Existing (part) ground floor plan scale 1:100

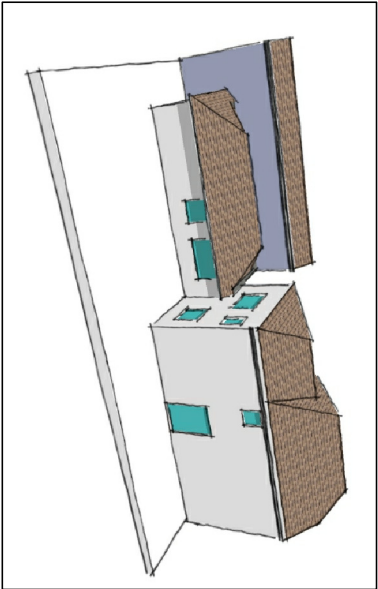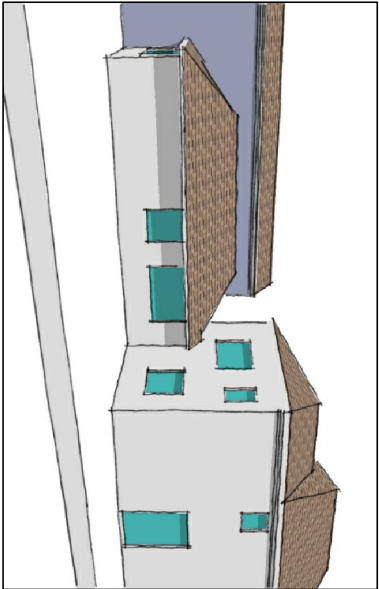

Existing 3D views nts

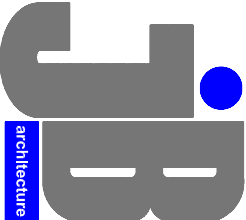

JIMMY BESSANT ARCHITECTURE
TEL: 01243 373620 M: 07769904282
E: jimmy@jb-architecture.co.uk
Web: www.jb-architecture.co.uk

For
MRS V STAUFFER
Project
**PROPOSED ALTERATIONS
AT GOOSEBERRY COTTAGE
LUMLEY PATH
EMSWORTH, PO10 7BP**
Title
**EXISTING (part) GROUND FLOOR
PLAN & ELEVATIONS**

Date	Drawn	Scale	Checked
JAN 2016	JB	1:100 @ A3	-
Job Number	Drawing Number	Revision	
PL7015	402		