




This Drg. is for **Planning**_Building Regulations_**Discussion**,**purposes only**.
No dimensions to be scaled from prints.
Read in conjunction with Drgs. AD/P321/01,02,03,04..10,11,12,&13
All figured dimensions to be checked on site by contractor prior to construction.
All boundary information supplied by the Client.

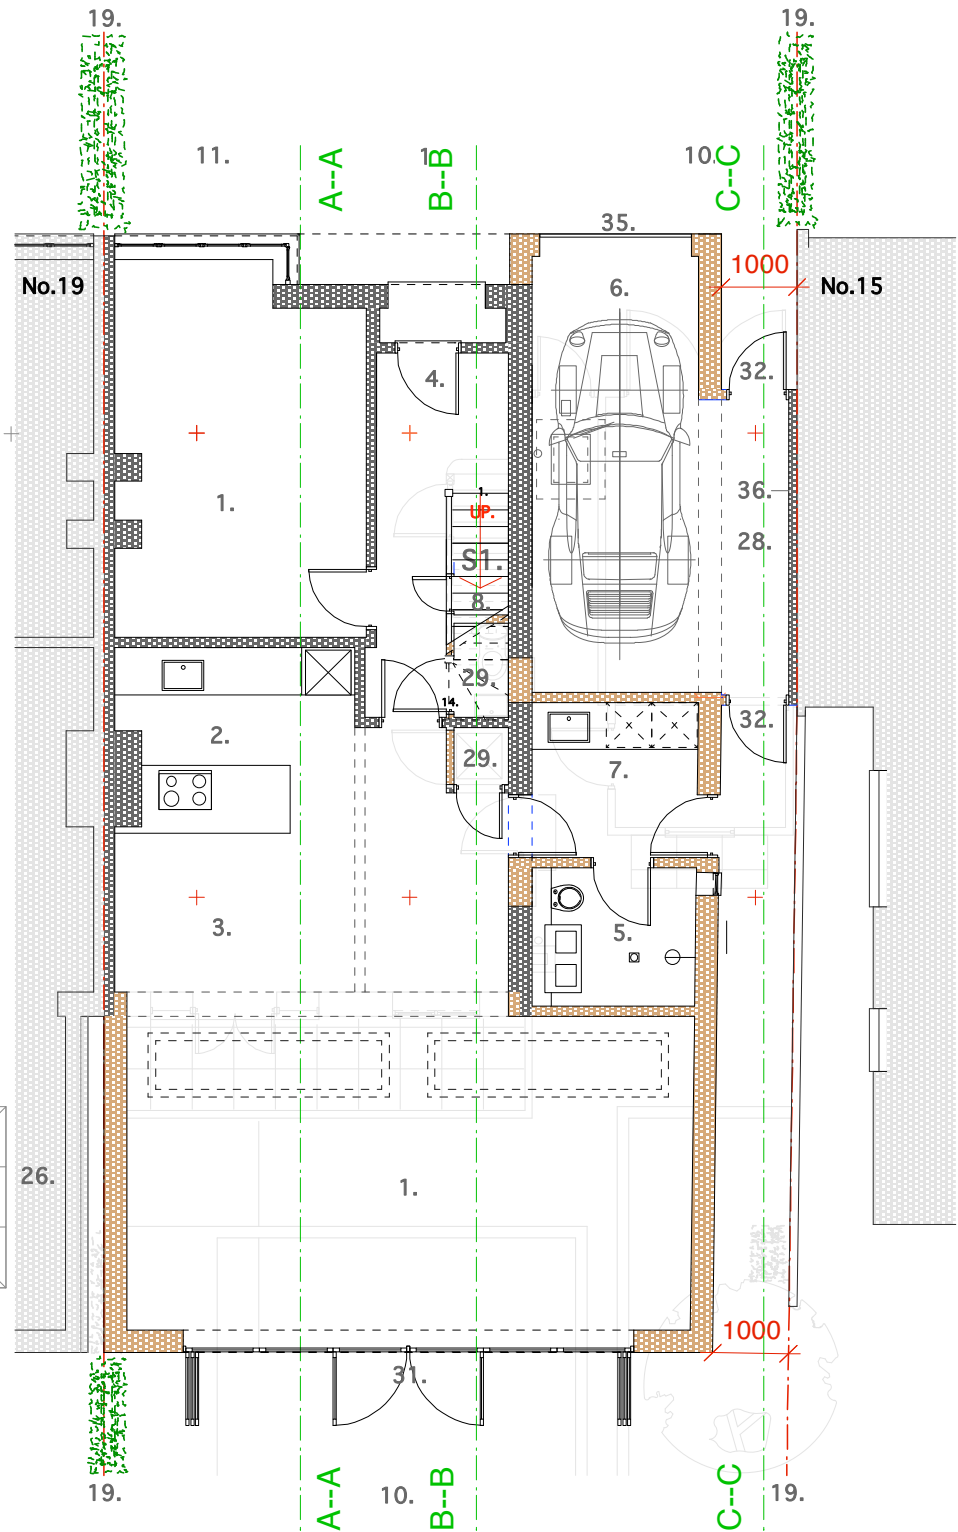

Ground Floor Plan.

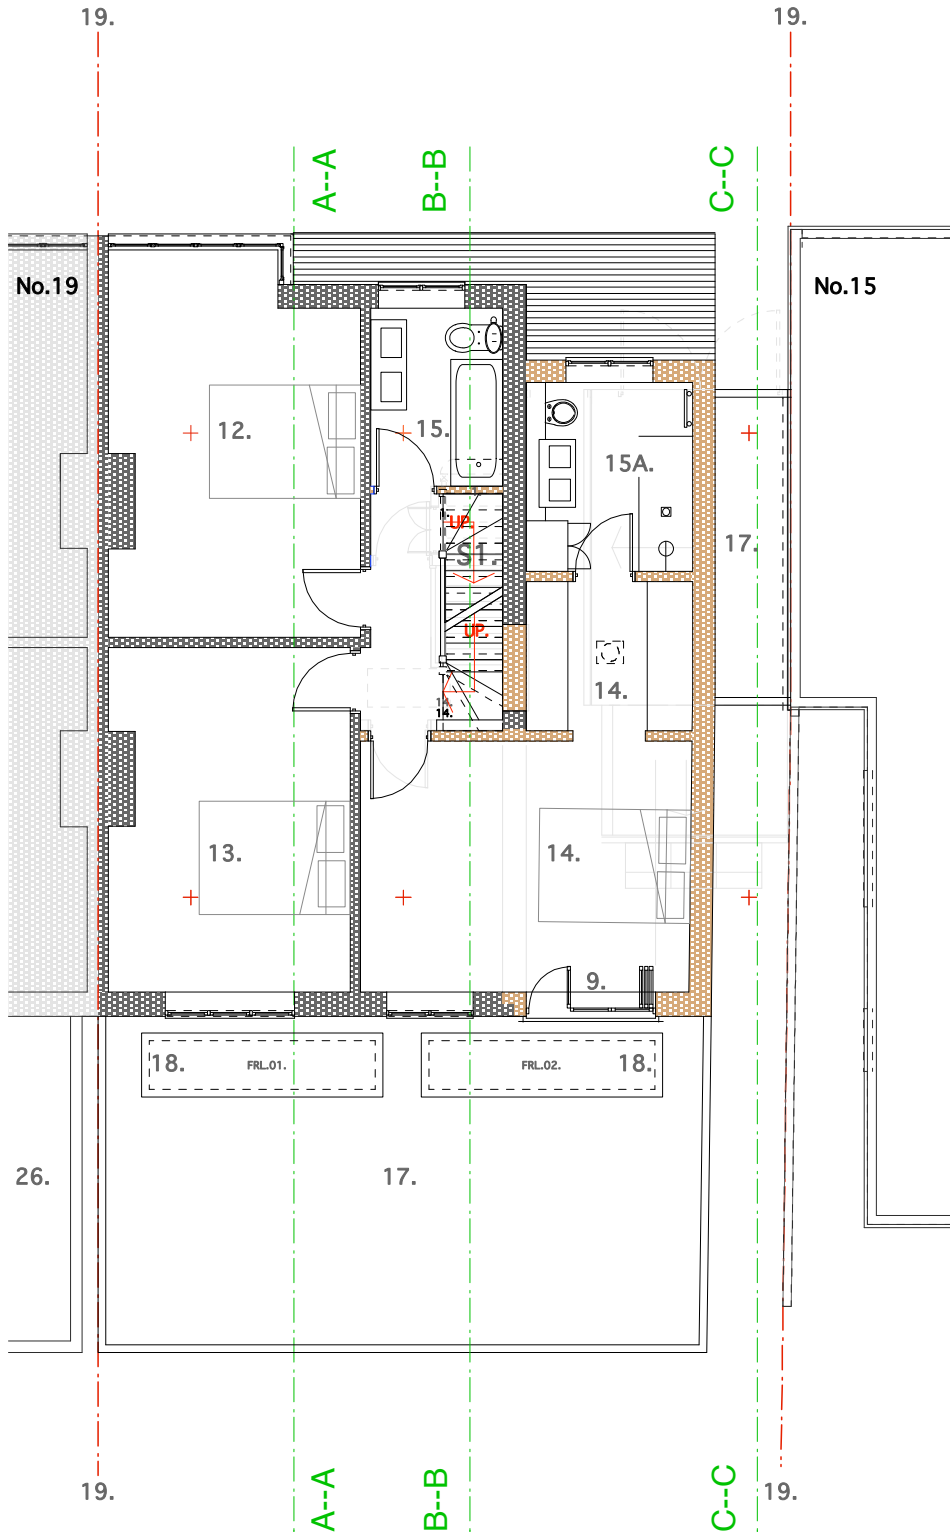

First Floor Plan.

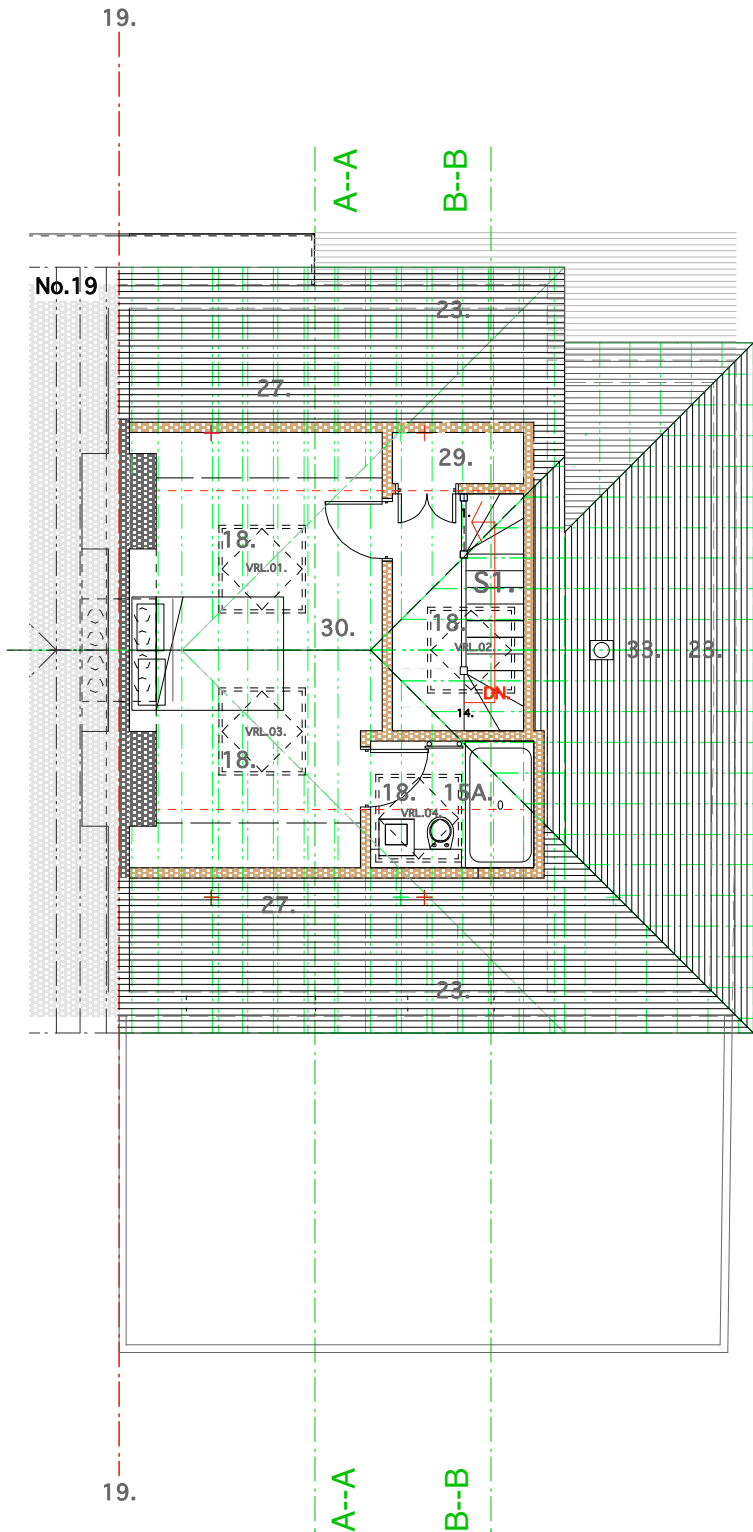

Roof Space Plan.

PROJECT. Internal Alterations, Rear & Side Extension. @ 17 Kings Road, Emsworth, PO10 7HN.		10 Avenue South Surbiton Surrey KT5.8PJ. 07767445243 welldesigned@harveyassoc.co.uk	
Drg. Title. G.A. Floor Plans @ Ground, First and roof space. As PROPOSED.		Tel. E-Mail. 10 Avenue South Surbiton Surrey KT5.8PJ. 07767445243 welldesigned@harveyassoc.co.uk	
Client. Date. March 2016		Revision Scale 1-100 @A3.	
Revision A B	Description. Roof rafters amended Notes added	Feb 2016. April 2016.	

AD/P321/10B

