





1 EXTERIOR ELEVATION - TERRACE SEATING  
Scale: 1 : 50

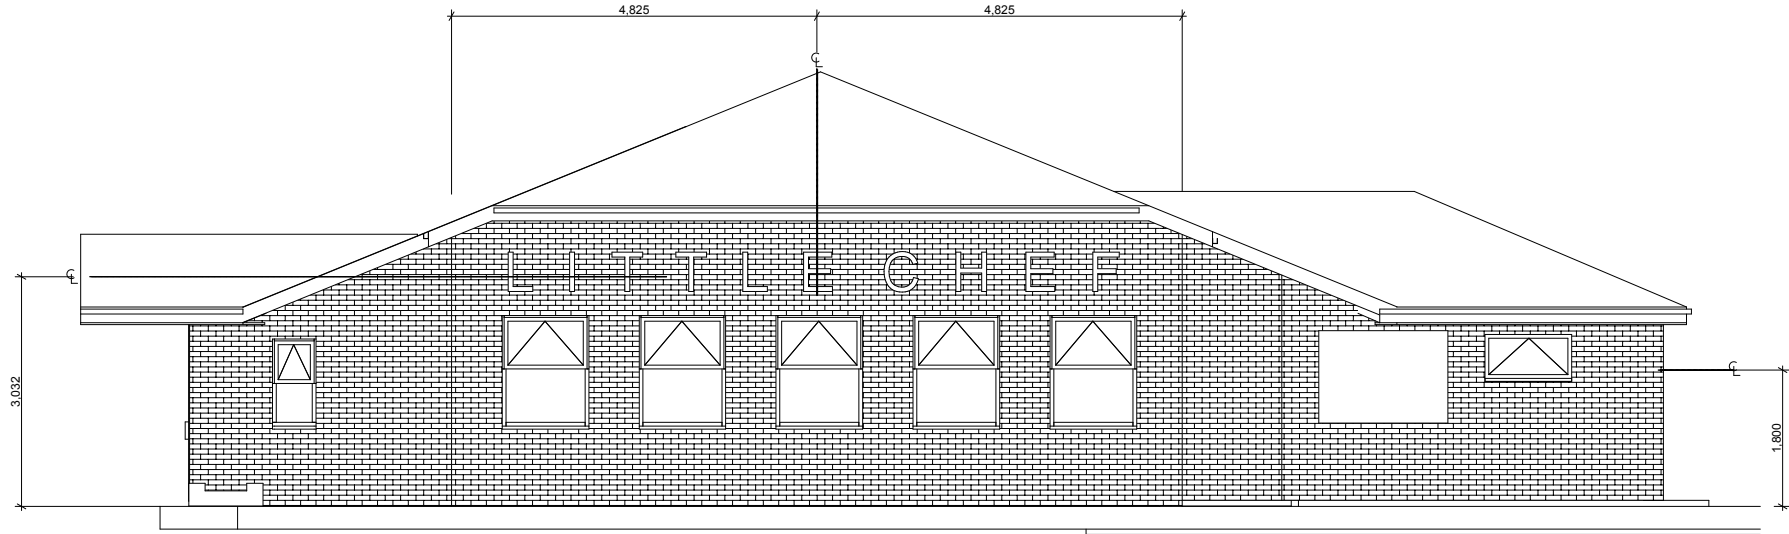

Design Documents Only - Not Intended for Construction

 

Starbucks Coffee Company  
Building 4, Chiswick Park  
566 Chiswick High Road  
London, W4 5YE

These Drawings and Specifications are confidential and shall remain the sole property of Starbucks Corporation, which is the owner of the copyright in this work. They shall not be reproduced (in whole or in part), shared with third parties or used in any manner on other projects or extensions to this project without the prior written consent of Starbucks Corporation. These drawings and specifications are intended to express Design Intent for a prototypical Starbucks store (which is subject to change at anytime) and do not reflect actual site conditions. Neither party shall have any obligation nor liability to the other (except as stated above) until a written agreement is fully executed by both parties.

Architect of Record

This drawing is a Design Development Document. Site specific modifications made under the responsible charge of the Architect and/or Engineer-of-Record will be required prior to using this document for Bidding, Permitting, or Construction.

Revision Schedule

| Rev | Date | By | Description |
|-----|------|----|-------------|
|     |      |    |             |
|     |      |    |             |
Project Name:  
Emsworth - Little Chef

Project Address:  
A27 EASTBOUND  
HAVENT BYPASS  
EMSWORTH  
PO10 7RB

Store #:

Project #: 69420-001  
Concept: MCS  
Palette: Regional Modern  
Issue Date: 20 Mar 2016  
Design Manager: Paul Edsall  
LEED® AP: L O'Meara  
Production Designer: Zebra Projects FZE  
Checked by: MS/SR

Sheet Title:

EXISTING EXTERIOR  
ELEVATIONS

Scale: 1 : 50

Sheet Number:

A-2002