


EXISTING ROOF PLAN

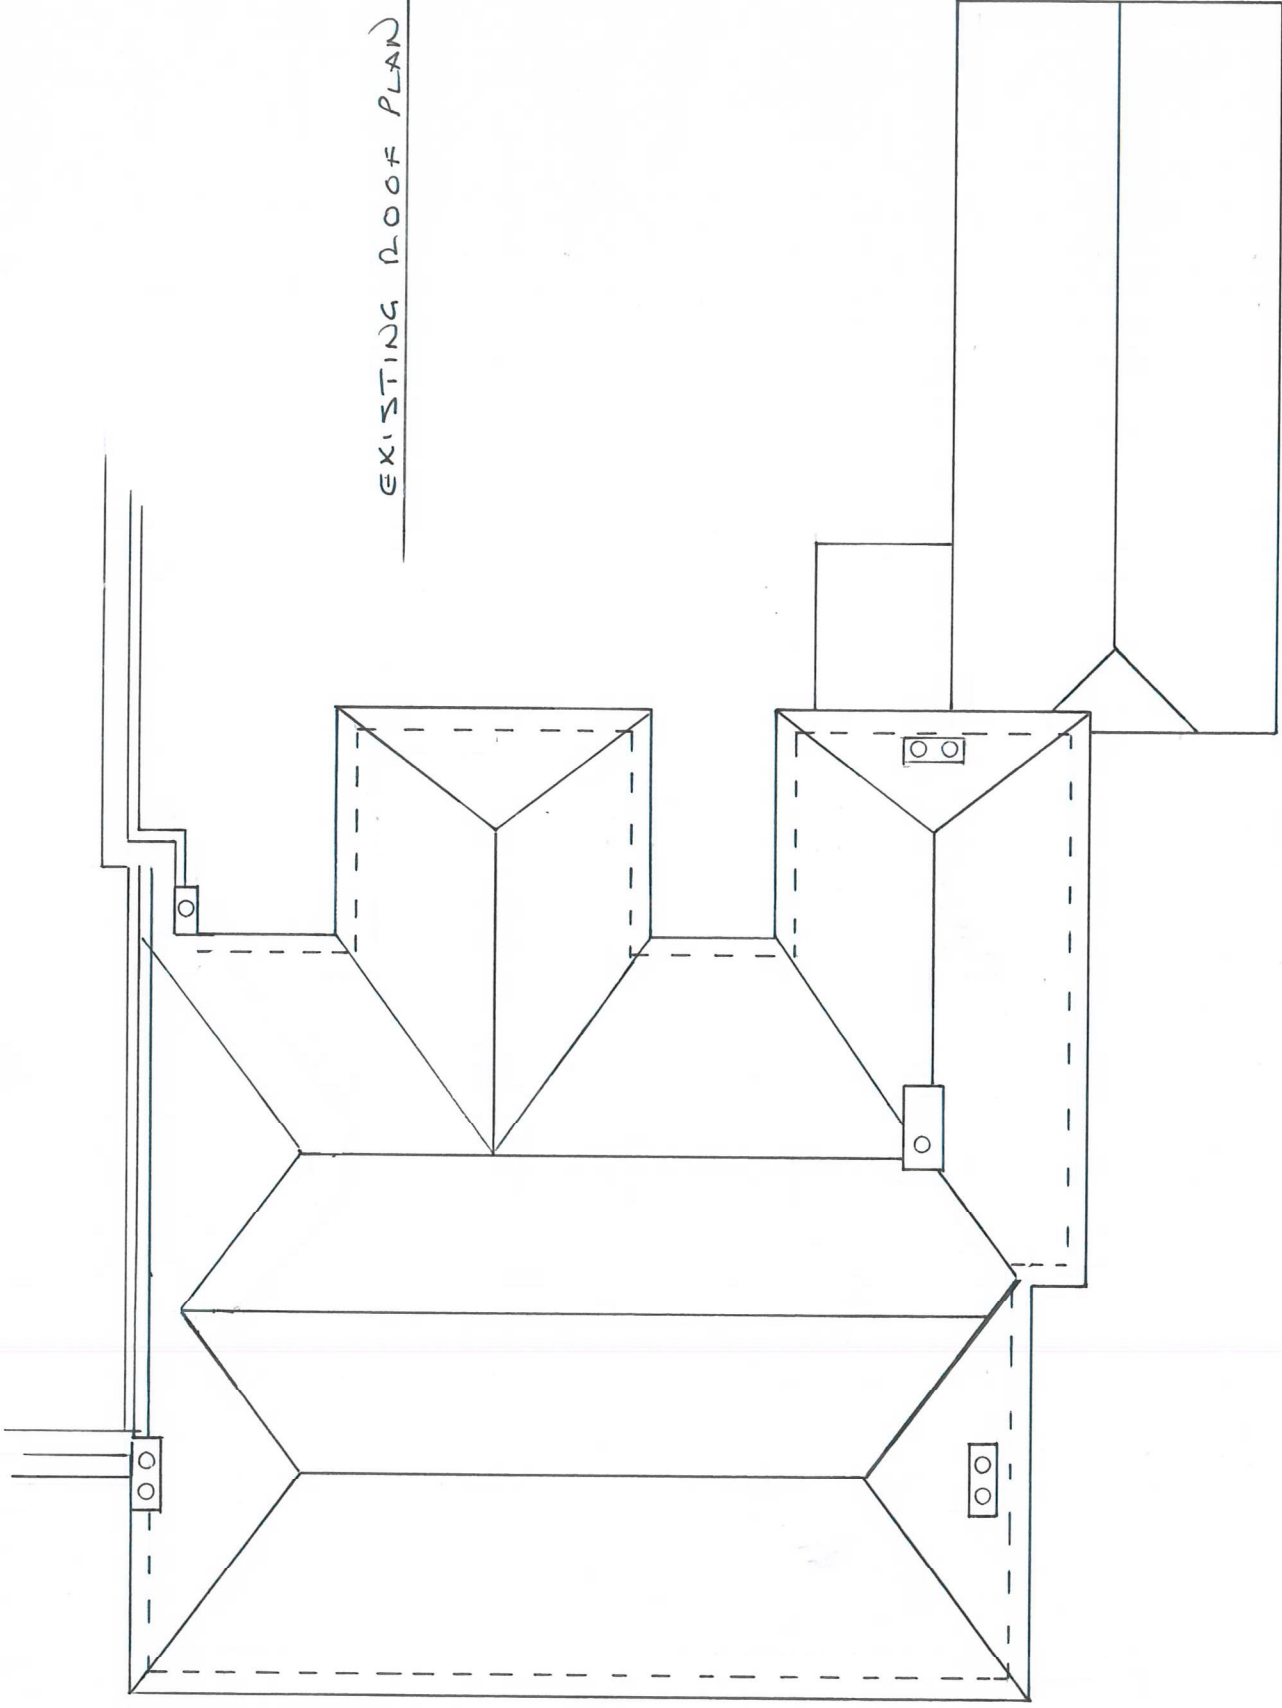

0 1 2 3 4 5

Scale: 1:100