




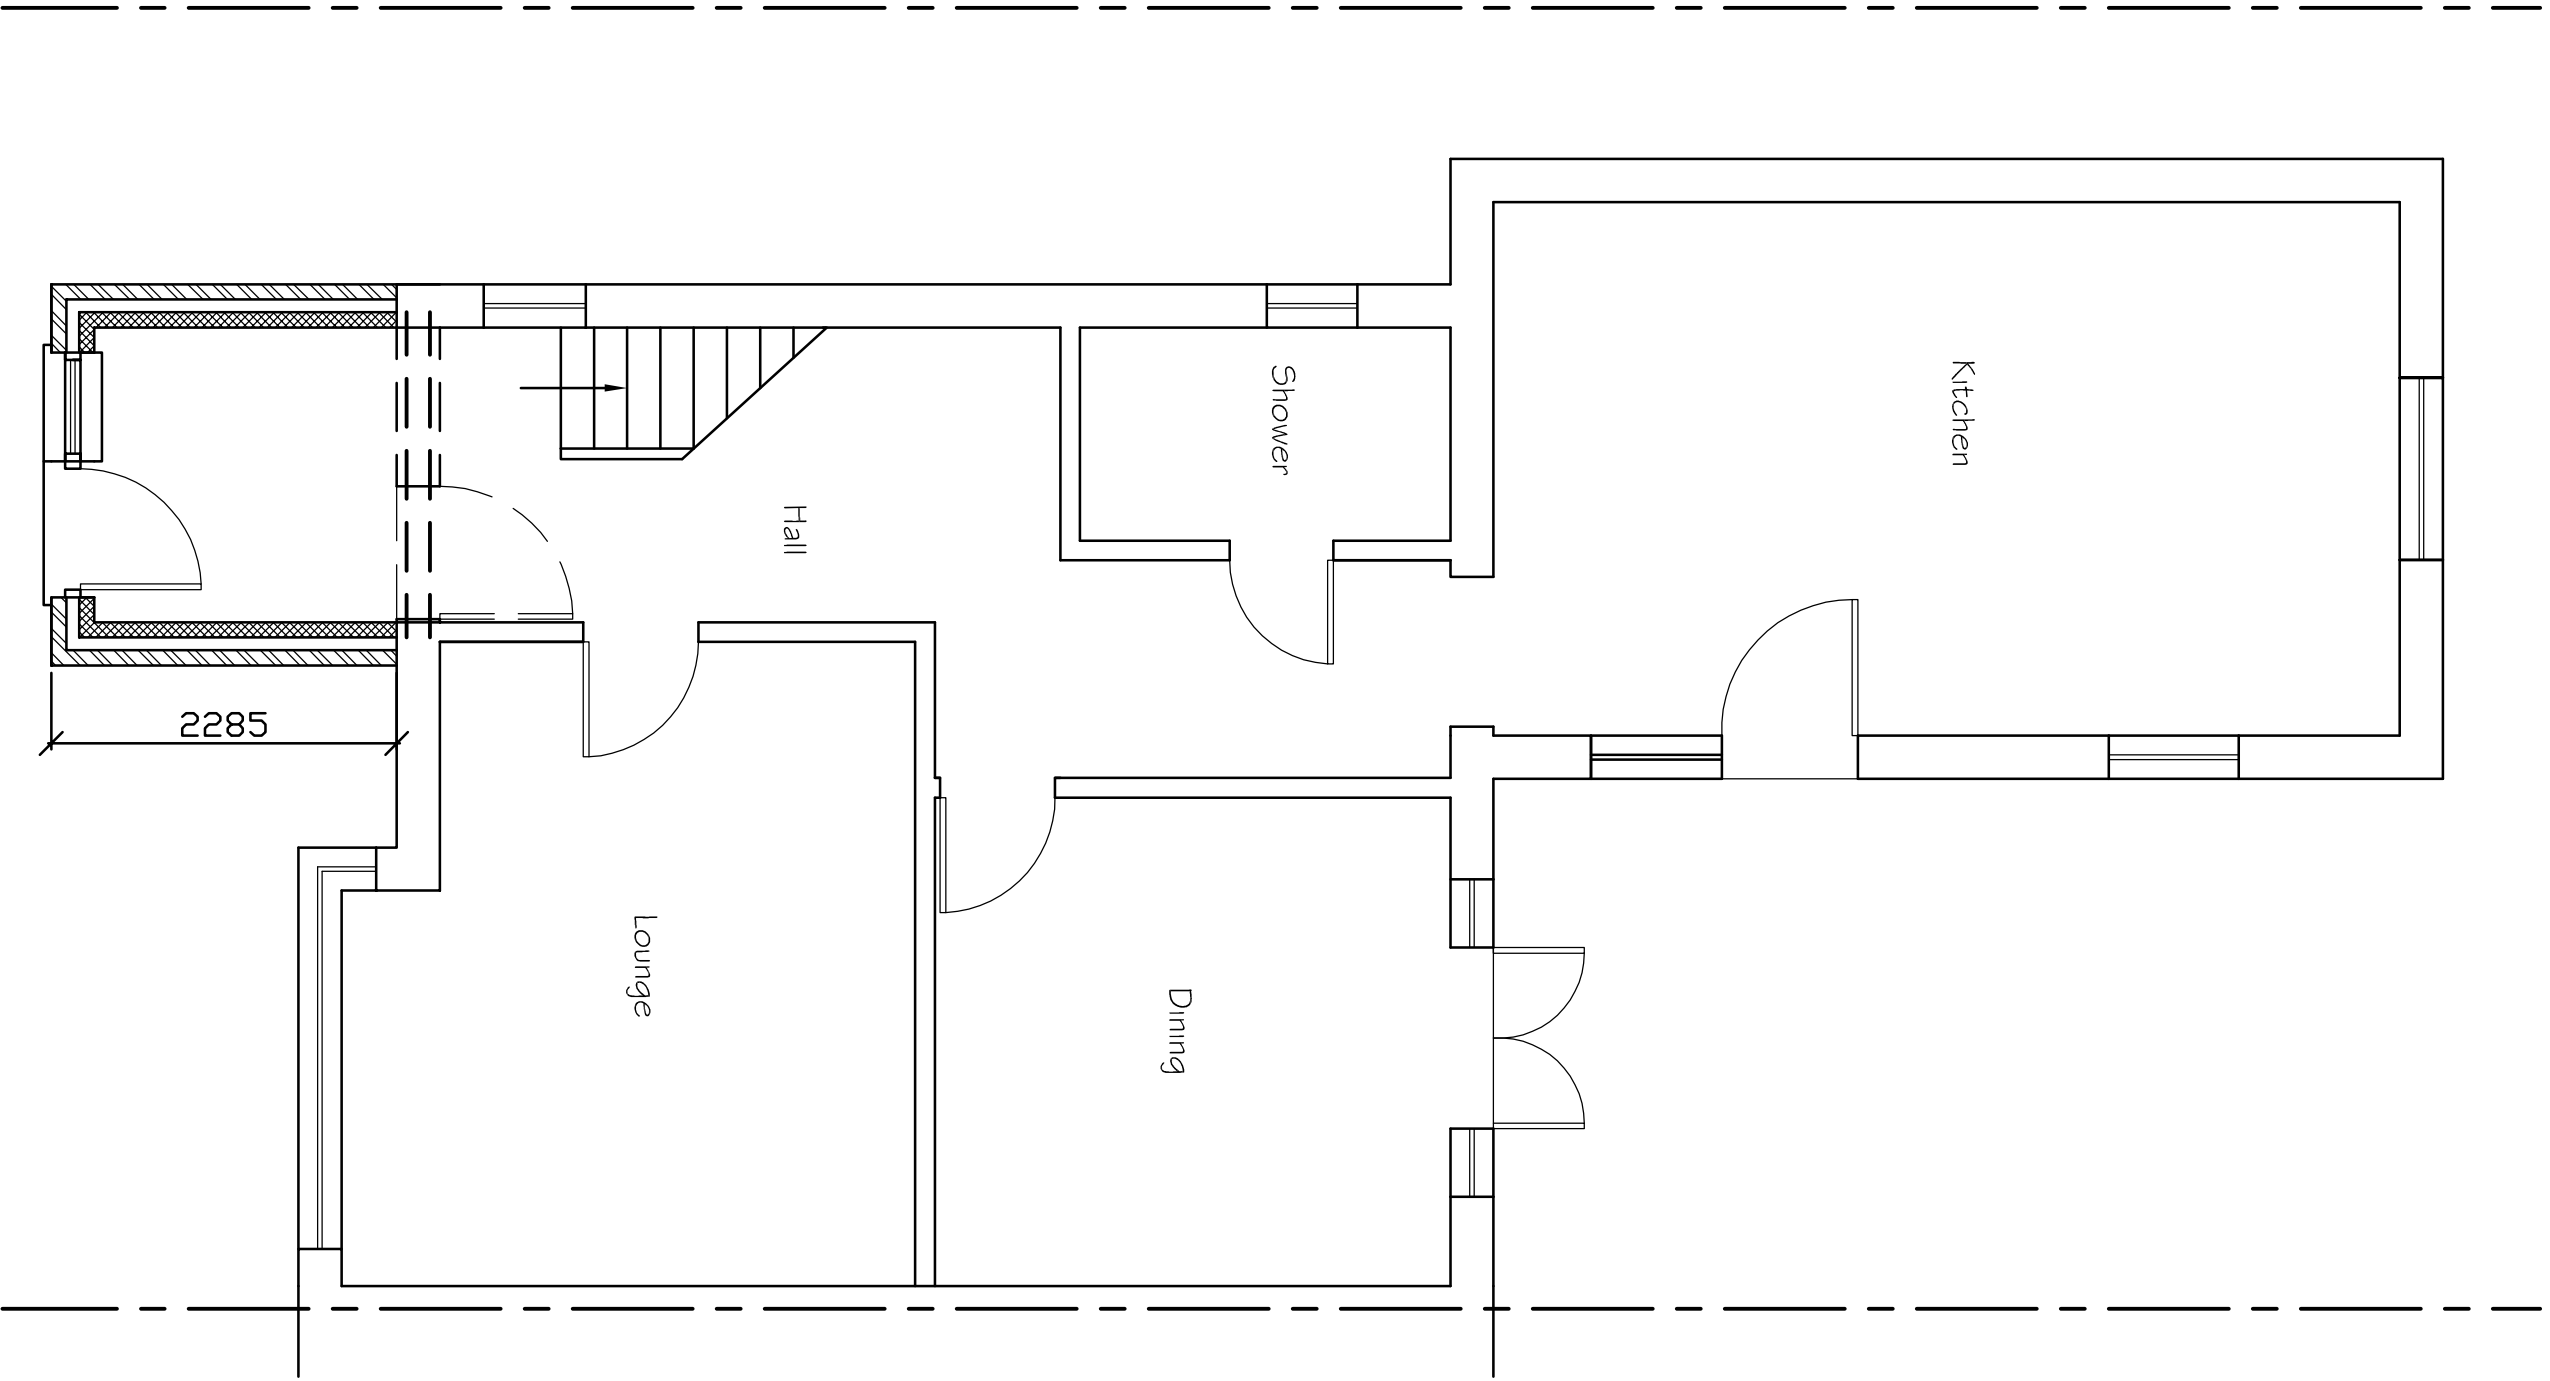







Proposed Ground Floor Plan

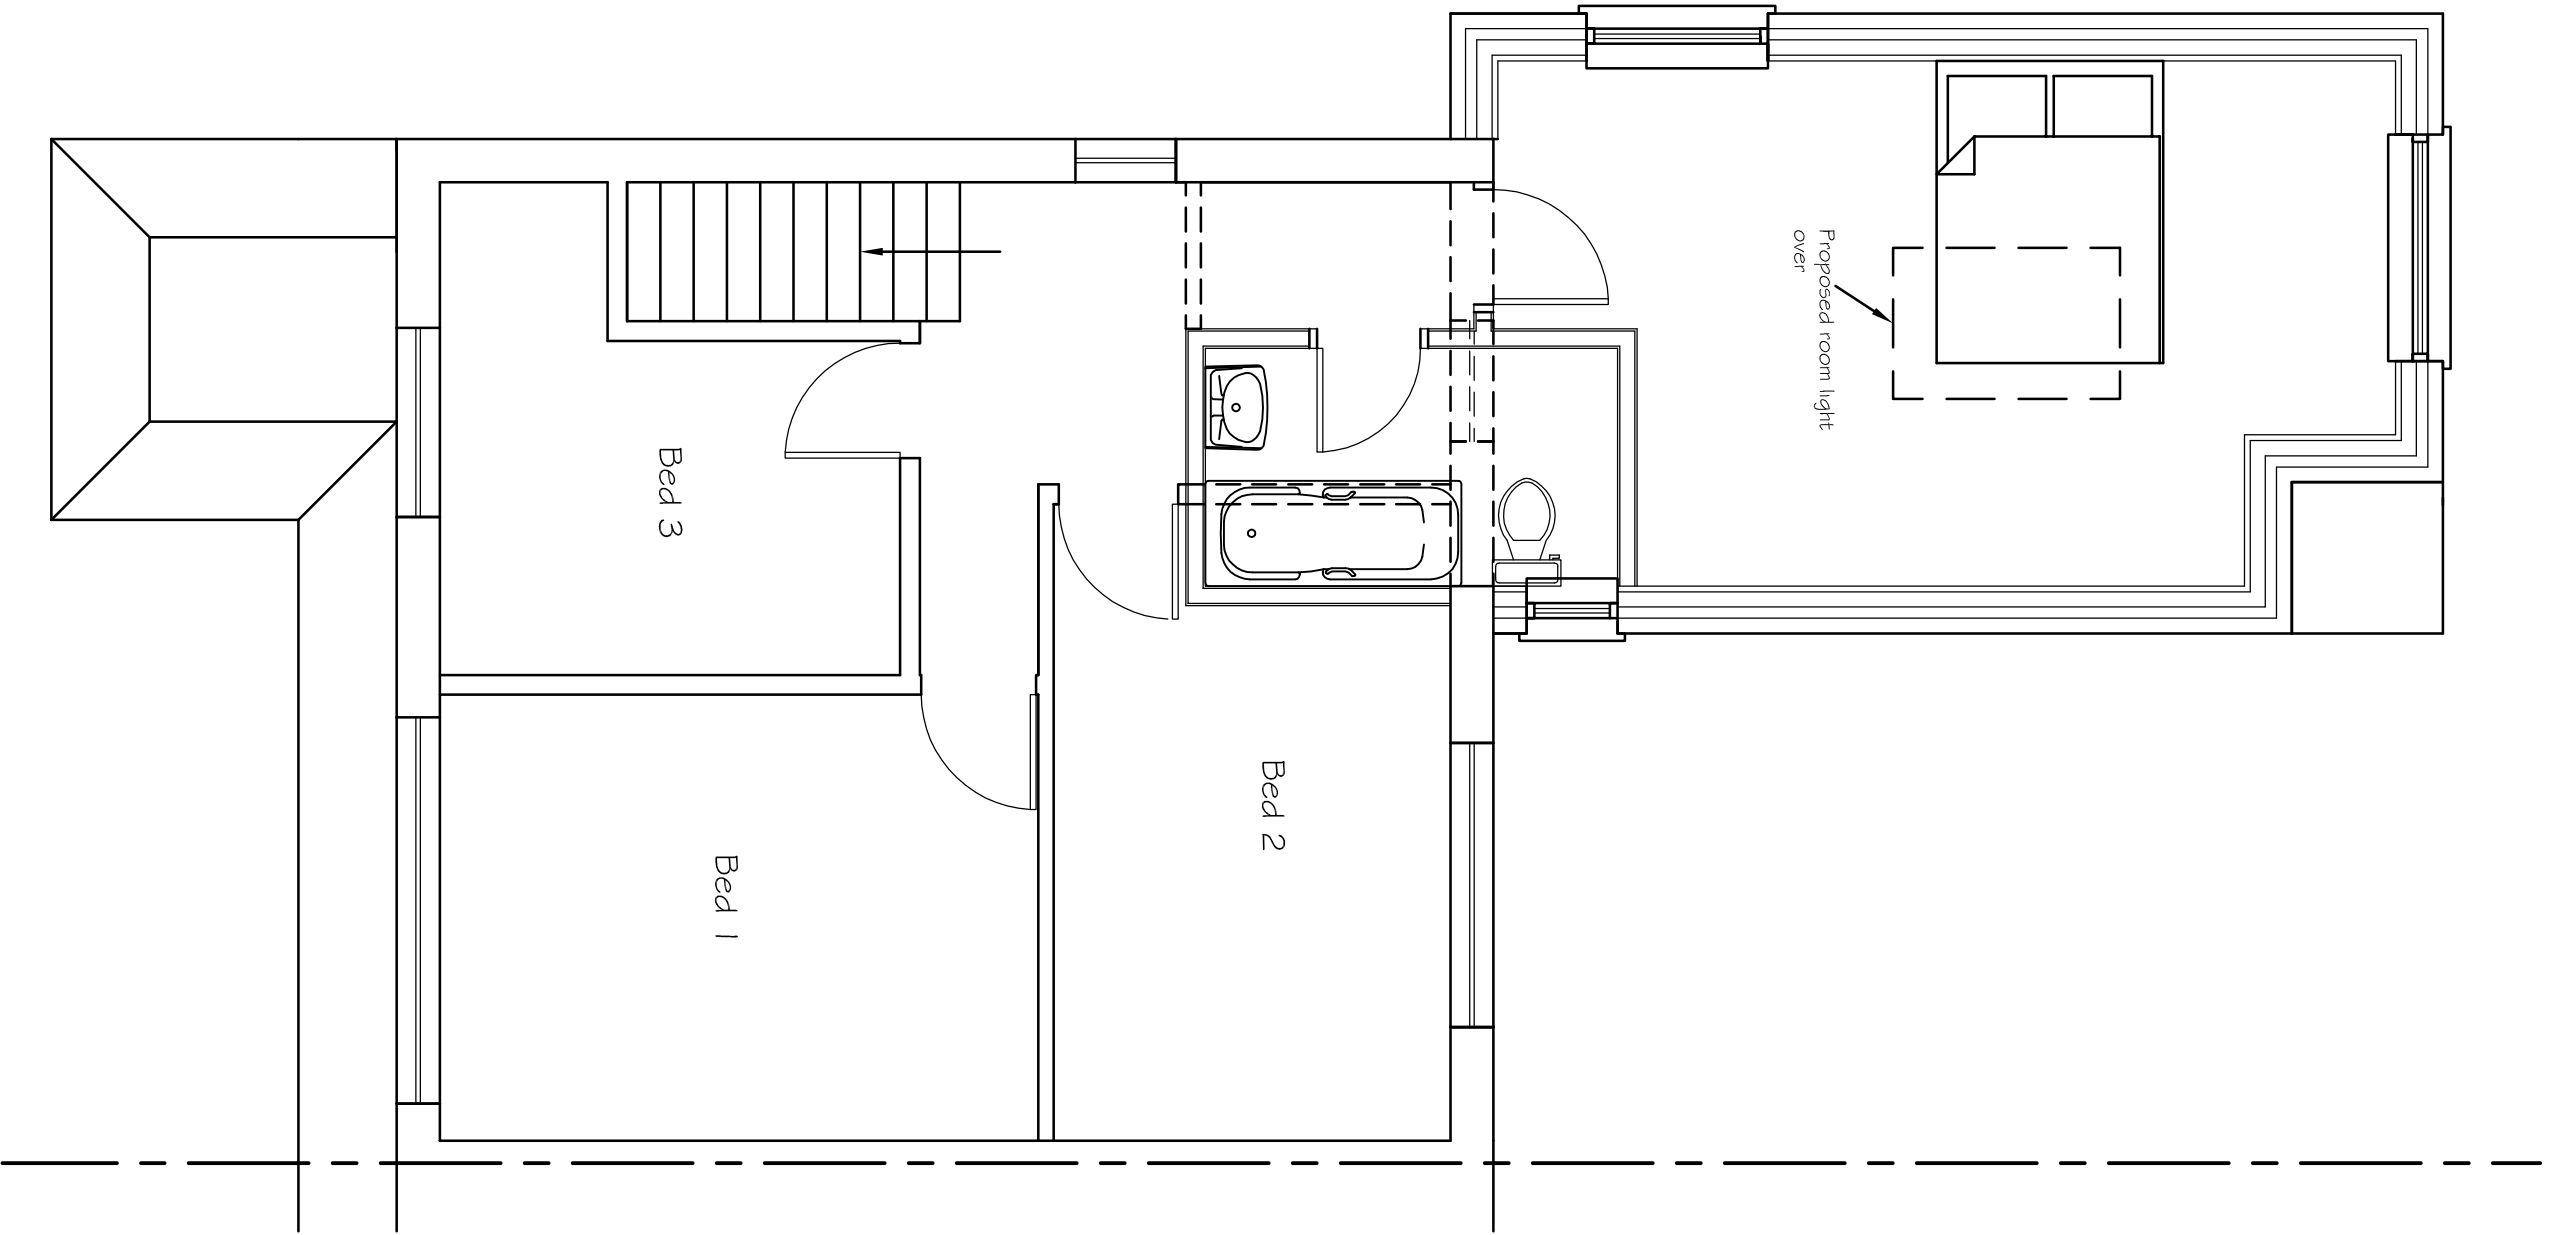

Proposed First Floor Plan

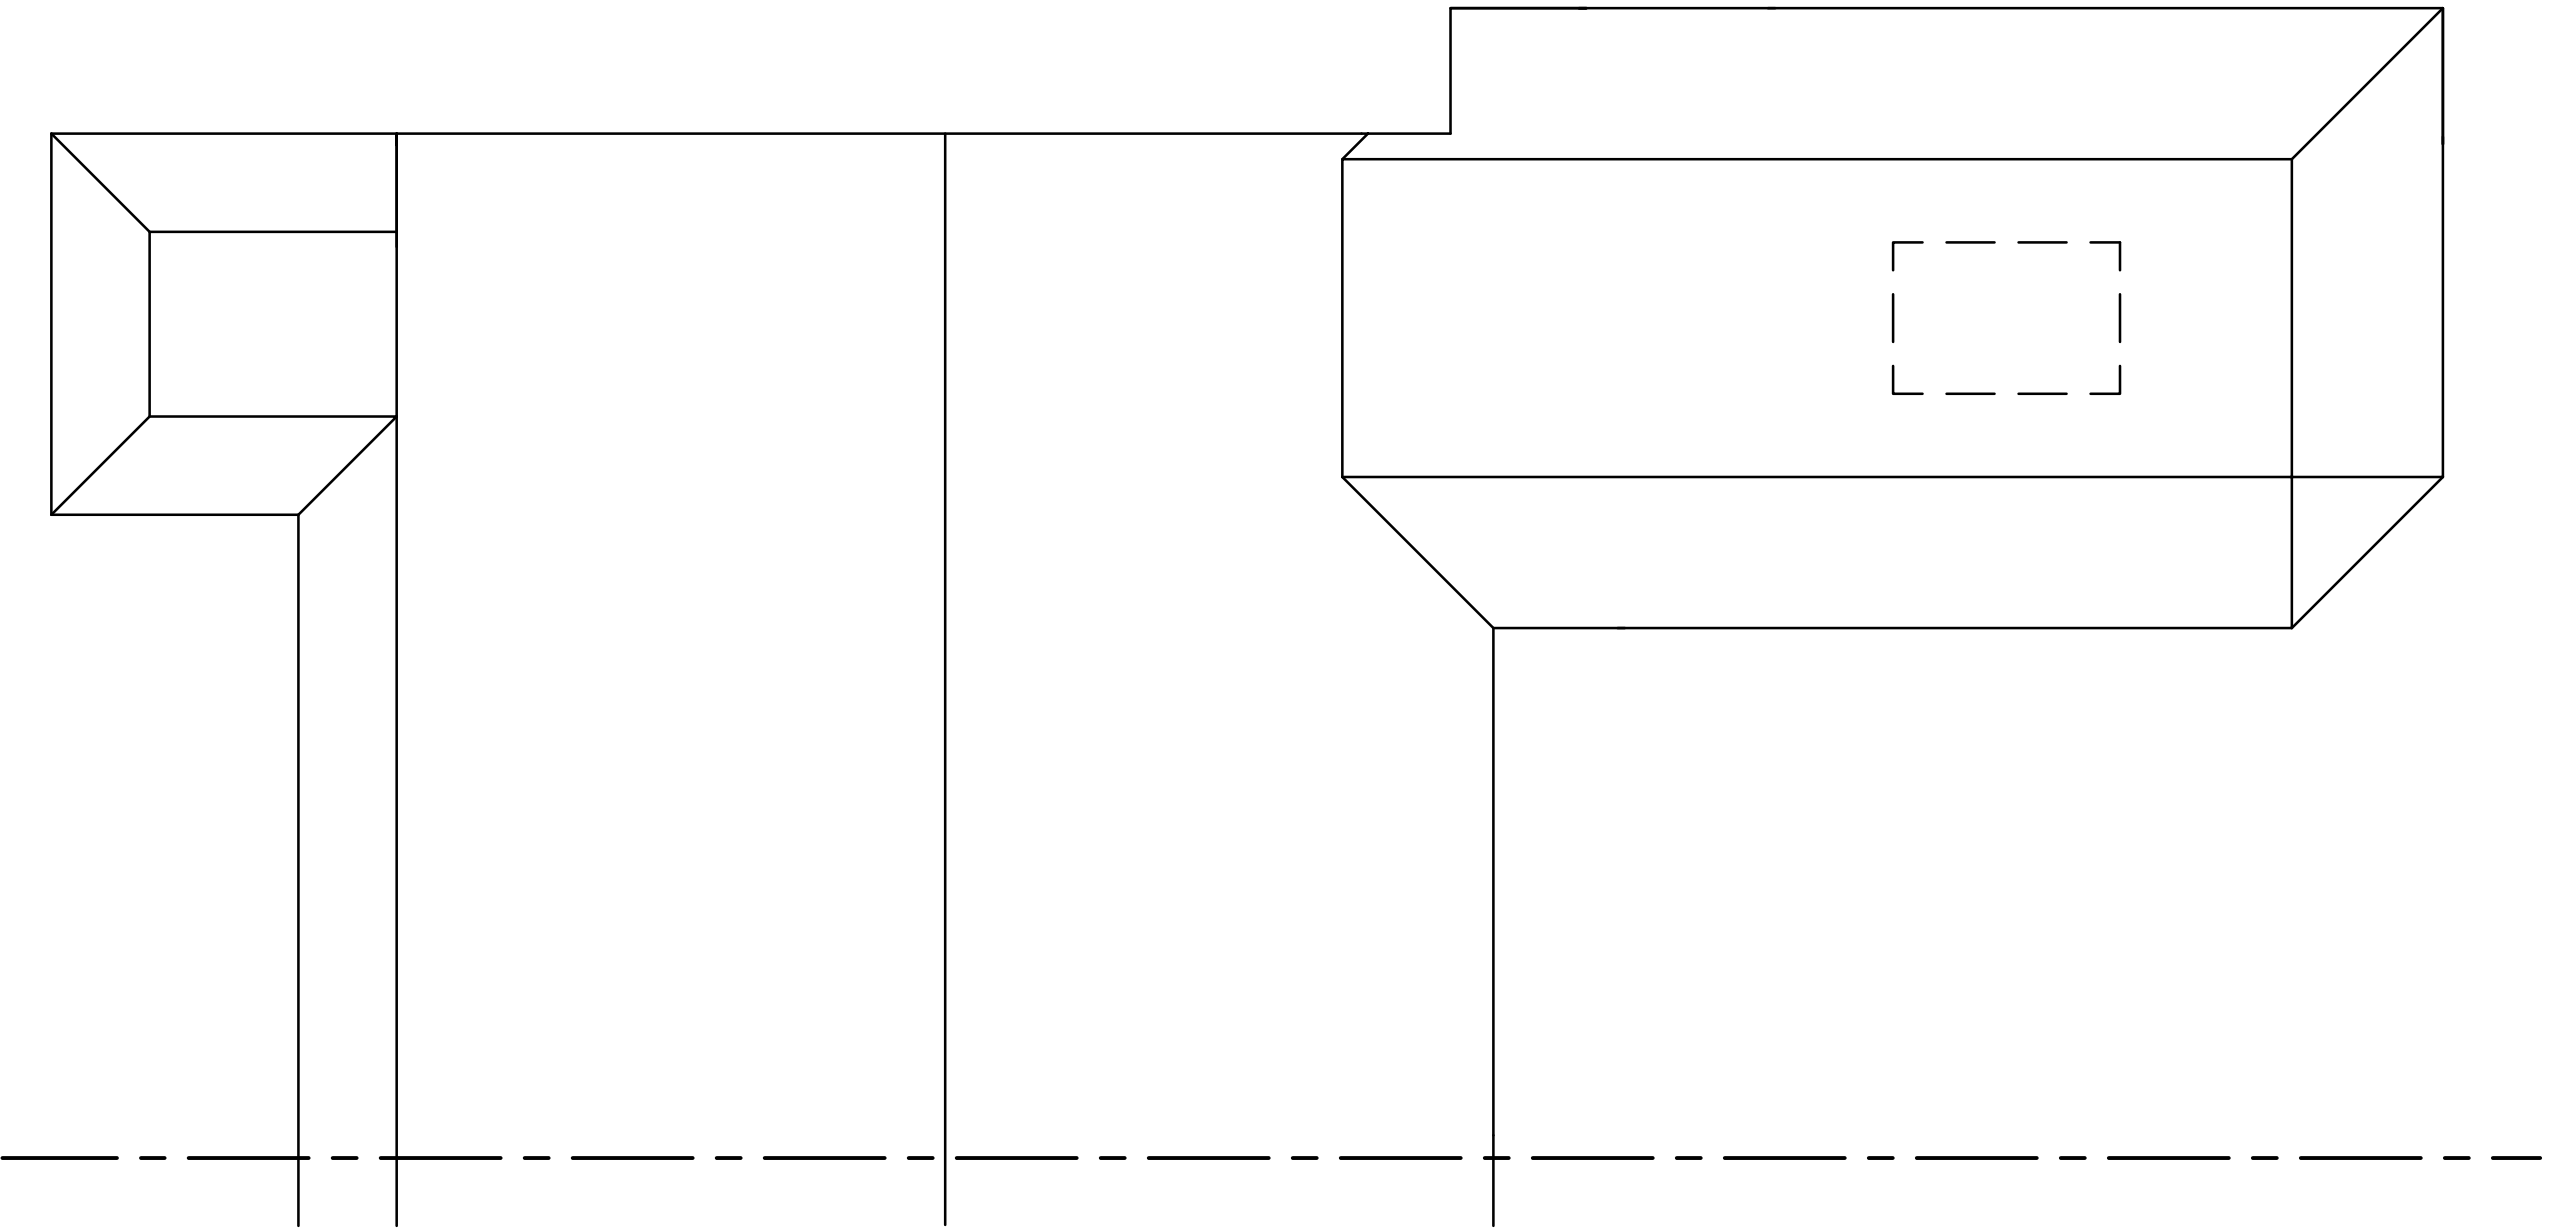

Proposed Roof Plan

 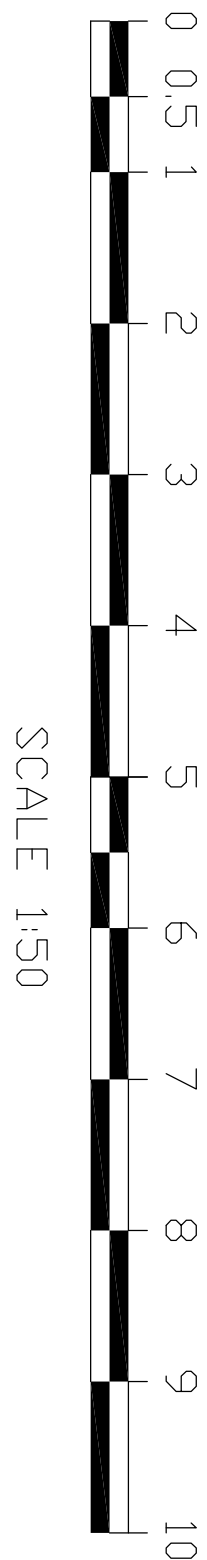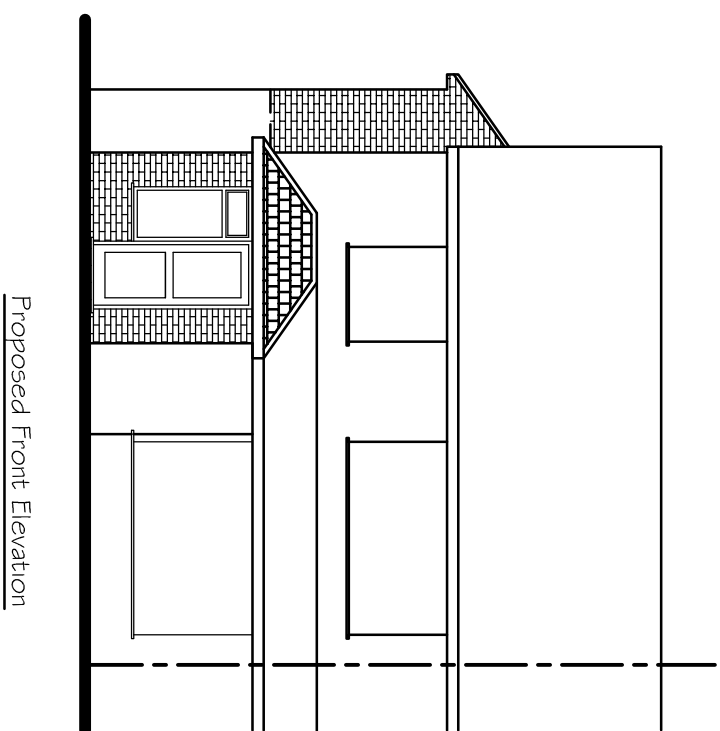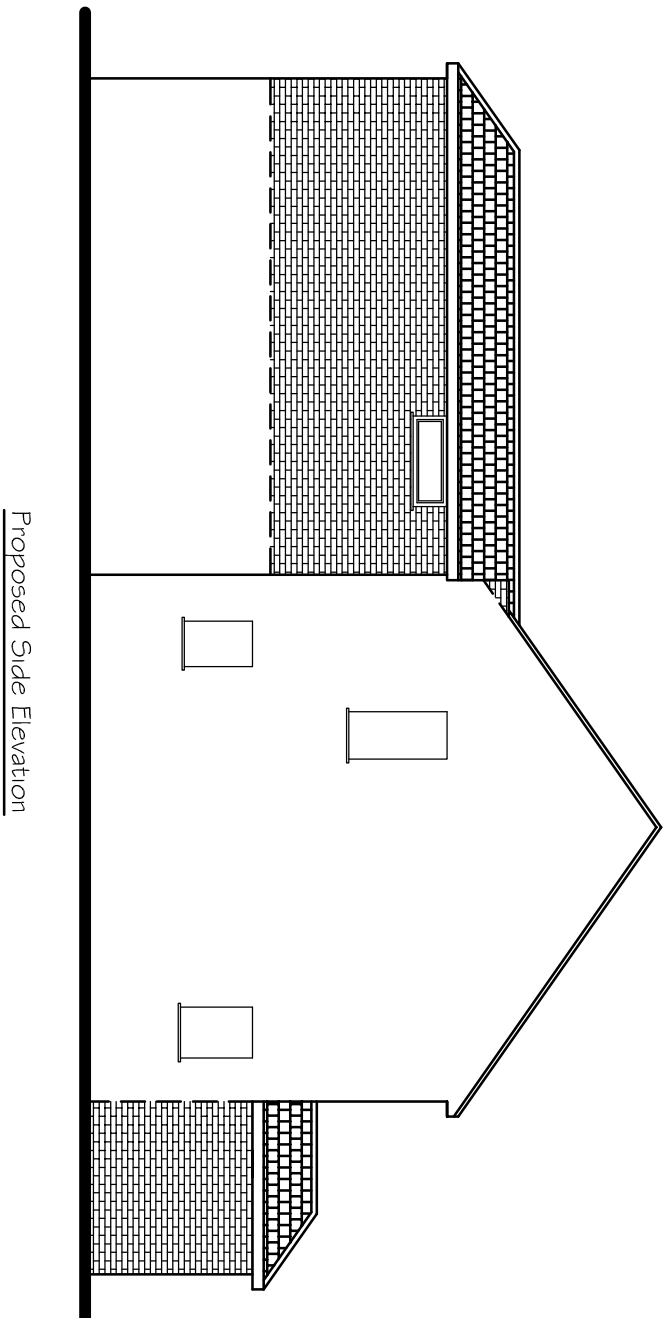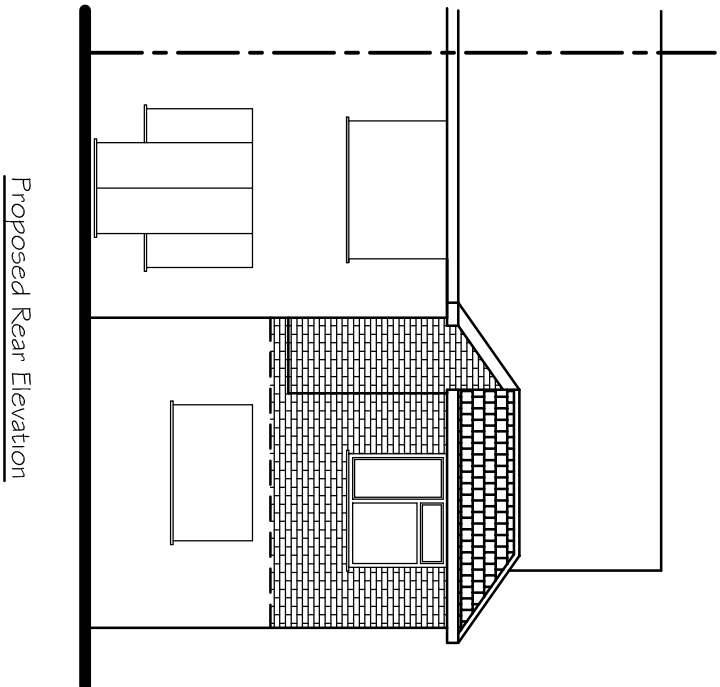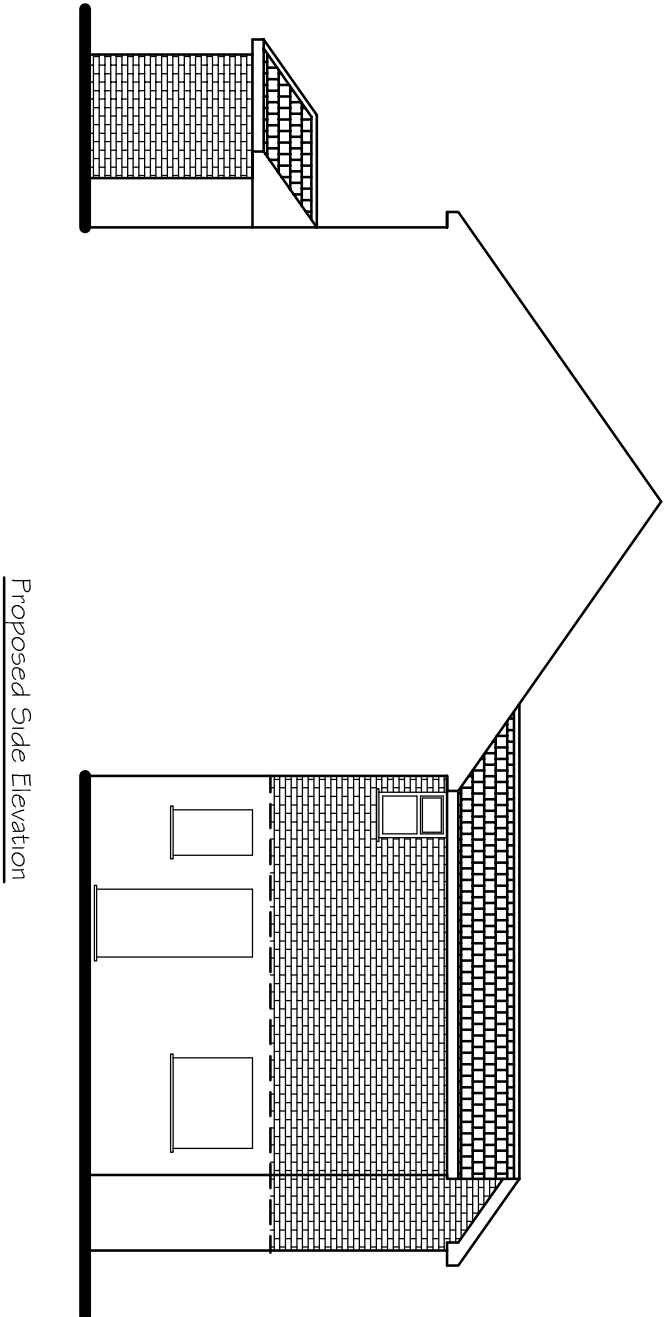

Tony Rogers Building Consultants Address: 40 Dawn Crescent, Upper Beeding West Sussex, BN44 3WH Telephone: 01903 815225 Fax: 01903 815225	
Rev:	Date:
1	May 2006
Elevation reduced in size	
Client: Mr & Mrs A Cooper	
Address: 1 Racton Road Emsworth Hampshire PO10 7SY	
Project: Proposed first floor rear extension and porch	
Scale: 1:50 1:100	
Paper Size: A1	
Date: January 2016	
Drawing No: 16/1099/02	
Drawn By: AWR	Revision: A