



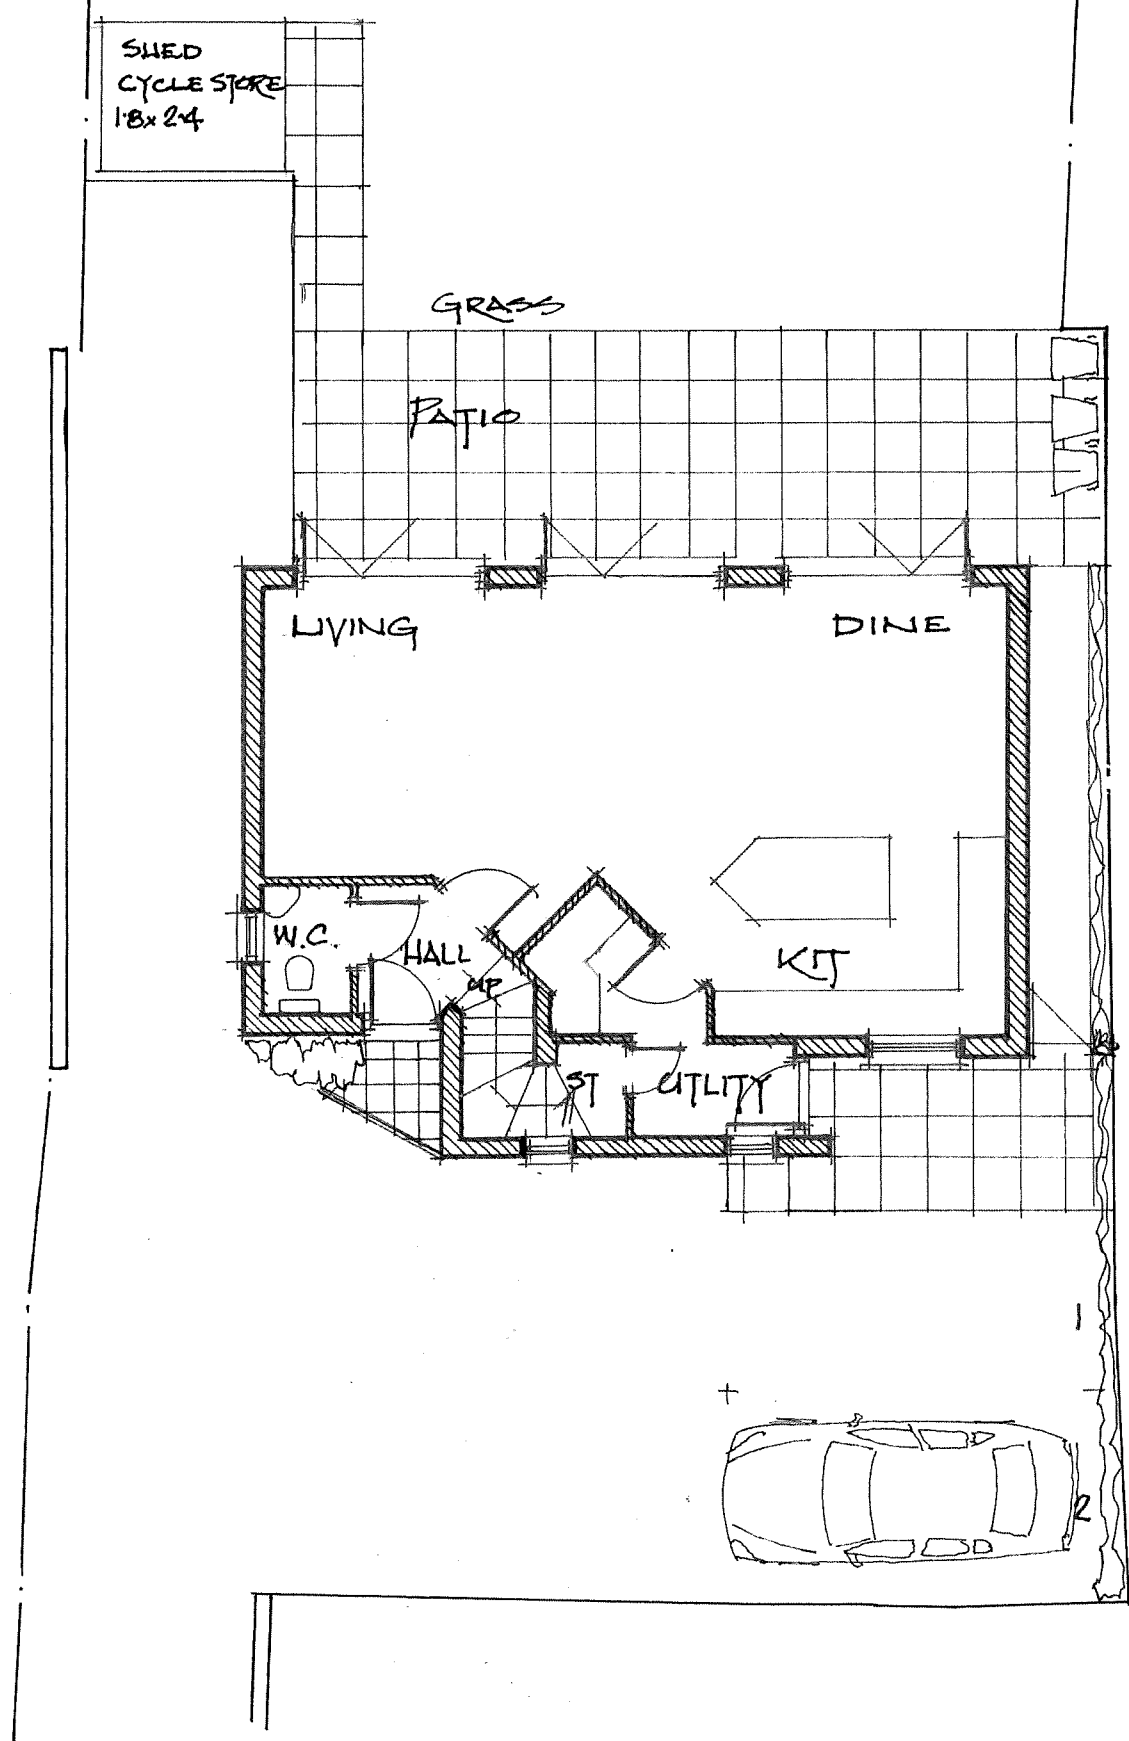

GROUND FLOOR 1:100

Rev. A Dormer to South East Elevation omitted
Nov. 2016 'Velux' roof lights added.

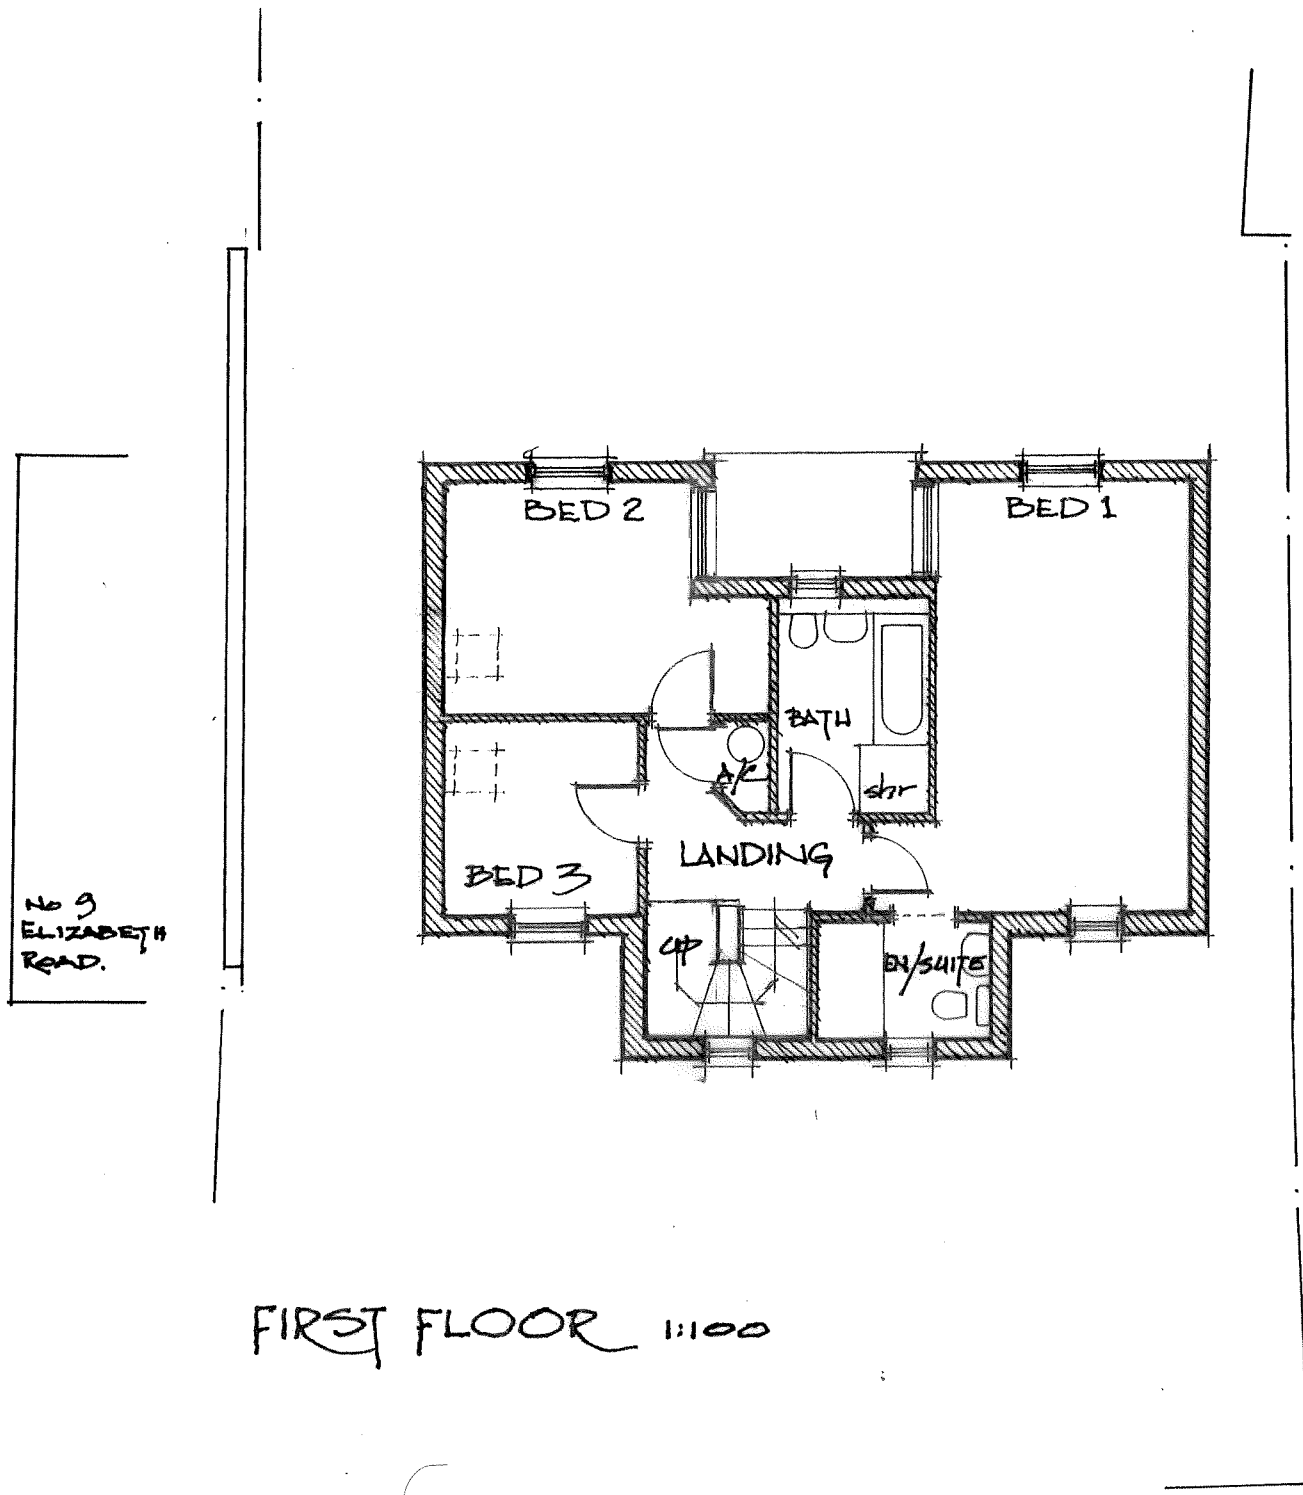

FIRST FLOOR 1:100

JON DALE ARCHITECT LTD.

Jon Dale RIBA 7 Crestwood View, Eastleigh, Hampshire, SO50 4NF Tel: 07787 575126 E-mail: jondalearchitect@gmail.com

Project **LAND TO REAR of 136, STAKES HILL ROAD WATERLOOVILLE REPLACEMENT DWELLING**

Title **GROUND & FIRST FLOOR PLANS.**

Scale **AS NOTED** Date **DEC 2016** Drawn **Jam** Checked Job No. **BG/spp/07** Drawing No. **BG/spp/07/13** Revision **△**