



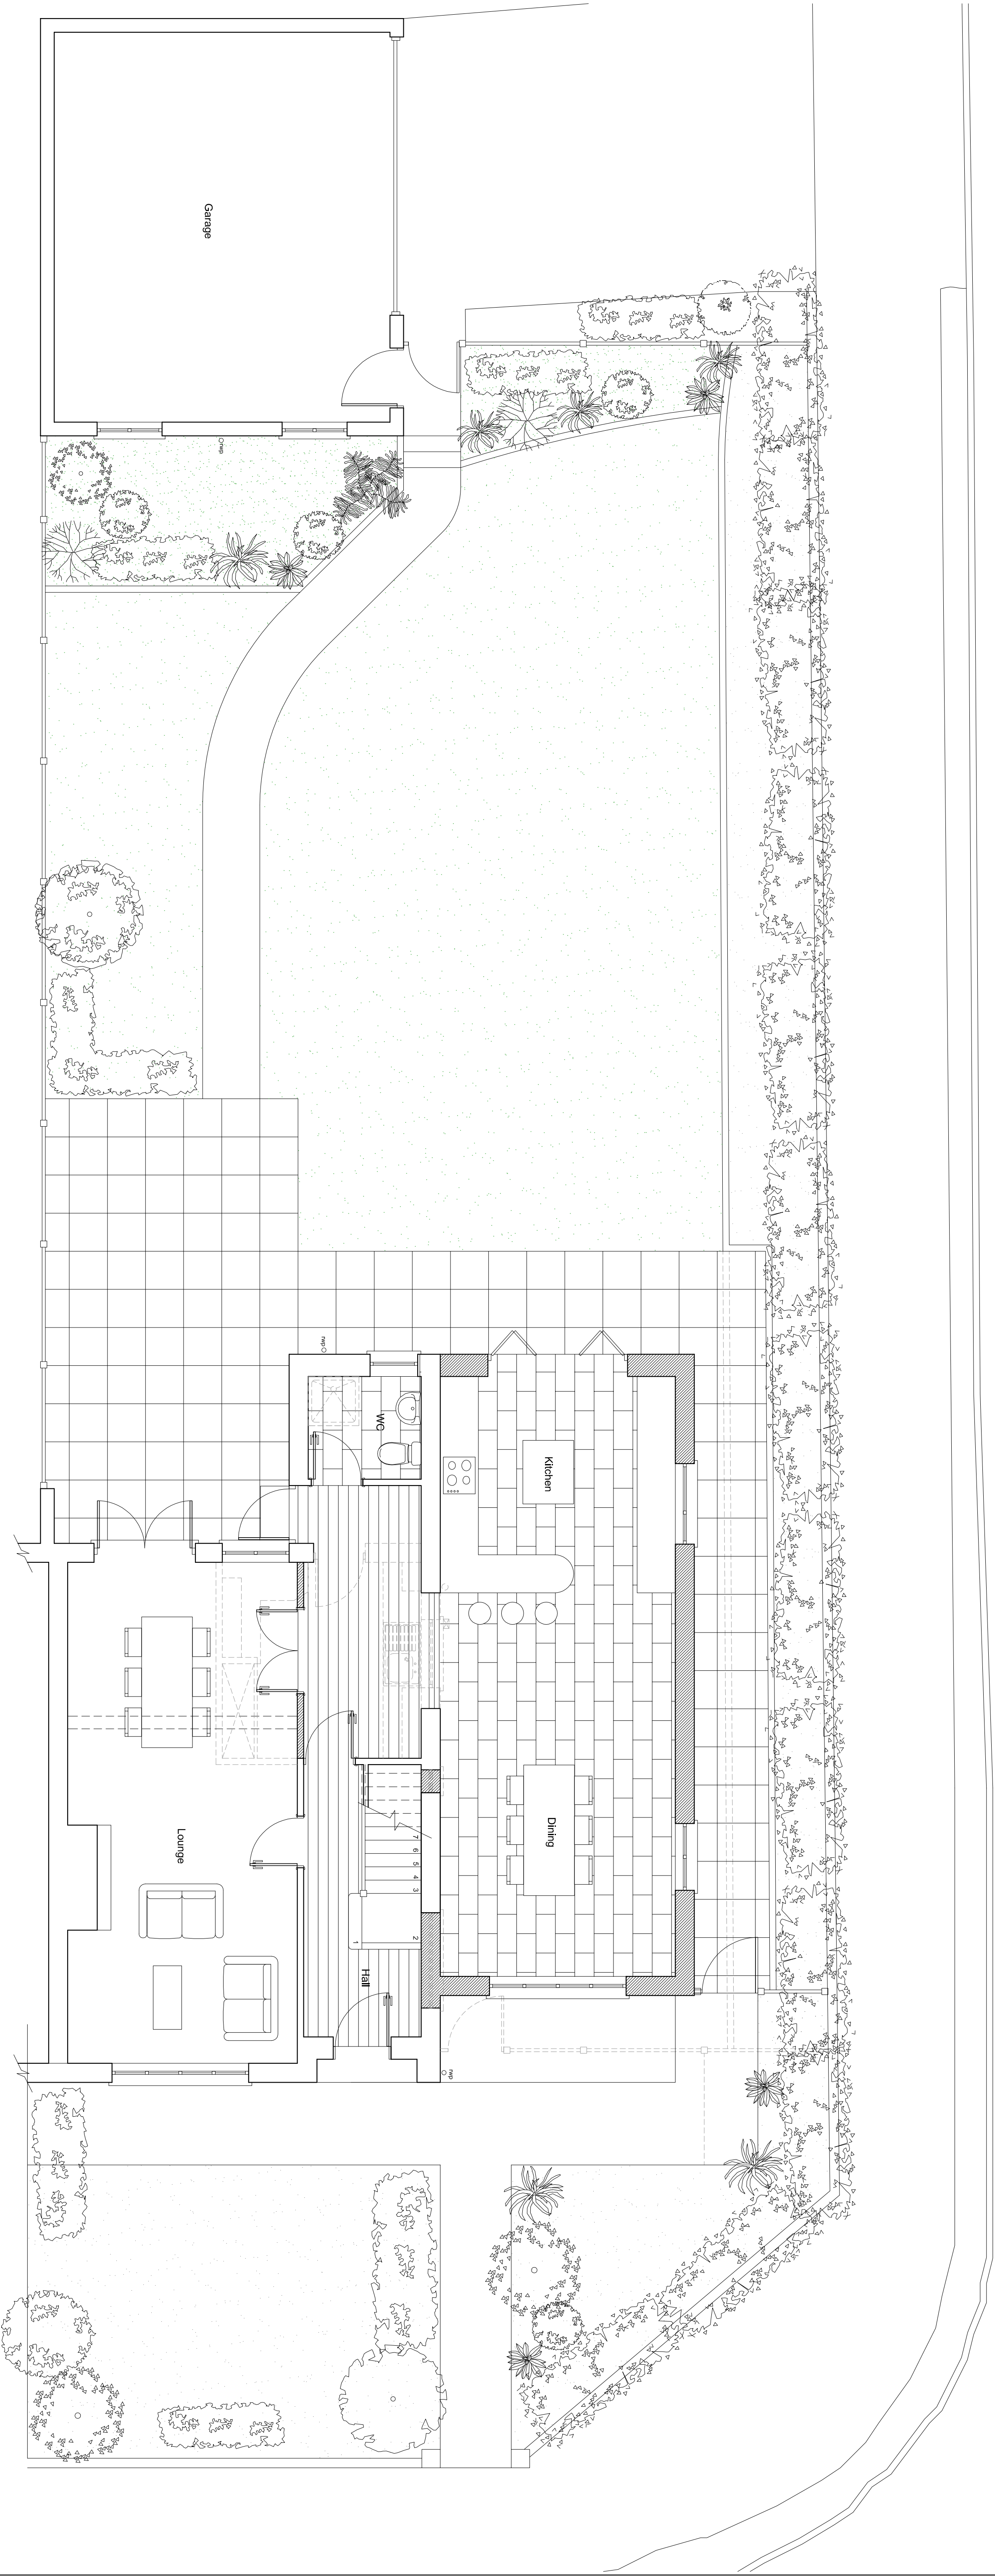

GROUND FLOOR PLAN  
1:50

notes:

revisions:

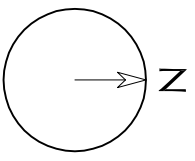

100mm @A1

NOTE: The contractor is responsible for checking all site dimensions and levels. These should be checked prior to the ordering of any components and before the commencement of the works. All discrepancies should be brought to the attention of the Contract Administrator

Jim  
**32 Parkside**  
Bedhampton

drawing information

Proposed ground  
floor plan

status:

date:

drawn:

chk'd:

job:

dwg:

rev:

CR

1013

1205