



North Elevation as proposed  
1 : 100

West Elevation as proposed  
1 : 100

South Elevation as proposed  
1 : 100




East Elevation as proposed  
1 : 100




3D View 1



3D View 2

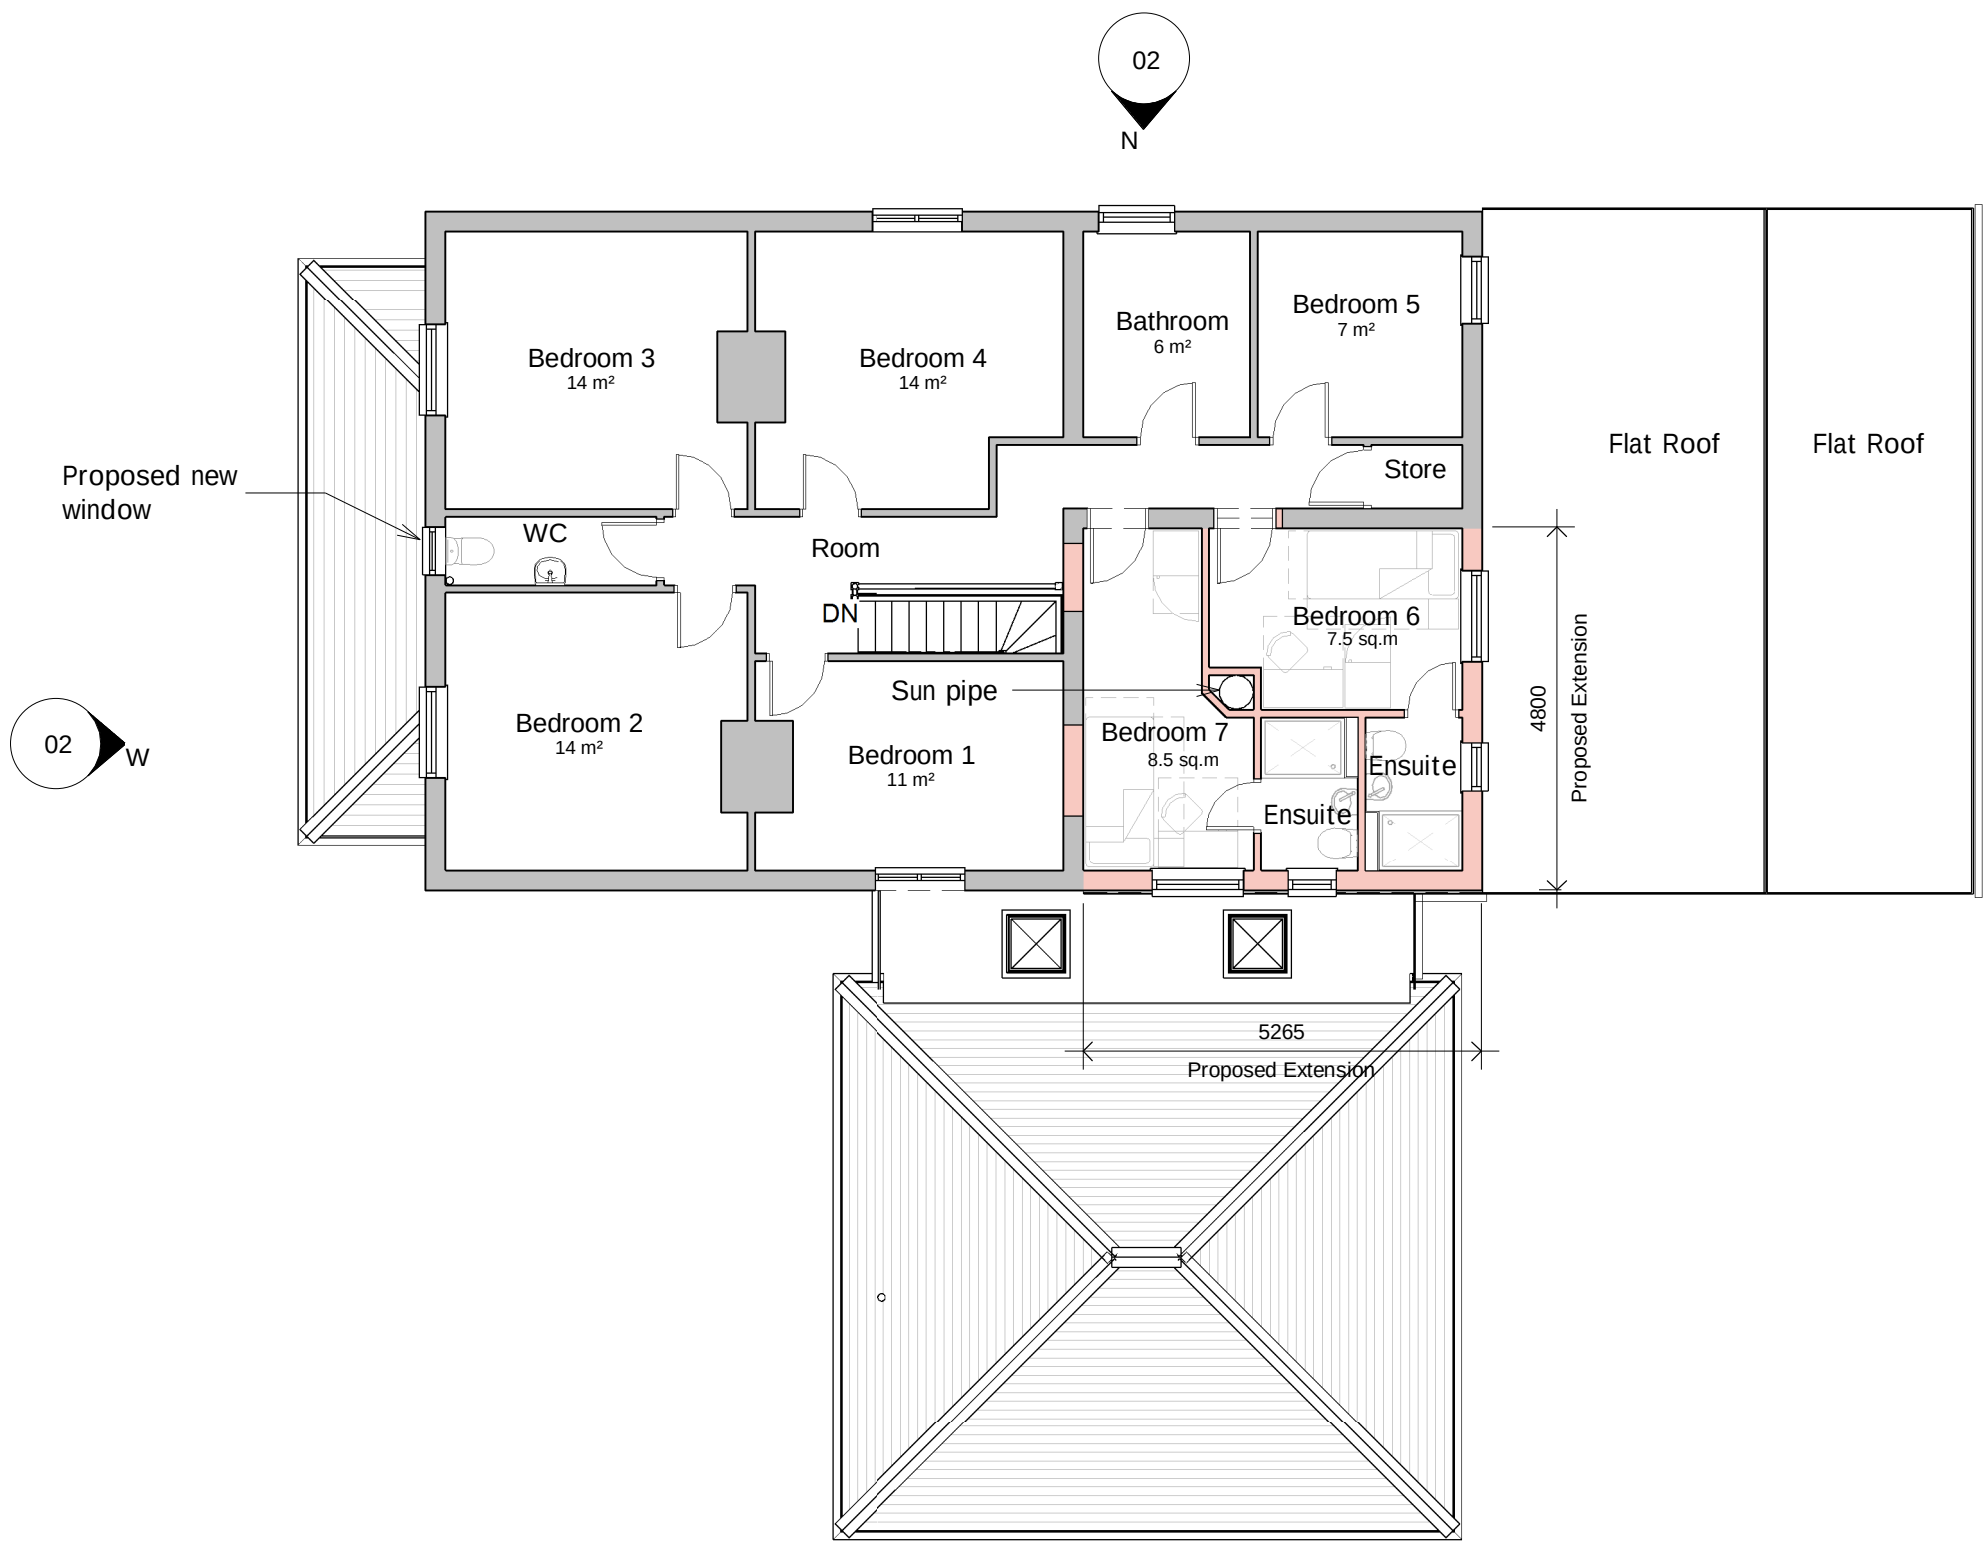

First Floor Plan  
1 : 100

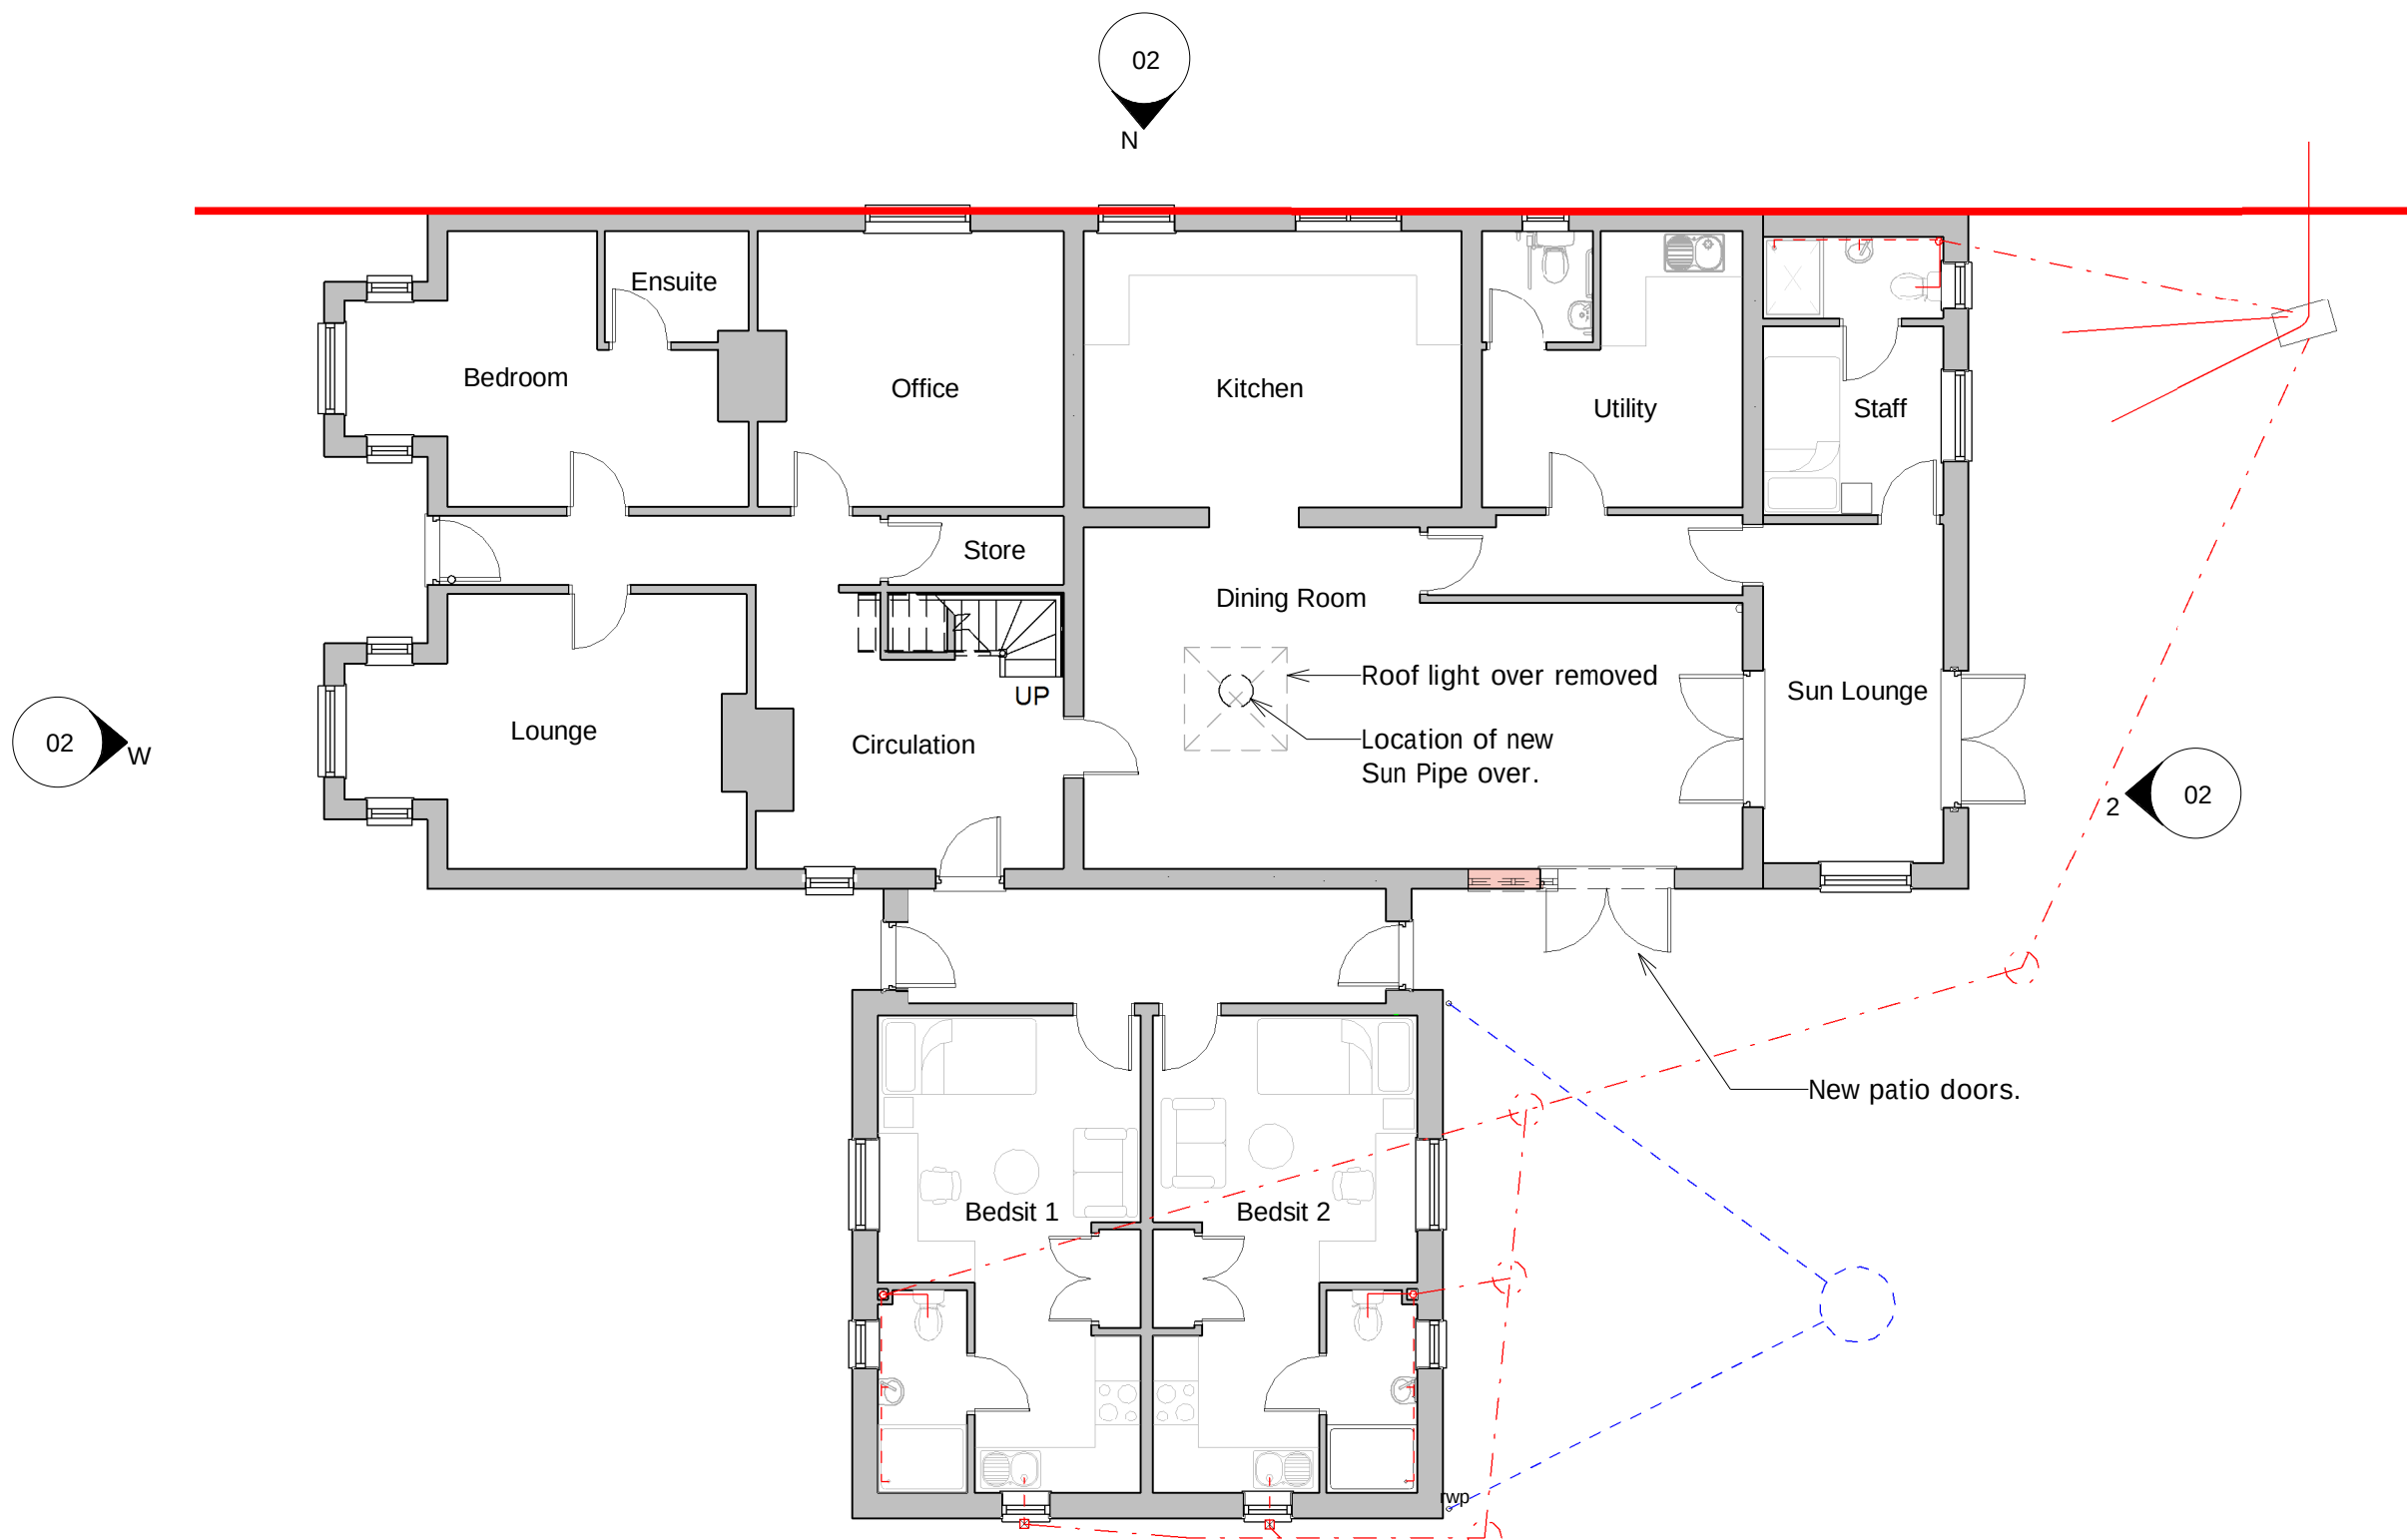

Ground Floor Plan as proposed  
1 : 100

|   |                                                       |          |    |
|---|-------------------------------------------------------|----------|----|
| C | Issued for PLANNING;                                  | 29-09-16 | RW |
| B | Proposal redesigned to planning officers requirements | 22-09-16 | RW |

|          |      |         |
|----------|------|---------|
| Revision | Date | Initial |
|----------|------|---------|

**Hillcrest** Positive Actions  
Positive Outcomes

The Old Post Office, Station Road  
Wickham, PO17 5JA  
T: 01293 832405  
e: admin@axismail.co.uk  
w: www.axisarchitecture.co.uk

**Axis**  
ARCHITECTURE  
CHARTERED PRACTICE

**BIM Enabled Practice**

This project was delivered using **Autodesk Revit®**

All dimensions are to be checked on site and any discrepancies reported to the architect before work commences. Figured dimensions only are to be taken from this drawing. This drawing is to be read in conjunction with all relevant consultants and/or specialists drawings/documents and any discrepancies or variations notified to the architect before work commences. This drawing is copyright and may not be reproduced, wholly or in part, without the consent of the architect.

**LOFT CONVERSION**  
84 Church Road, Hayling Island  
for Outcomes First Group

Plans & Elevations as proposed

Scale at 1:100 in meters  
0 5 9

| PLANNING                    |       |          |          |
|-----------------------------|-------|----------|----------|
| Scale @ A1                  | Drawn | Checked  | Date     |
| 1 : 100                     | RW    | -        | 22/04/13 |
| Job Number & Drawing Number |       | Revision |          |
| 16-034 - 02                 |       | C        |          |