



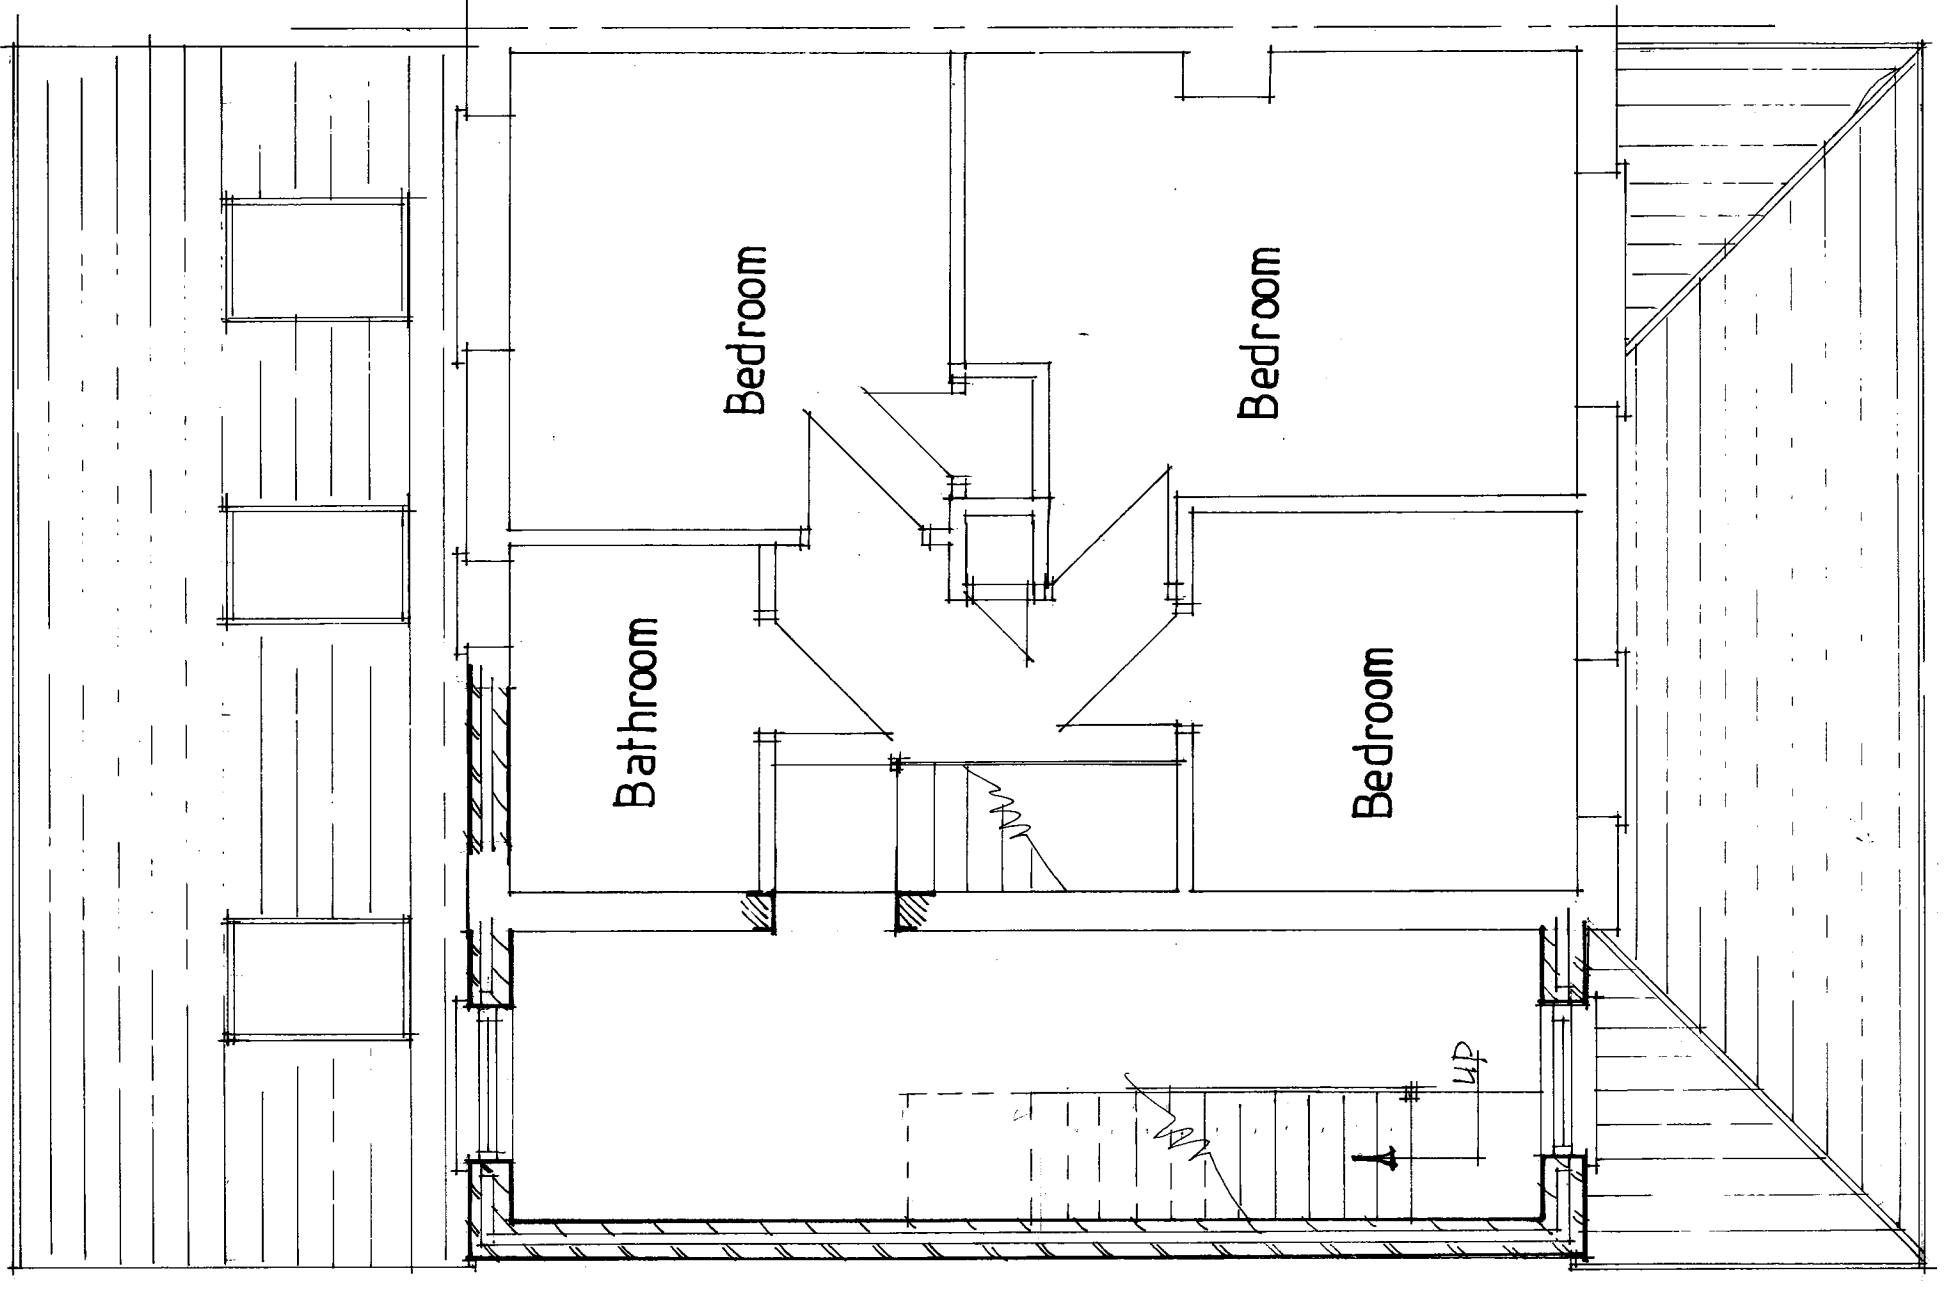

First Floor Plan - proposed

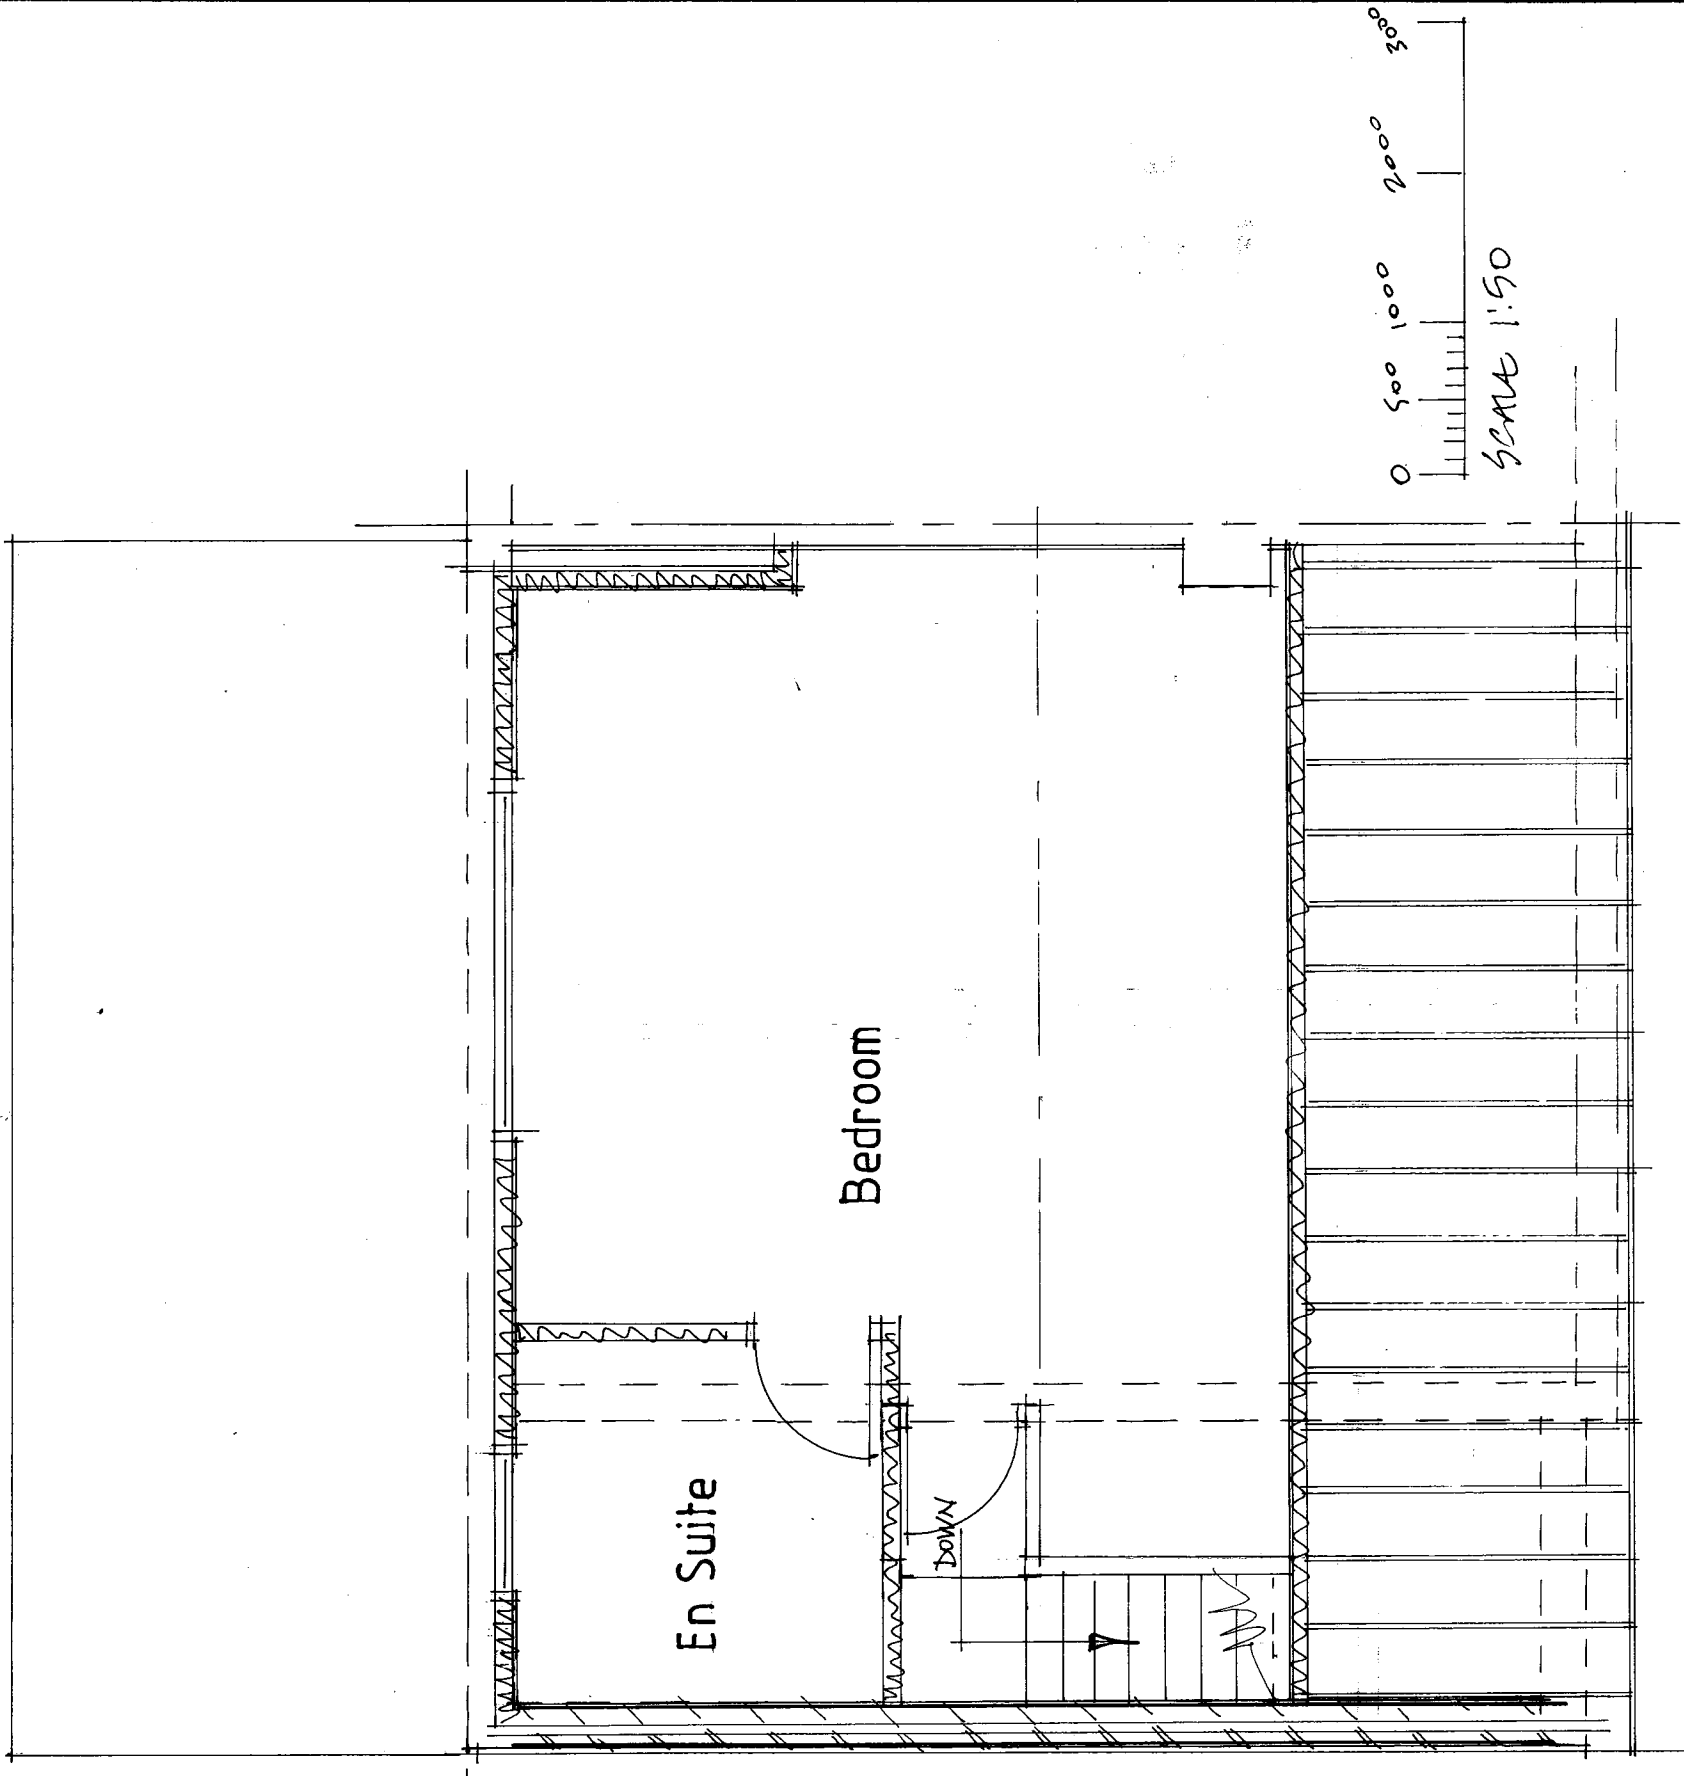

Loft Plan - proposed

92 Park Lane
Bedhampton
scale 1:50
FEBRUARY 2016